© 2015 AFL ARCHITECTS
[v1.6]

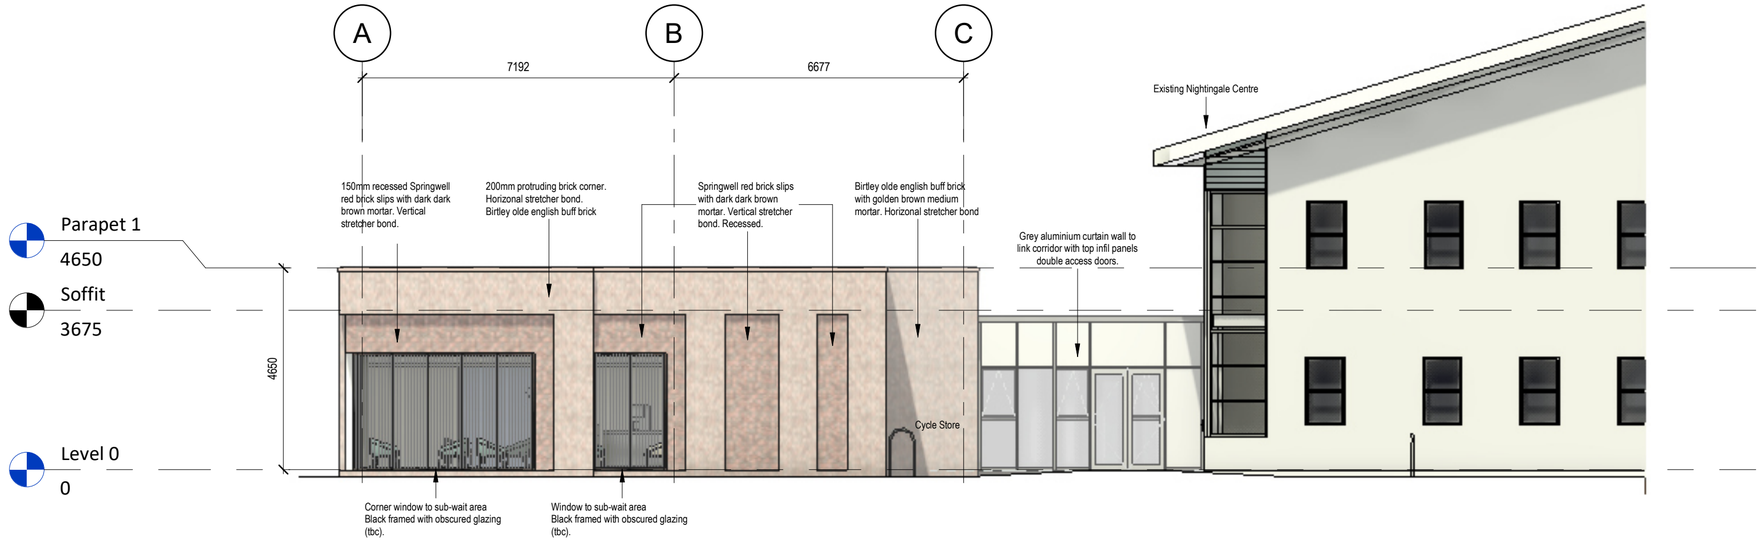

Front Elevation (South)

1 : 100

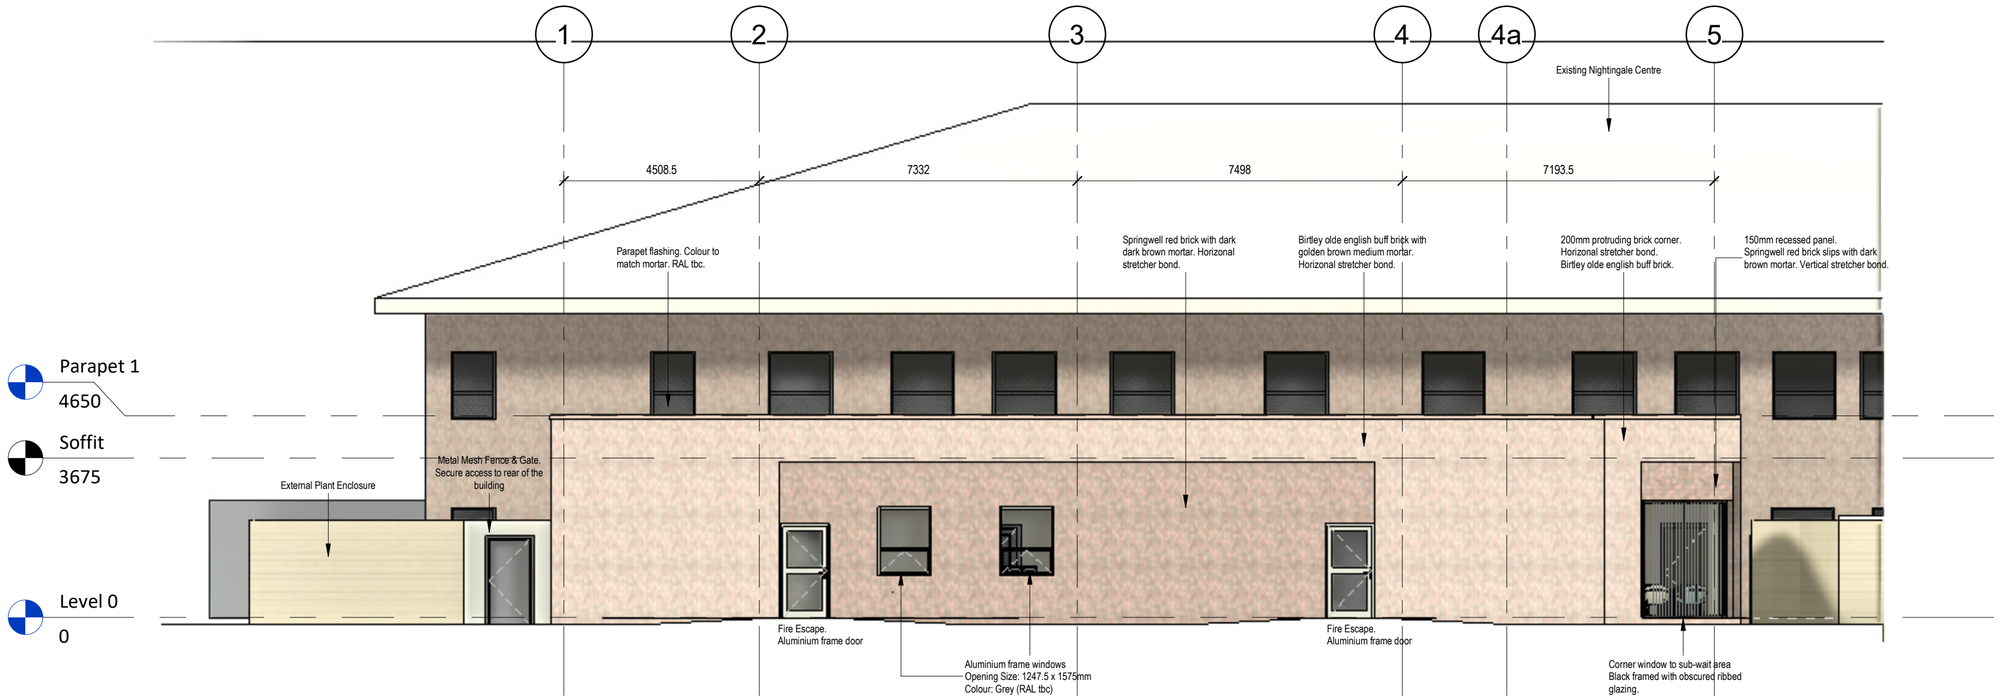

West Elevation

1 : 100

NOTES
All dimensions and levels to be checked on site

Any descrepancies are to be reported to the Architect before any work commences

This drawing shall not be scaled to ascertain any dimensions, work to figured dimensions only

This drawing shall not be reproduced without express written permission from AFL Architects Ltd.

DISCLAIMER
When this drawing is issued in CAD, it is an uncontrolled version issued for information only, to enable the recipient to prepare their own documents/drawings for which they are solely responsible.

SOFTWARE INTEROPERABILITY
AFL prepared this drawing using Autodesk REVIT Architecture.

AFL does not accept liability for any loss or degradation of any information held in the drawing resulting from the translation from the original file format to any other file format or from the recipients reading of it in any other programme.

rev no.	rev date	rev by	description
T1	04.08.23	JG	Tender Issue
P4	06.07.23	JG	Issued for approval.
P3	19.05.23	AS/JG	Stage 3 Issue
P2	10.05.23	AS	Draft Issue for Stage 3 co-ordination
P1	14.02.23	AS	Stage 2 initial Issue

project

National Breast Imaging Academy

location

Wythenshawe Hospital

Employer

client

Manchester University NHS Foundation Trust

AFL Architects
1st Floor
St Georges House
56 Peter Street
Manchester UK
M2 3NQ

t: +44(0)161 236 6263
f: +44(0)161 236 6484

w: www.afl-architects.com
e: mail@afl-uk.com

twitter.com/AFLArchitects

key plan

drawing title

Proposed Elevations, Ground Floor

Nightingale Extension

AFL job number	scale @ A2	drawn	checked
223196	1 : 100	AS	MM
		rev date	04.08.23

dwg purpose	status	rev
Information		T1

bim project origin zone level type role 5-digit no.
BIA-AFL- 01-00-DR-A-20201