
All dimensions are to be checked on site. This drawing shall not be scaled to ascertain dimensions.



Proposed Front Elevation
Scale 1:100



Proposed Rear Elevation
Scale 1:100

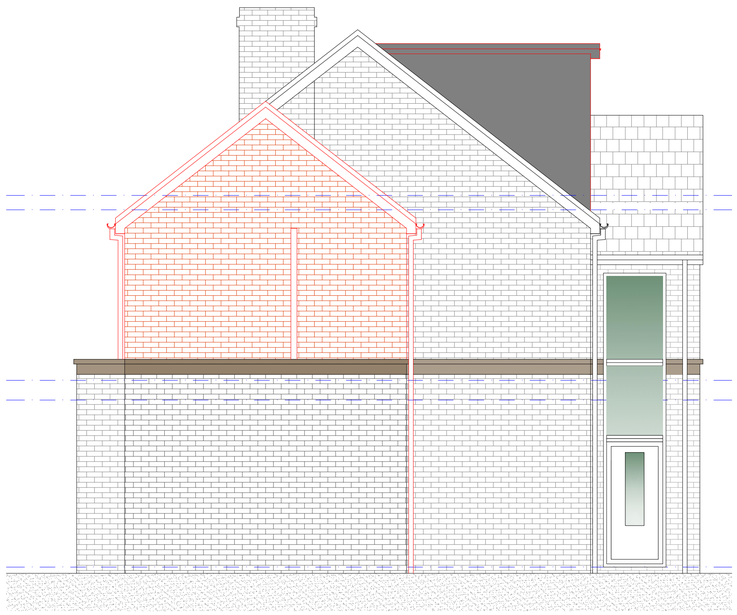

Proposed L/H Side Elevation
Scale 1:100



Proposed R/H Side Elevation
Scale 1:100

Rev	Date	Description

Issued For : INFORMATION PURPOSES ONLY

Client
Mr. Billy Singh

Project
72 Bloomesbury Avenue,
Didsbury. M20 2BN
Proposed loft conversion and First Floor Extensions with Garden Annex.

Scheme - Drawing Title
Proposed Elevations.

06 — Drawing No.
Date 08.11.22
Scale 1:100 @A1

PLANSTOBUILDIT
Tel: 0161 728 5730
Mob: 07741175755
www.planstobuildit.com