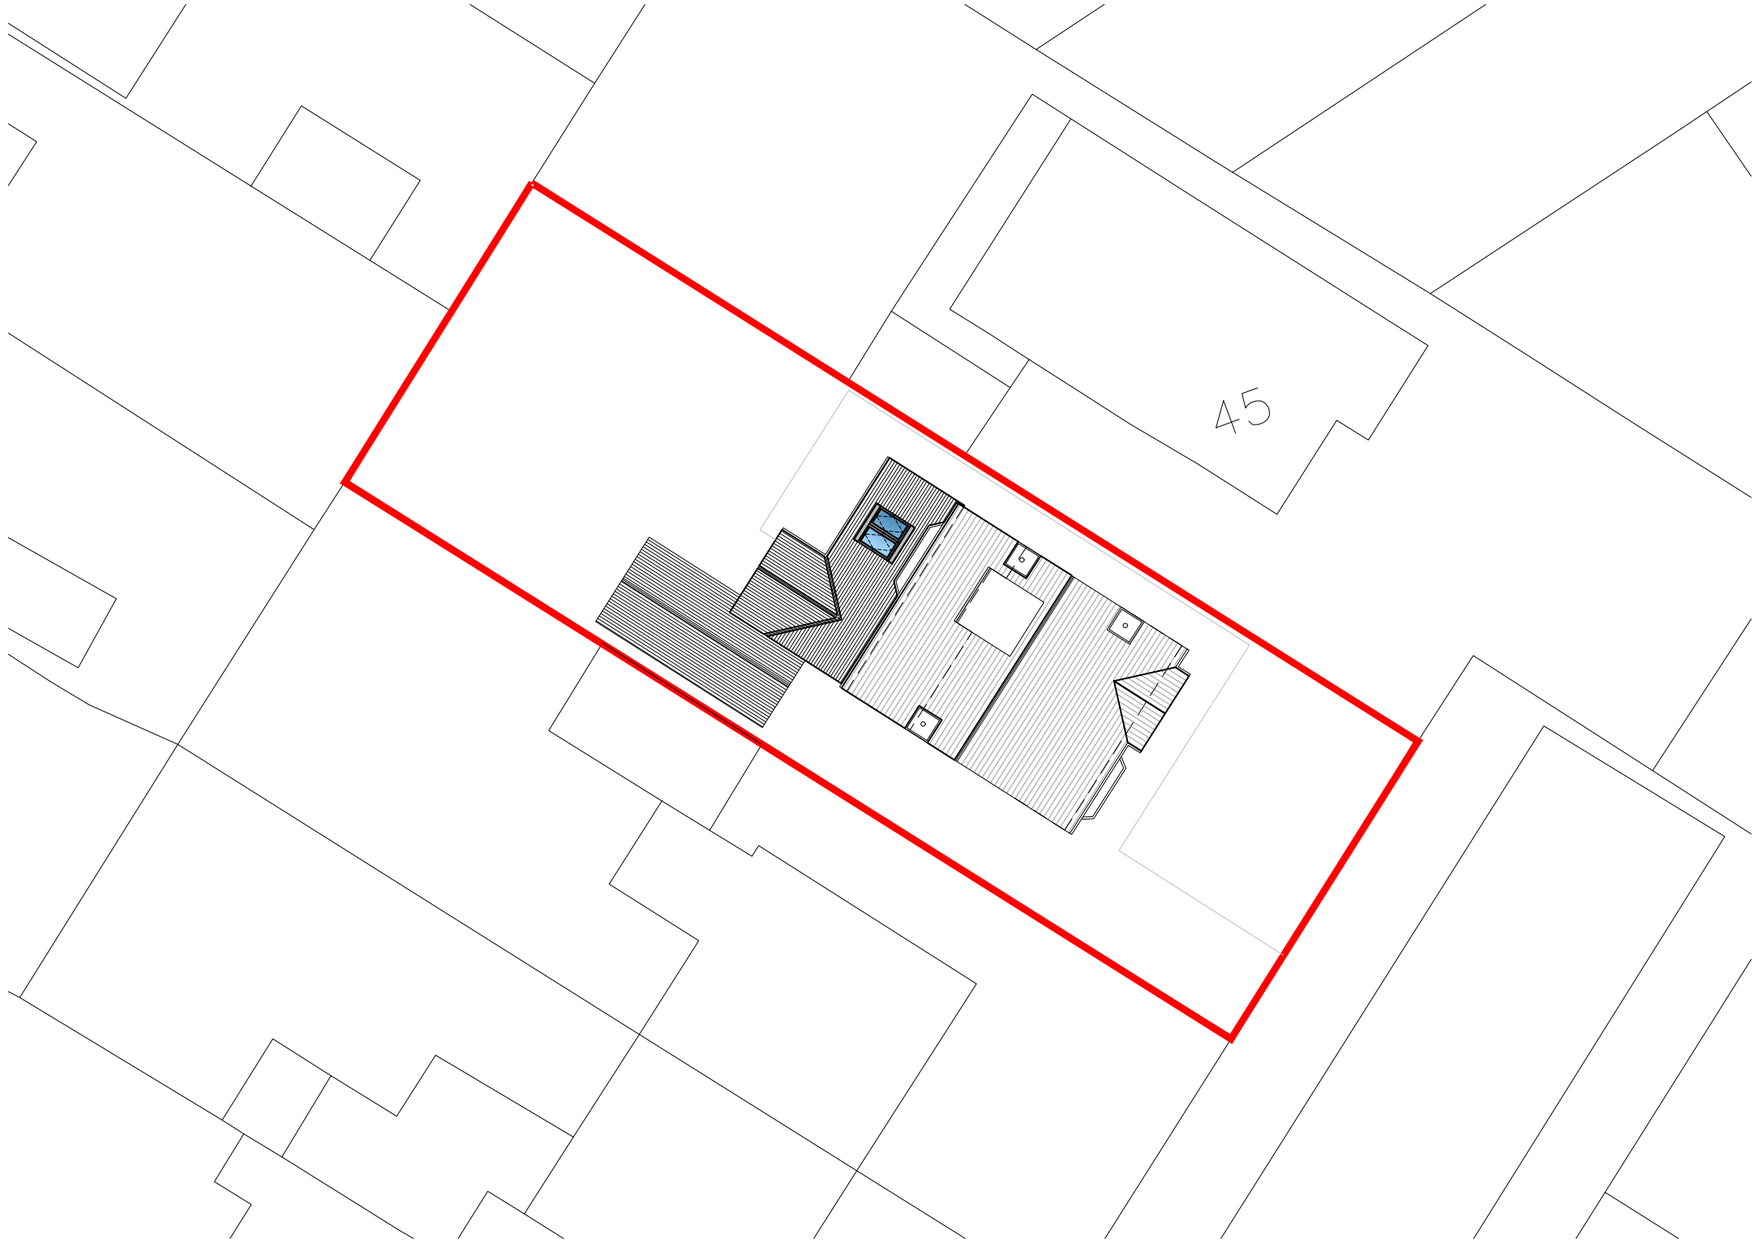


© copyright

Savage + Chadwick Architects

Armitage House
Lord Street
Douglas
Isle of Man
IM1 1LE
t 01624 672050
f 01624 629237
www.savagechadwick.com

NOTES
Figured dimensions are to be used in preference to scaled dimensions. Do not scale from this drawing. Contractors MUST CHECK ALL dimensions and levels on site and any discrepancies must be reported to the Architect. If in doubt consult the Architect.

client
Savage Lannigan

project
Proposed Rear Alterations to
43 Sandhurst Avenue
West Didsbuy, Manchester

drawing
Proposed Site Plan

PRELIMINARY

scale	*paper size*
1:200	A3
date	*drawn*
June 2023	MQ

project no.	*drawing no.*	*rev.*
SC1665/P	10-10	-