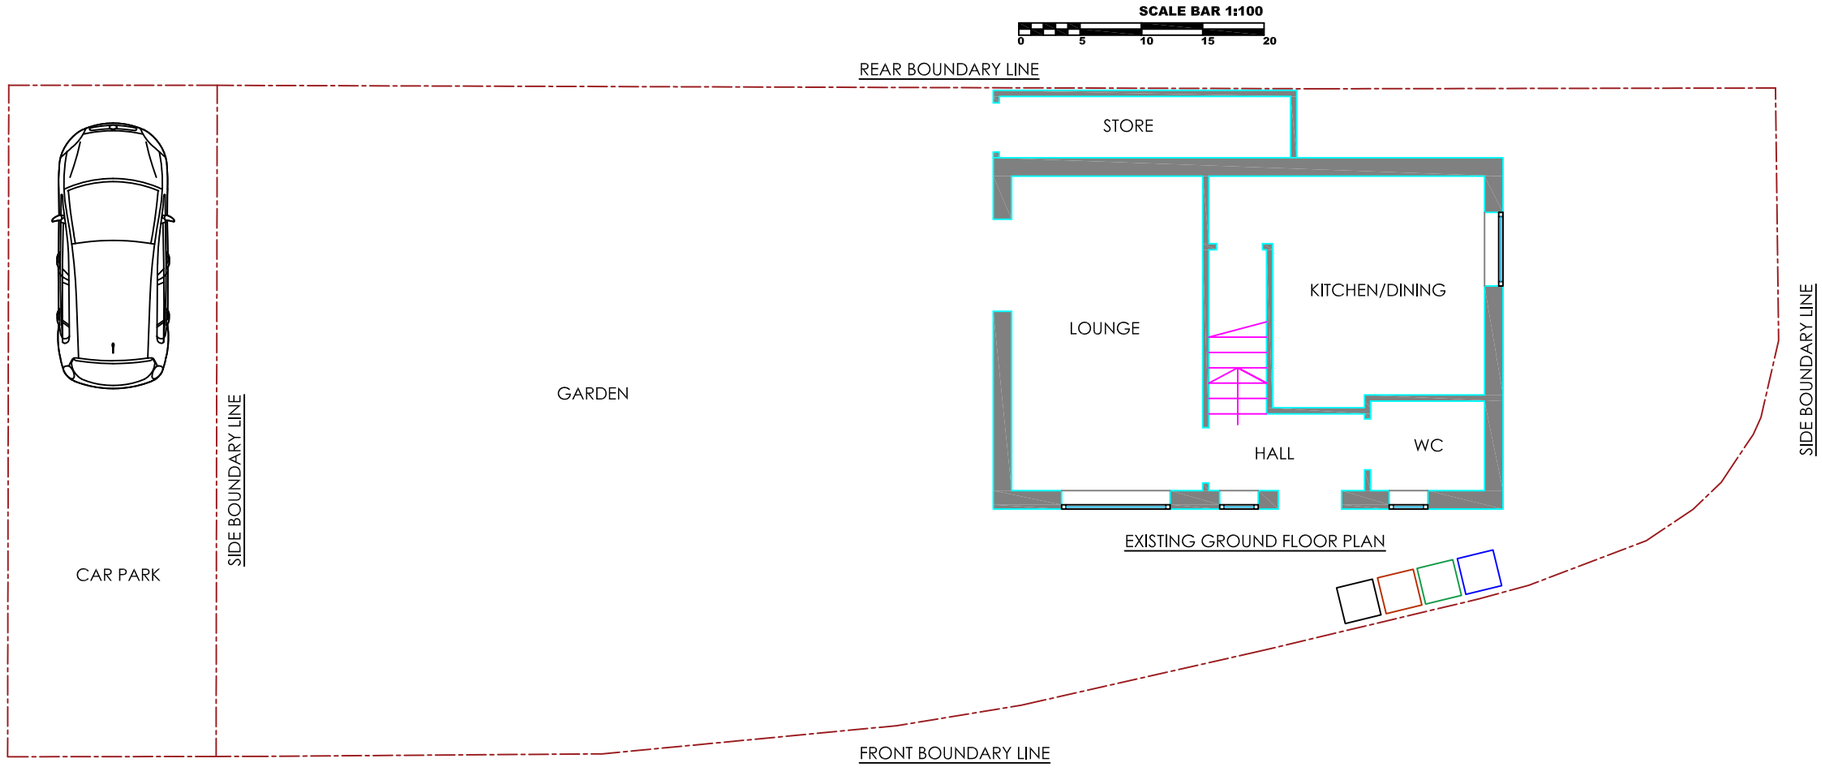


EXISTING GROUND FLOOR PLAN

97 Clowes Street
Existing Ground Floor Plan
Scale: 1:100 @ A3


SCALE BAR 1:100

0 5 10 15 20

REAR BOUNDARY LINE

GARDEN

SIDE BOUNDARY LINE

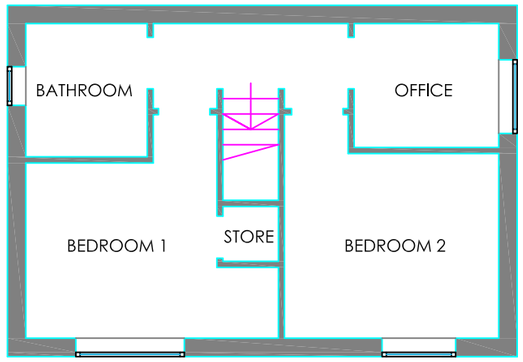

EXISTING FIRST FLOOR PLAN


SIDE BOUNDARY LINE

FRONT BOUNDARY LINE


97 Clowes Street
Existing First Floor Span
Scale: 1:100 @ A3

SCALE BAR 1:100


0 5 10 15 20

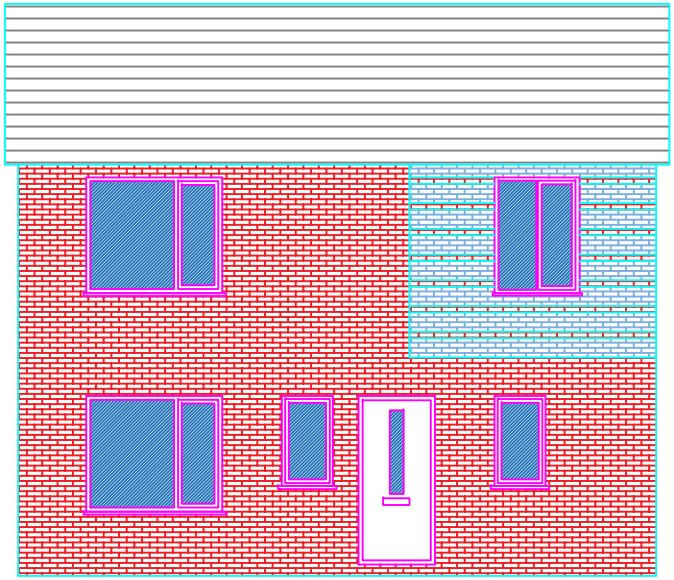


EXISTING FRONT ELEVATION

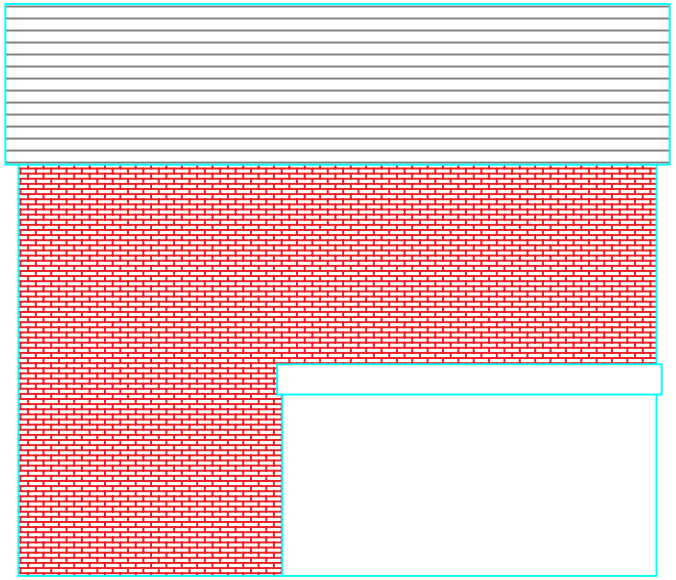

EXISTING REAR ELEVATION

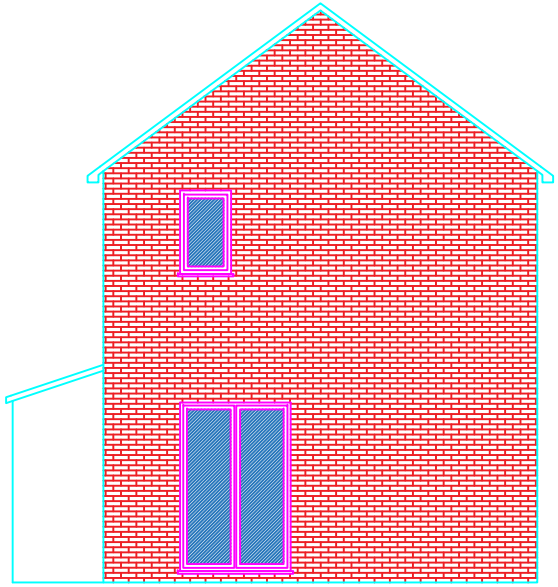


EXISTING SIDE ELEVATION

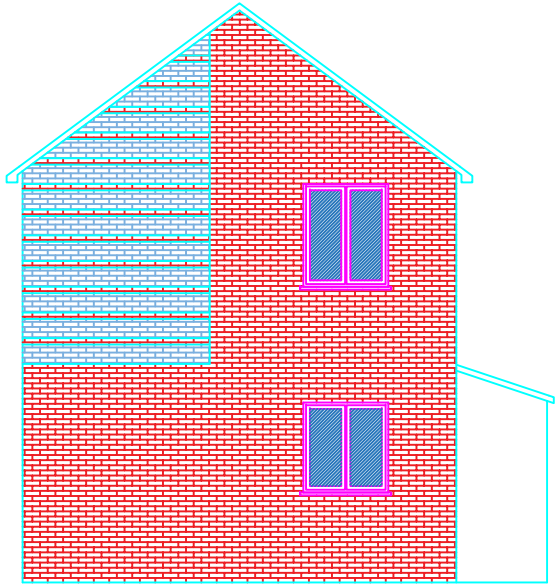


EXISTING SIDE ELEVATION

97 Clowes Street
Proposed Elevations
Scale: 1:100 @ A4

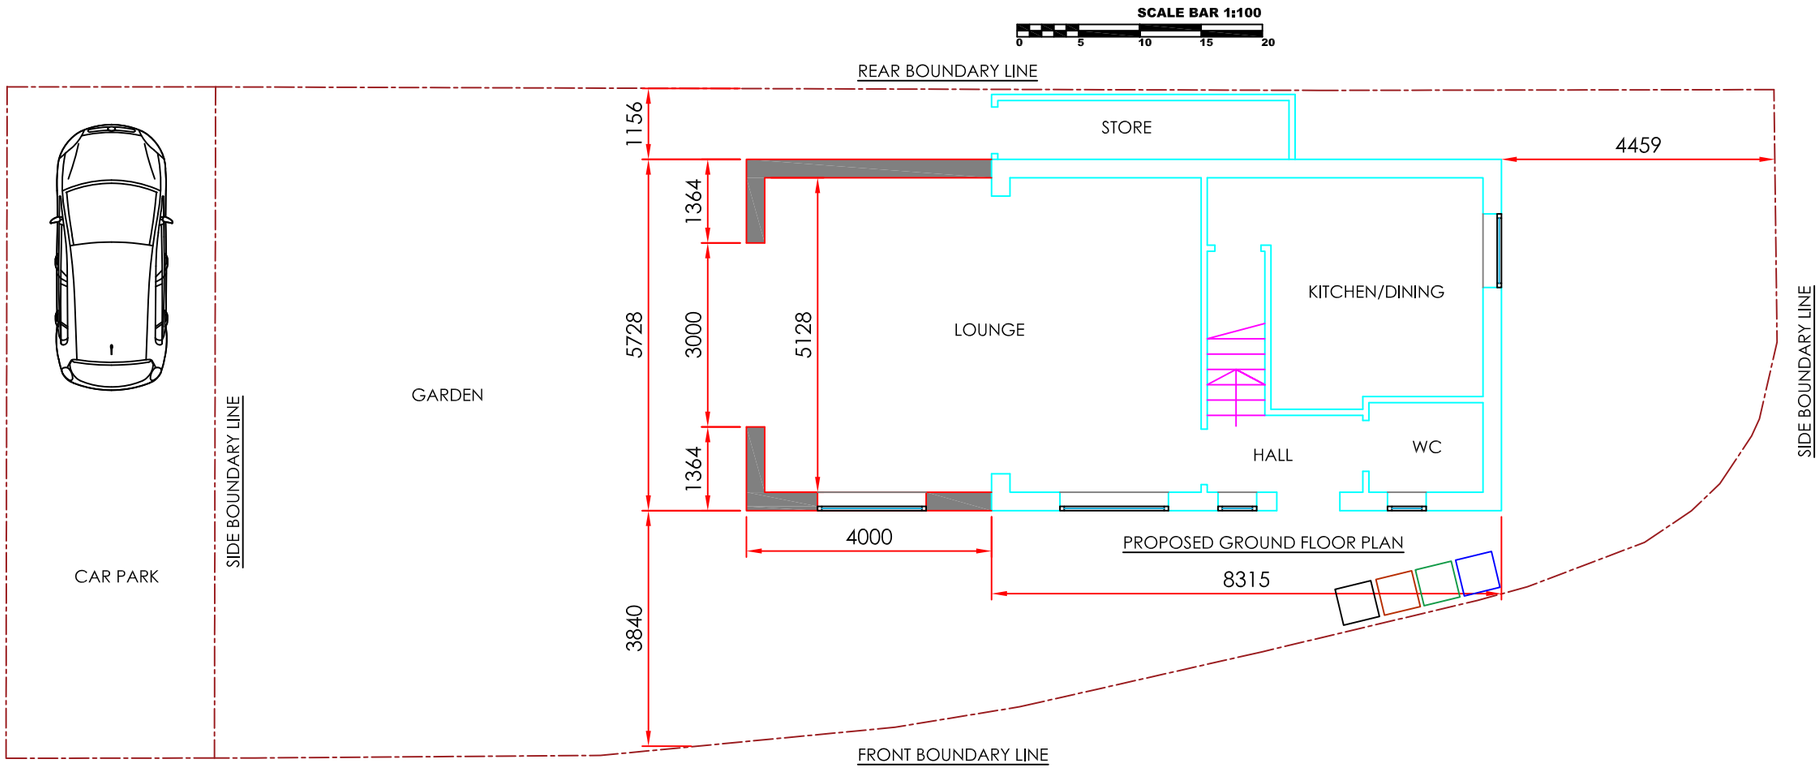


97 Clowes Street
Proposed Ground Floor Plan
Scale: 1:100 @ A3

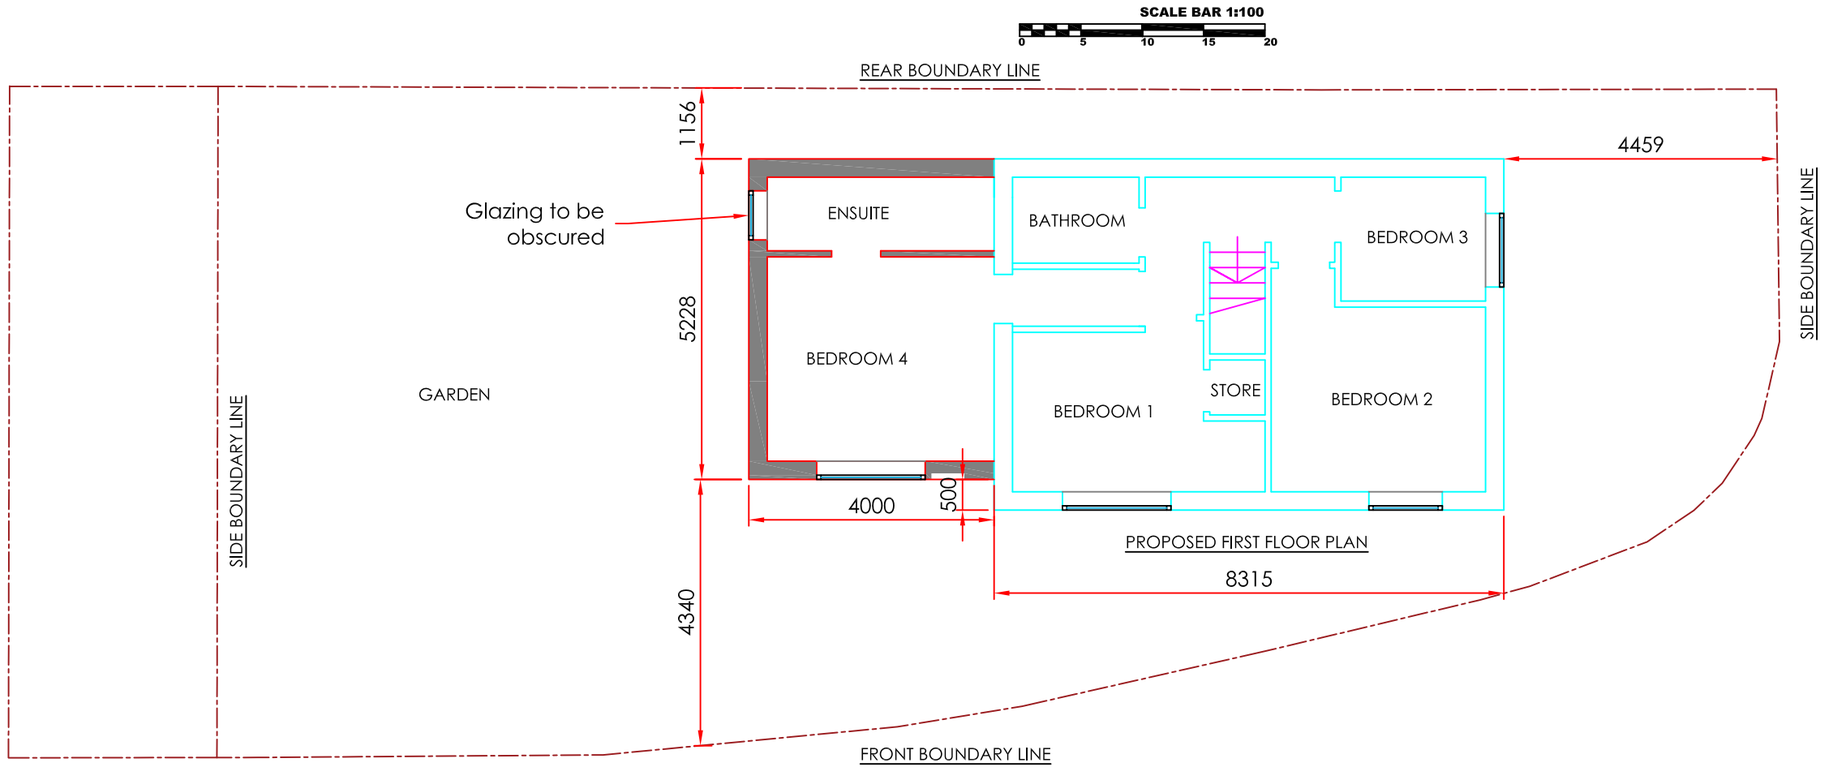


97 Clowes Street
Proposed First Floor Plan
Scale: 1:100 @ A3

SCALE BAR 1:100


0 5 10 15 20

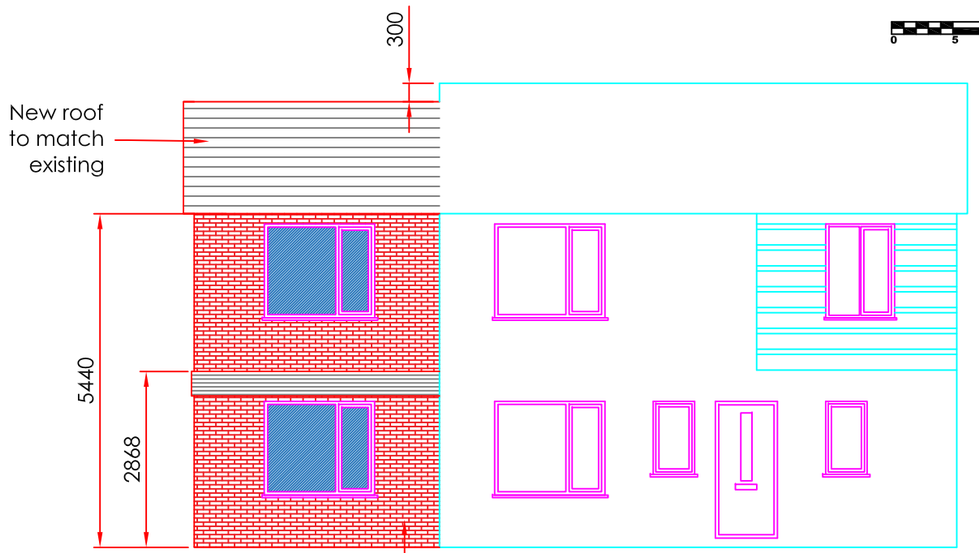

PROPOSED FRONT ELEVATION

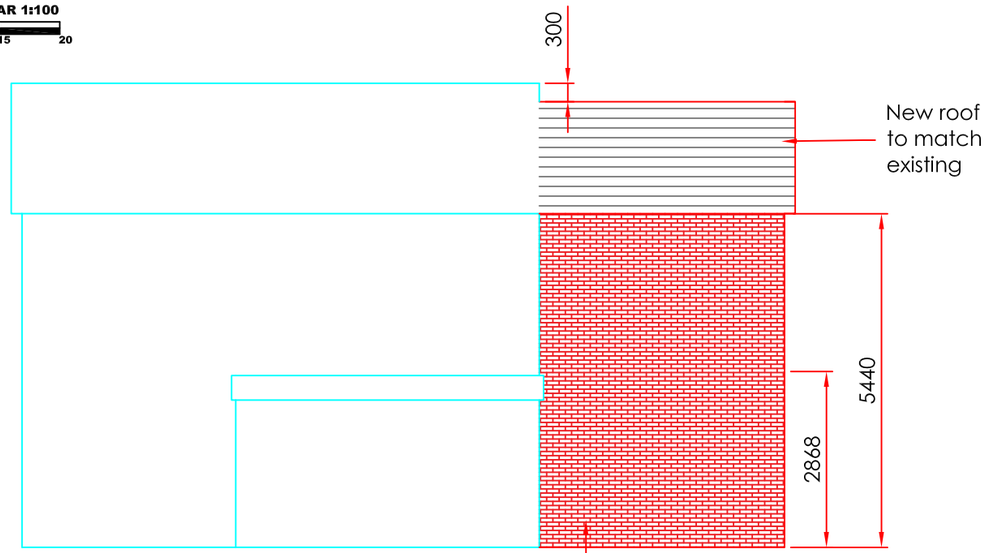

PROPOSED REAR ELEVATION

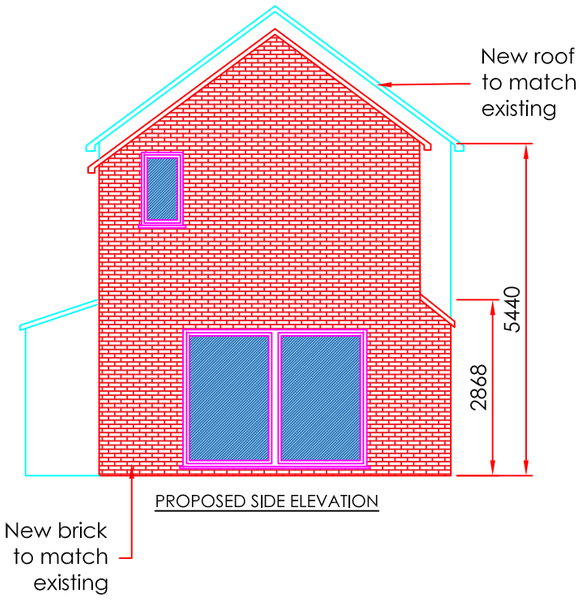

PROPOSED SIDE ELEVATION

97 Clowes Street
Proposed Elevations
Scale: 1:100 @ A3