
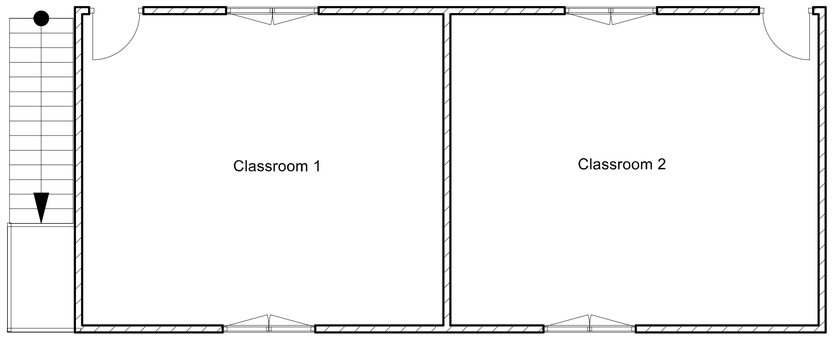


Proposed Ground Floor Plan

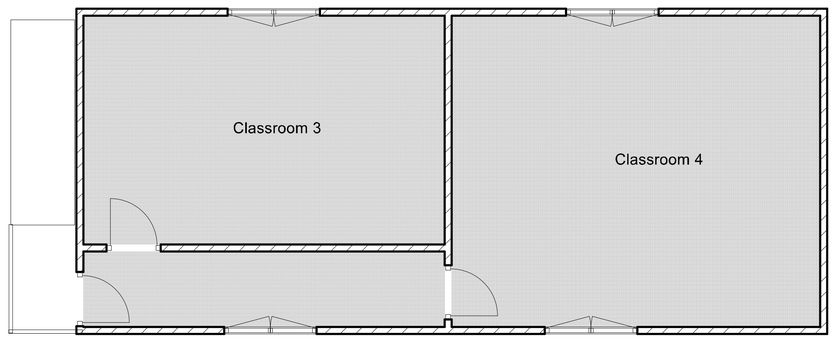

Proposed First Floor Plan

Drawing title: UKMC - Proposed Temporary Educational Classroom - Floor Plan

Client:
Mr MD Zahidul Islam Zahid
UK Management College
College House
Stanley Street
Manchester M11 1LE

Drawing no. 2023/UKMC/TP-003

Scale: 1:50

Date created:14/07/2023

General notes:

1. This drawing is intended for the use in planning ONLY at this stage.
2. Do not Scale this drawing.
3. All dimensions provided are in meters Until Noted Otherwise.

SR ENGINEERING SERVICES LIMITED
srenggandservices@gmail.com
Contact:07809569032