

All dimensions are to be checked on site. This drawing shall not be scaled to ascertain dimensions.

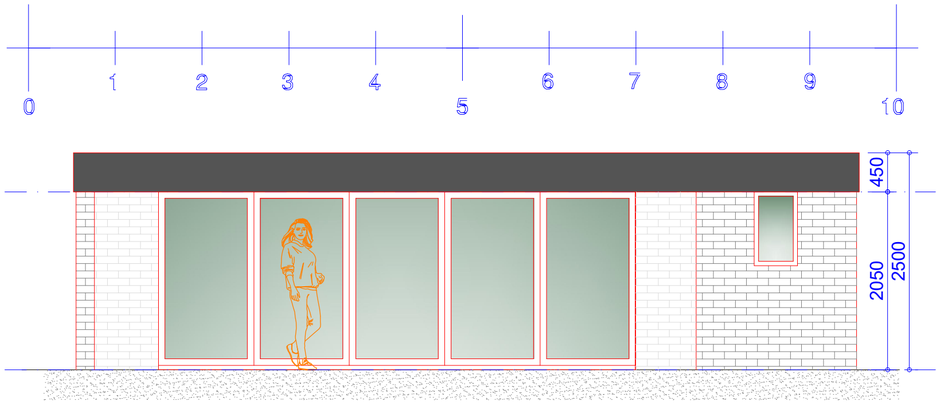


Proposed front elevation
Scale 1:50

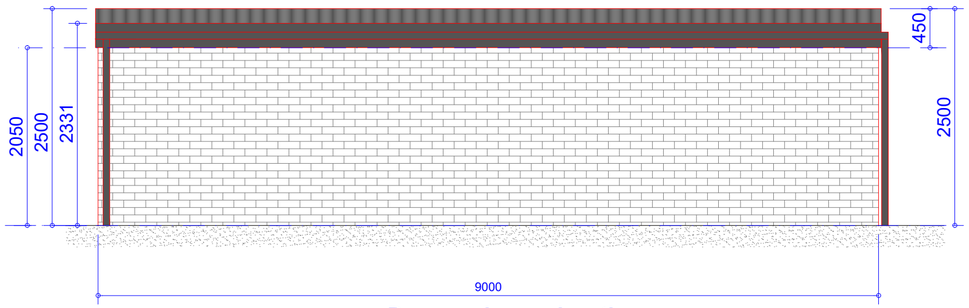


Proposed R/H Side elevation
Scale 1:50



Proposed rear elevation
Scale 1:50

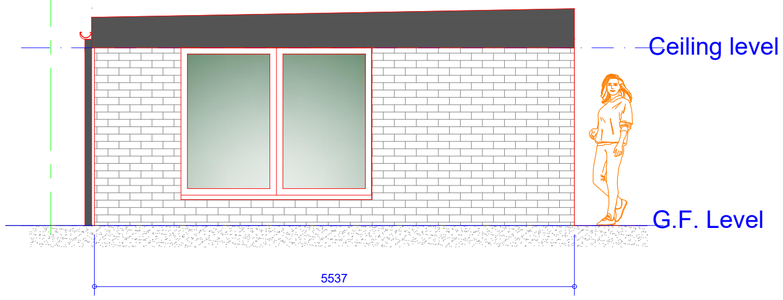


Proposed L/H Side elevation
Scale 1:50

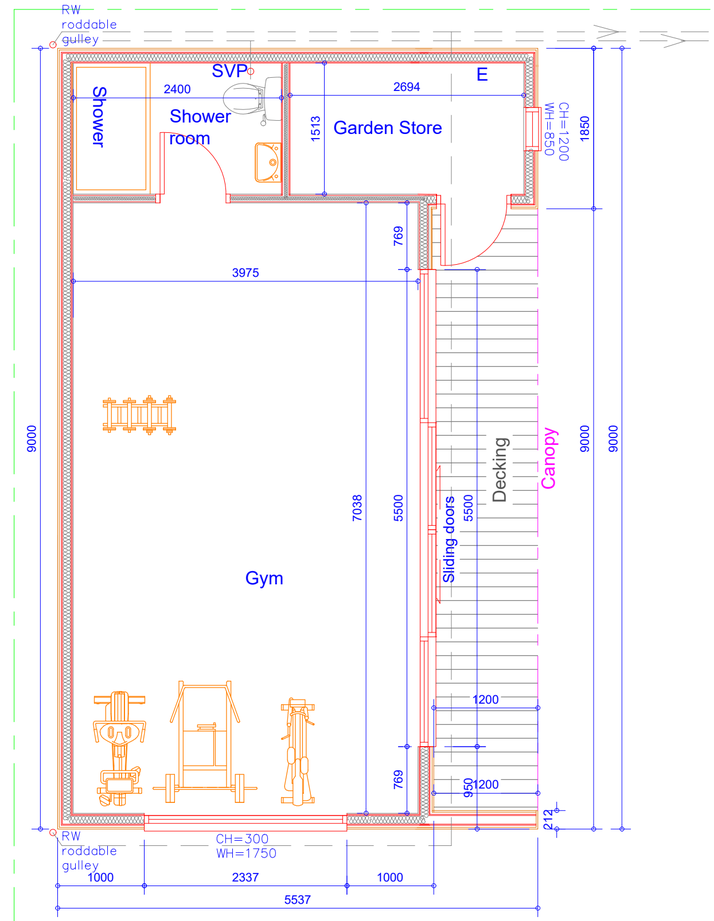

Proposed Floor Plan
Scale 1:50

Note for Manchester Planning Department:

The Garden Annex will not be occupied at any time other than for purposes ancillary to the residential use of the main dwelling known.

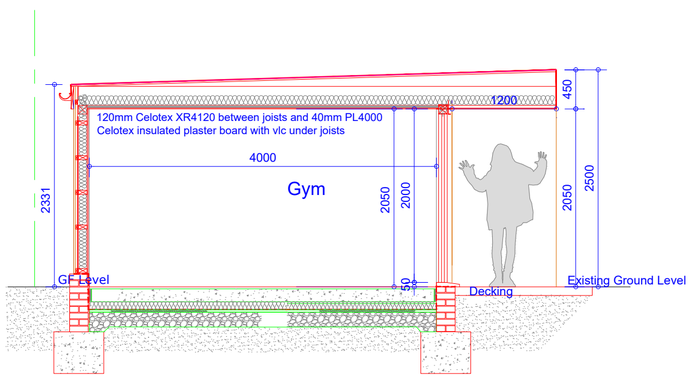

Proposed Section
Scale 1:50

Rev	Date	Description
Issued For :		INFORMATION PURPOSES ONLY

Client
Mr. Billy Singh

Project
72 Bloomesbury Avenue,
Didsbury. M20 2BN
Proposed loft conversion and First Floor Extensions with Garden Annex.

Scheme - Drawing Title
Proposed Garden Annex

07 — Drawing No. / Revision
Date 08.11.22
Scale 1:50 @A2

PLANSTOBUILDIT
Plans To Build It Ltd
Tel: 0161 728 5730
Mob: 07741175755
www.planstobuildit.com