
70 GREAT BRIDGEWATER STREET | EXISTING ELEVATION

WEST

1.200 @ A3


REVISION	DATE	DESCRIPTION
--	27.11.20	PLANNING ISSUE
A	JUL'23	EXISTING LOW-LEVEL BRICK WALL INDICATED

PLANNING ISSUE

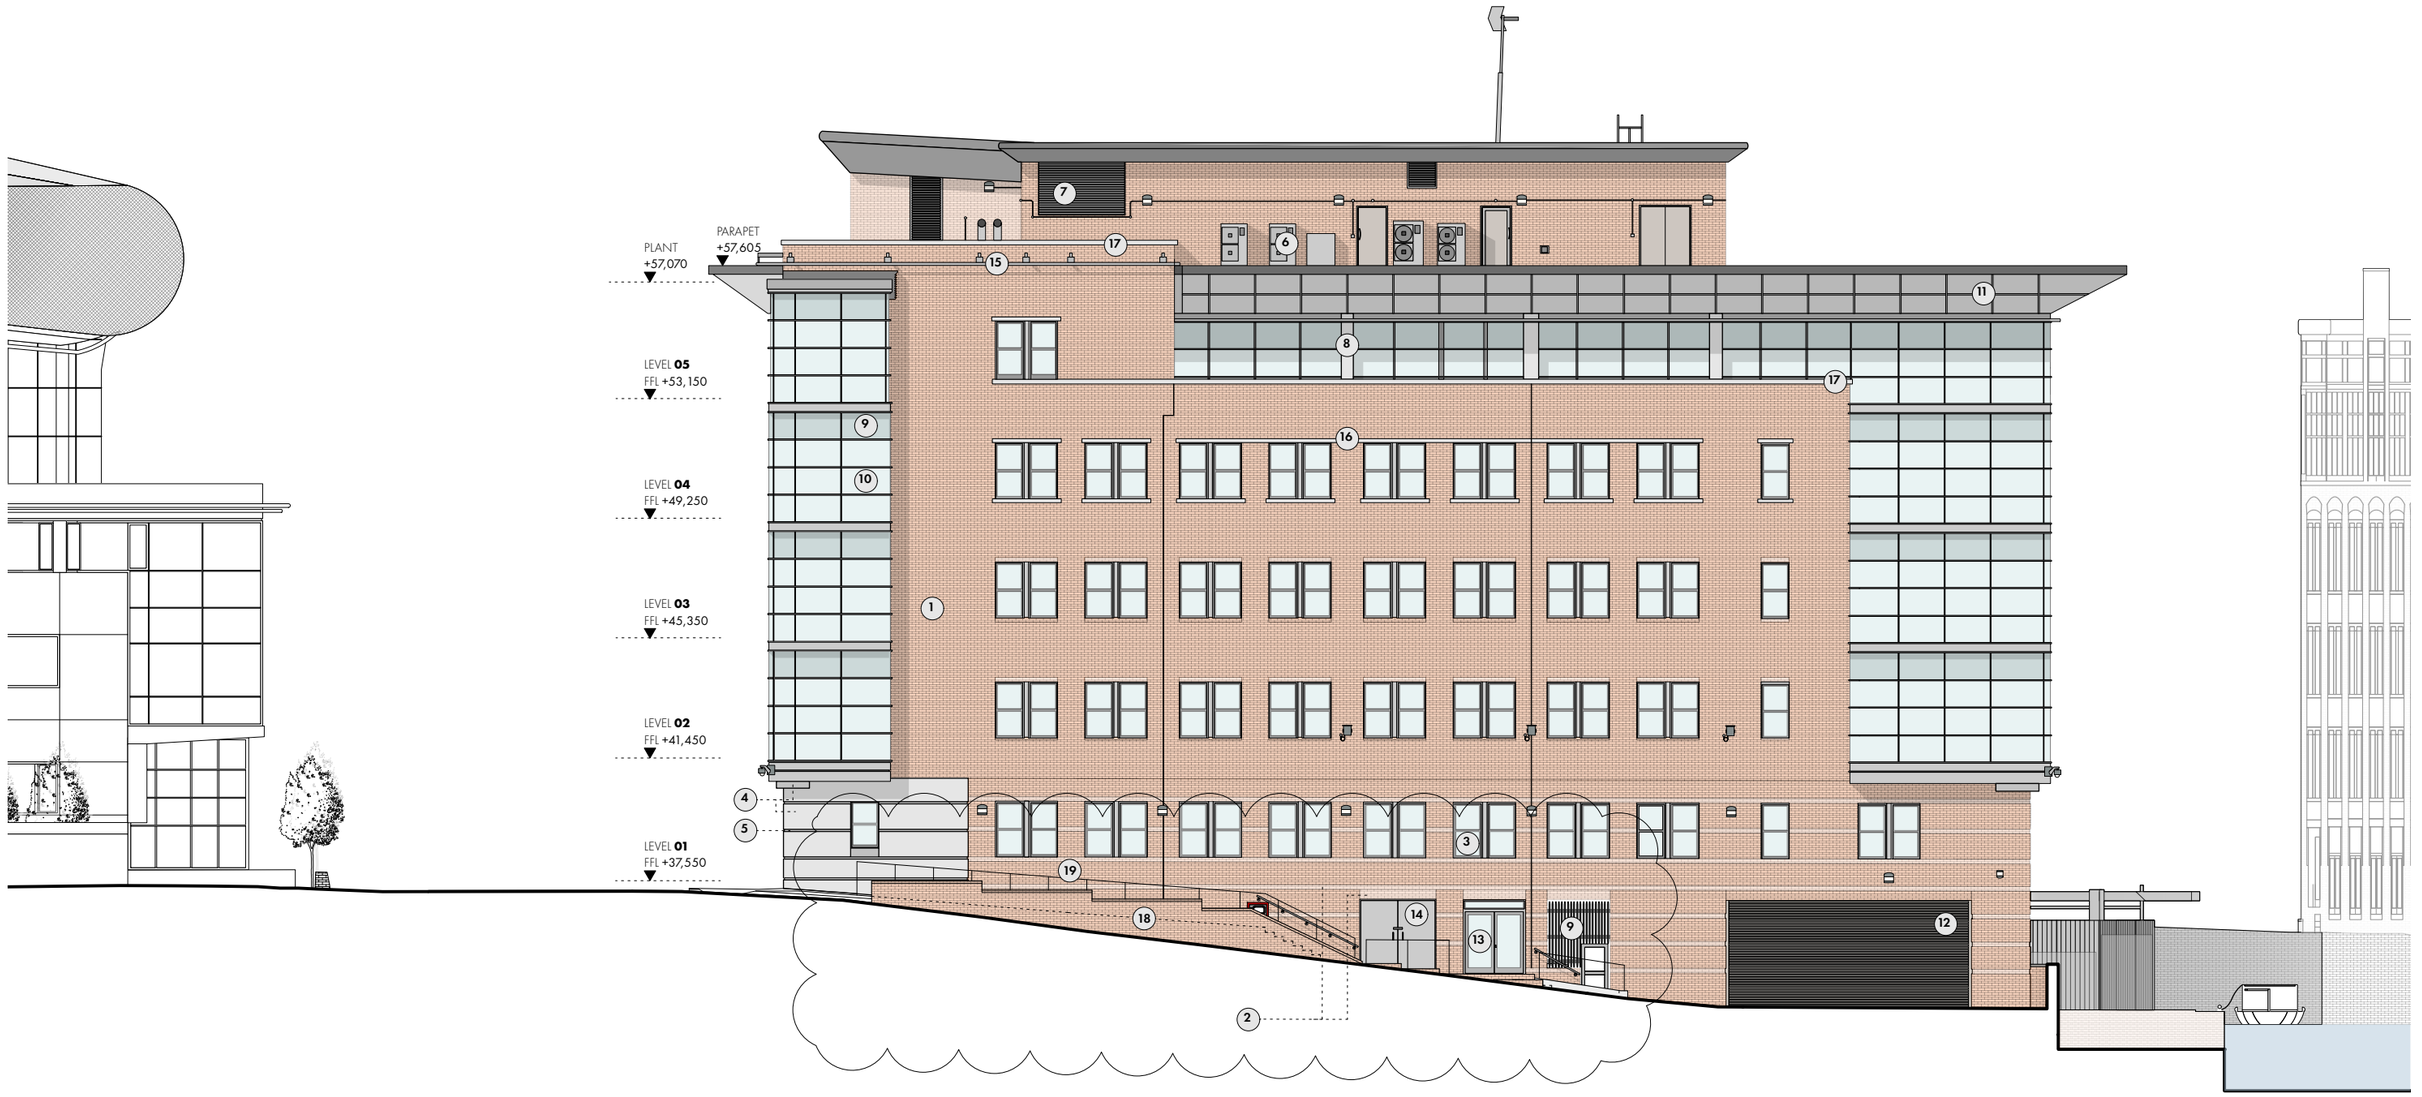

ELEVATION **KEY**

1. EXTERNAL FACING BRICKWORK
2. RECESSED BRICKWORK DETAIL
3. ALUMINIUM FRAMED WINDOW
4. EXTERNAL FACING SANDSTONE
5. RECESSED SANDSTONE DETAIL
6. EXISTING ROOF PLANT
7. VENTILATION LOUVRE
8. ALUMINIUM CLADDING
9. OBSCURED GLAZING
10. CURTAIN WALLING
11. ALUMINIUM CLAD BULLNOSE
12. ENTRANCE TO CAR PARK (ROLLER SHUTTER)
13. FIRE EXIT
14. MAINTENANCE ACCESS DOOR
15. MAINTENANCE ACCESS RAILINGS
16. SANDSTONE LINTEL
17. SANDSTONE CAPPING
18. BRICK WALL WITH BRICK ON EDGE CAPPING
19. GALVANISED STEEL BALUSTRADE

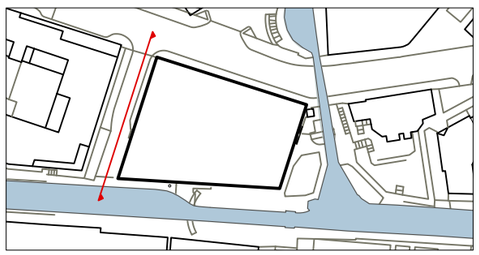

OMI Architects

31 Blackfriars Road, Salford, Manchester, M3 7AQ
+44(0)161 832 3242 / info@omiarchitects.com / www.omiarchitects.com

PROJECT	70 GREAT BRIDGEWATER STREET				
DRAWING	EXISTING ELEVATION - WEST				
DATE	NOV'20	DRAWN BY	DC	SCALE	1:250 @A3
JOB NO.	1420	DWG.NO.	L 0603		