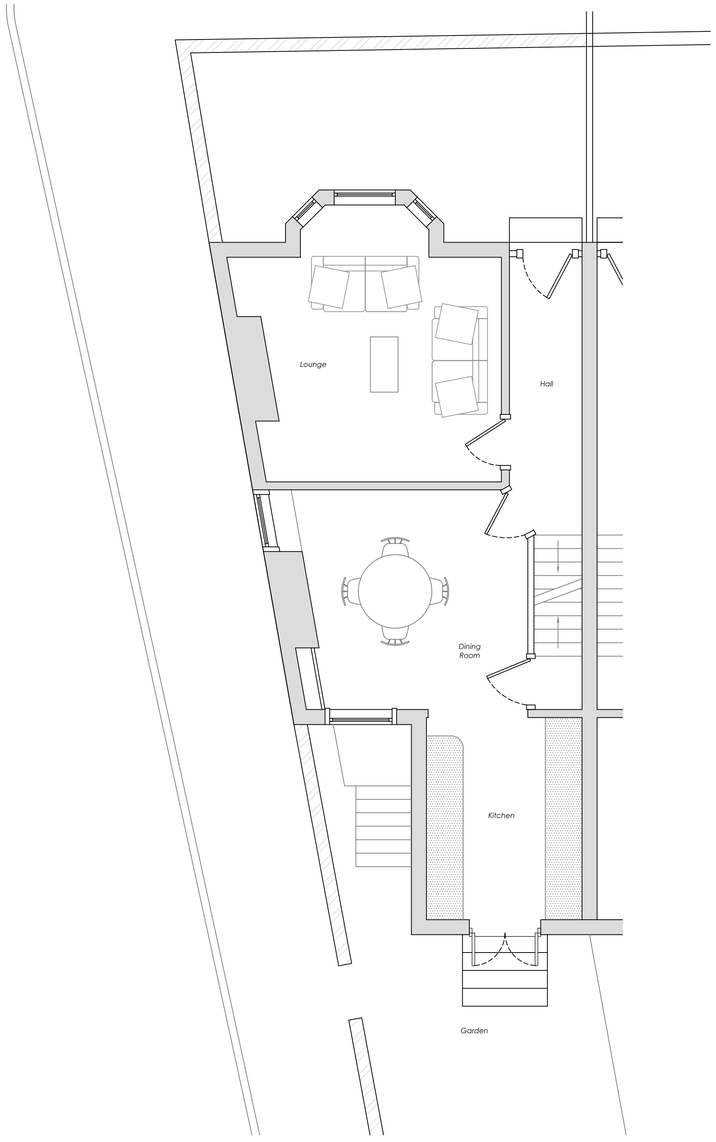

Existing Ground Floor Plan
Scale 1:50

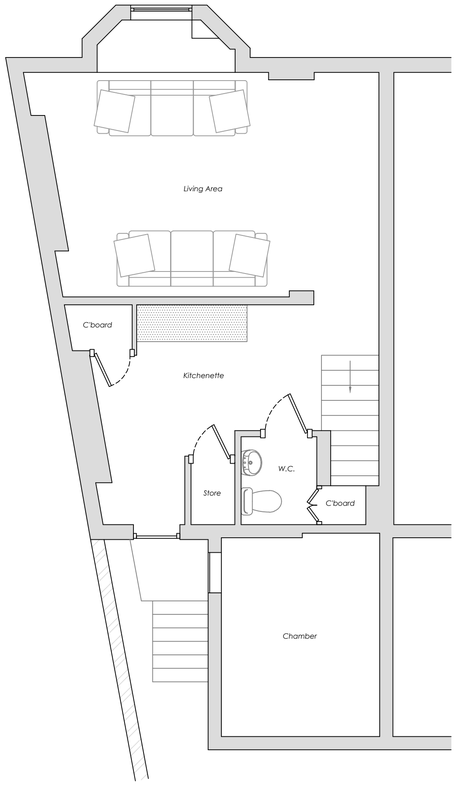

Existing Basement Floor Plan
Scale 1:50

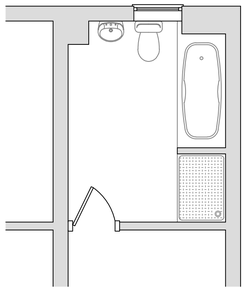

Existing Bathroom Floor Plan
Scale 1:50

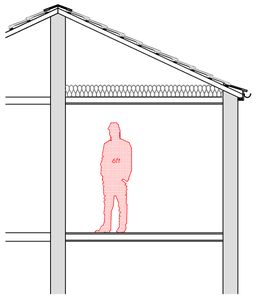

Existing Bathroom Section
Scale 1:50

Existing Front Elevation
Scale 1:100

Existing Rear Elevation
Scale 1:100

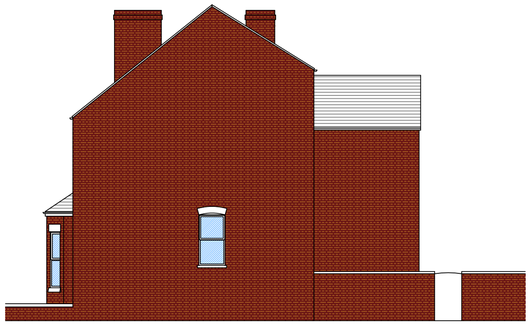

Existing Side Elevation
Scale 1:100

Notes:

Location Plan
Scale 1:1250

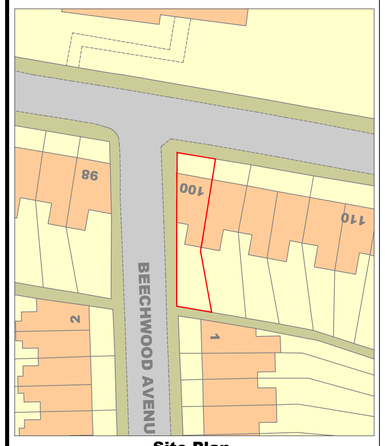

Site Plan
Scale 1:500

Revision Details

Project / Title:
Proposed kitchen extension and additional basement chamber

Client:
Mr & Mrs Trotter
100 Sandy Lane, Chorlton-cum-Hardy
Manchester M21 8TZ

Drawn: MJD	**Scale: As Shown**	**Date: 01.04.23**
AutoCAD Location	**D:\BentleyP&PM\Planning Apps**	

No. SSRE-100SL-001 **Rev. A**

Bentley
Planning & Project Management

Office: 1 Church Lane, Sale, Cheshire M33 5QN
Telephone: +44 (0) 161 718 3180
Mobile: +44 (0) 7903 720 144
E-mail: Bentleypandm@gmail.com