

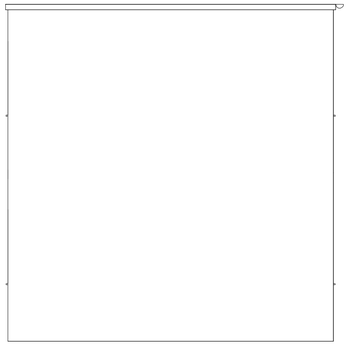



Proposed East Elevation

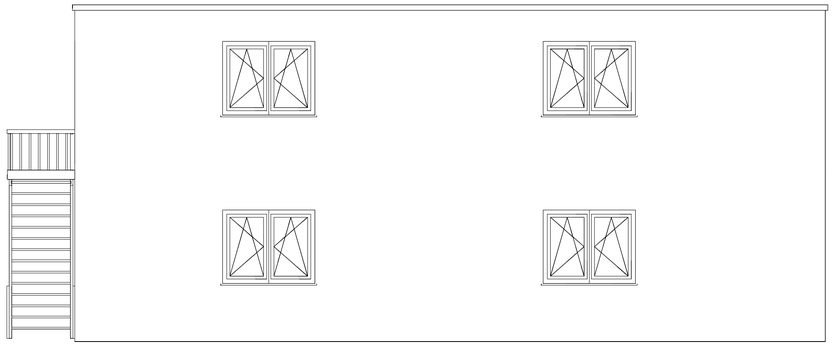

Proposed South Elevation

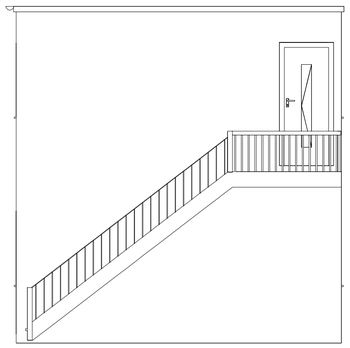

Proposed West Elevation

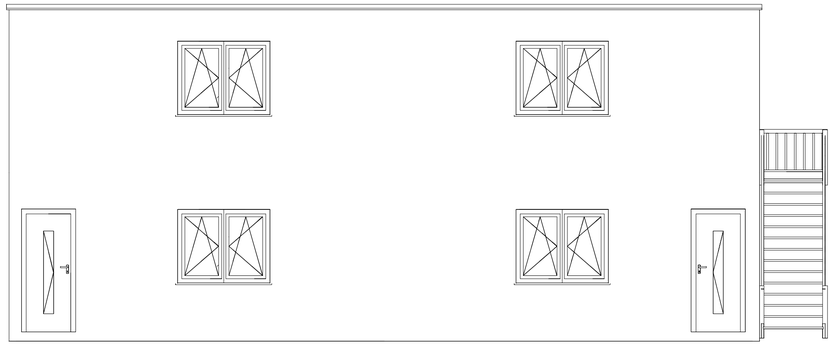

Proposed North Elevation

Drawing title: UKMC - Proposed Temporary Educational Classroom Elevations

Client:
Mr MD Zahidul Islam Zahid
UK Management College
College House
Stanley Street
Manchetser M11 1LE

Drawing no. 2023/UKMC/TP-002

Scale: 1:50

Date created:14/07/2023

General notes:

1. This drawing is intended for the use in planning ONLY at this stage.
2. Do not Scale this drawing.
3. All dimensions provided are in meters Until Noted Otherwise.
4. Existing College Building and boundary wall ommited in elevations for clarity.

SR ENGINEERING SERVICES LIMITED
srenggandservices@gmail.com
Contact:07809569032