

0m 1m 2m 3m 4m 5m

VISUAL SCALE 1:100 @ A3

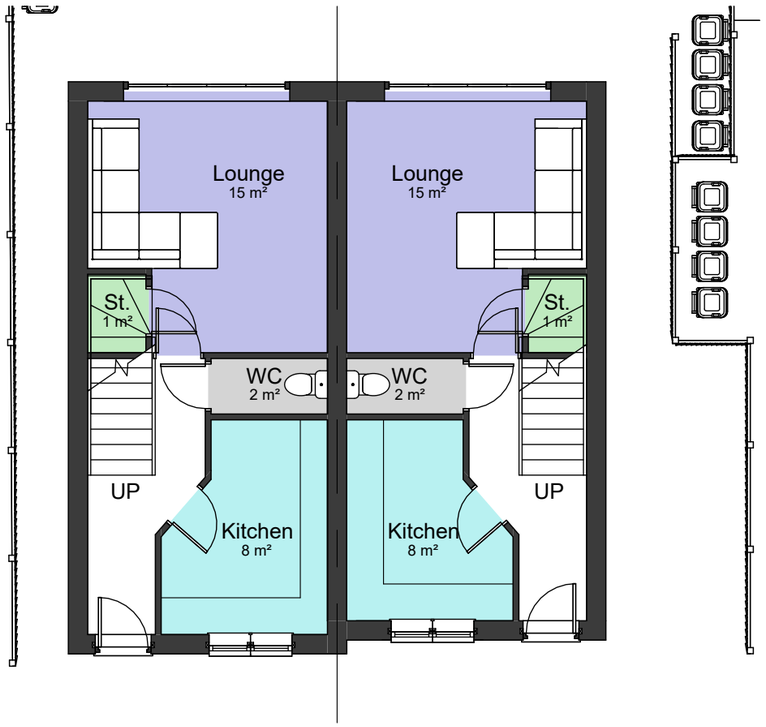


00-B-P-Ground Floor

1 : 100

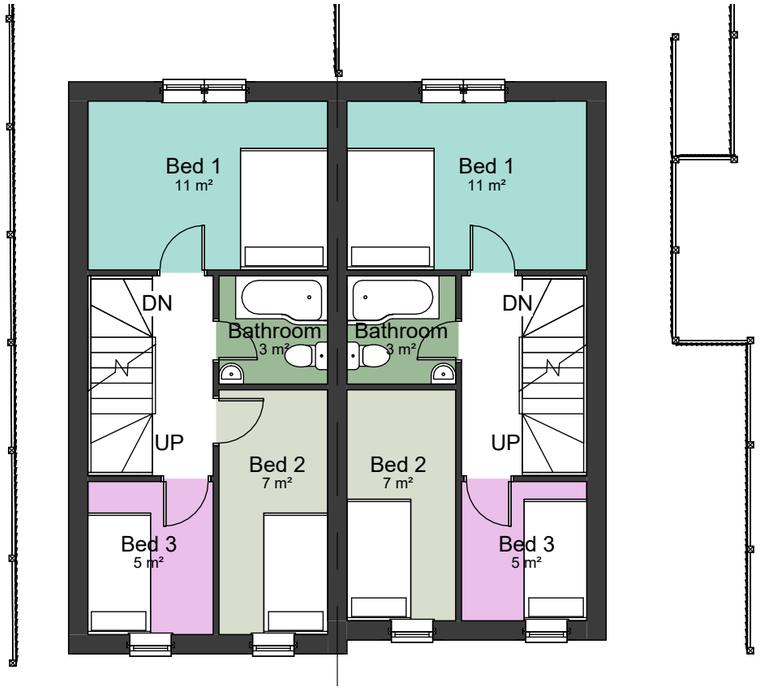

01-B-P-First Floor

1 : 100

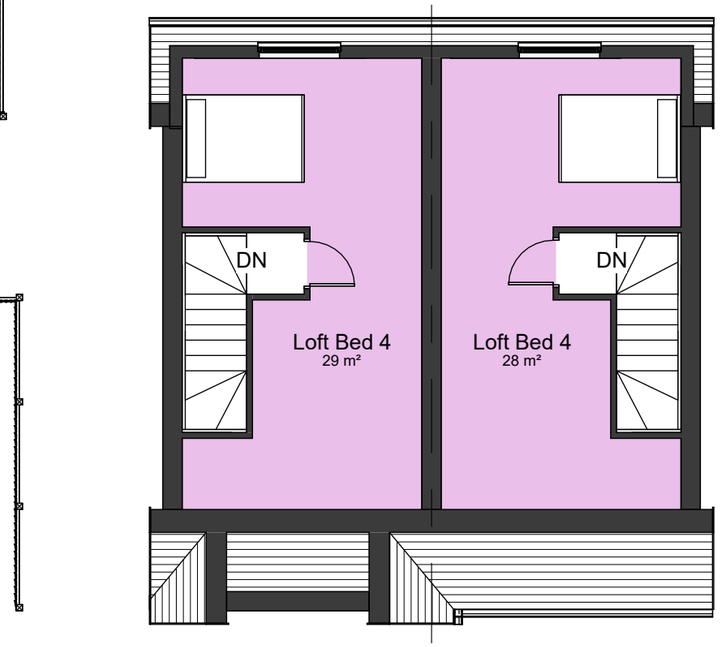

02-B-P-Loft

1 : 100

COPYRIGHT © ALL RIGHTS RESERVED BY VIKAS ALYAS LTD. DO NOT SCALE FROM DRAWING. DRAWING INDICATES DESIGN INTENT ONLY. REPORT ANY DISCREPANCIES TO CLIENT / VA LTD. NOT TO BE USED FOR CONSTRUCTION UNLESS STATED SO. TO BE READ IN CONJUCTION WITH OTHER DRAWINGS OR SPECIFICATION WHERE PROVIDED.

ARCHITEK
BUILDING DESIGN CONSULTANCY
0161 511 8479
vikas@architek.uk
916 Stockport Road, Levenshulme, Manchester, M19 3AB

No.	Description	Date
P1	Issue to Planning	20.07.2023

PROJECT
S73 amendment to application ref 128043/FO/2020 - Additon of Roof dormer extension

Manchester City Council

PURPOSE OF ISSUE
Planning

ADDRESS
Land between 151 & 163 Lees St, Abbey Hey, Manchester M18 8QL

SHEET
Proposed Floor Plans Type B

CLIENT
Mr Nabeel Qureshi

Date	Project number	Scale (@ A3)
06.08.2021	002	1 : 100
Drawn by: VA	DRAWING NUMBER: A105	REV: P1
Checked by: VA		