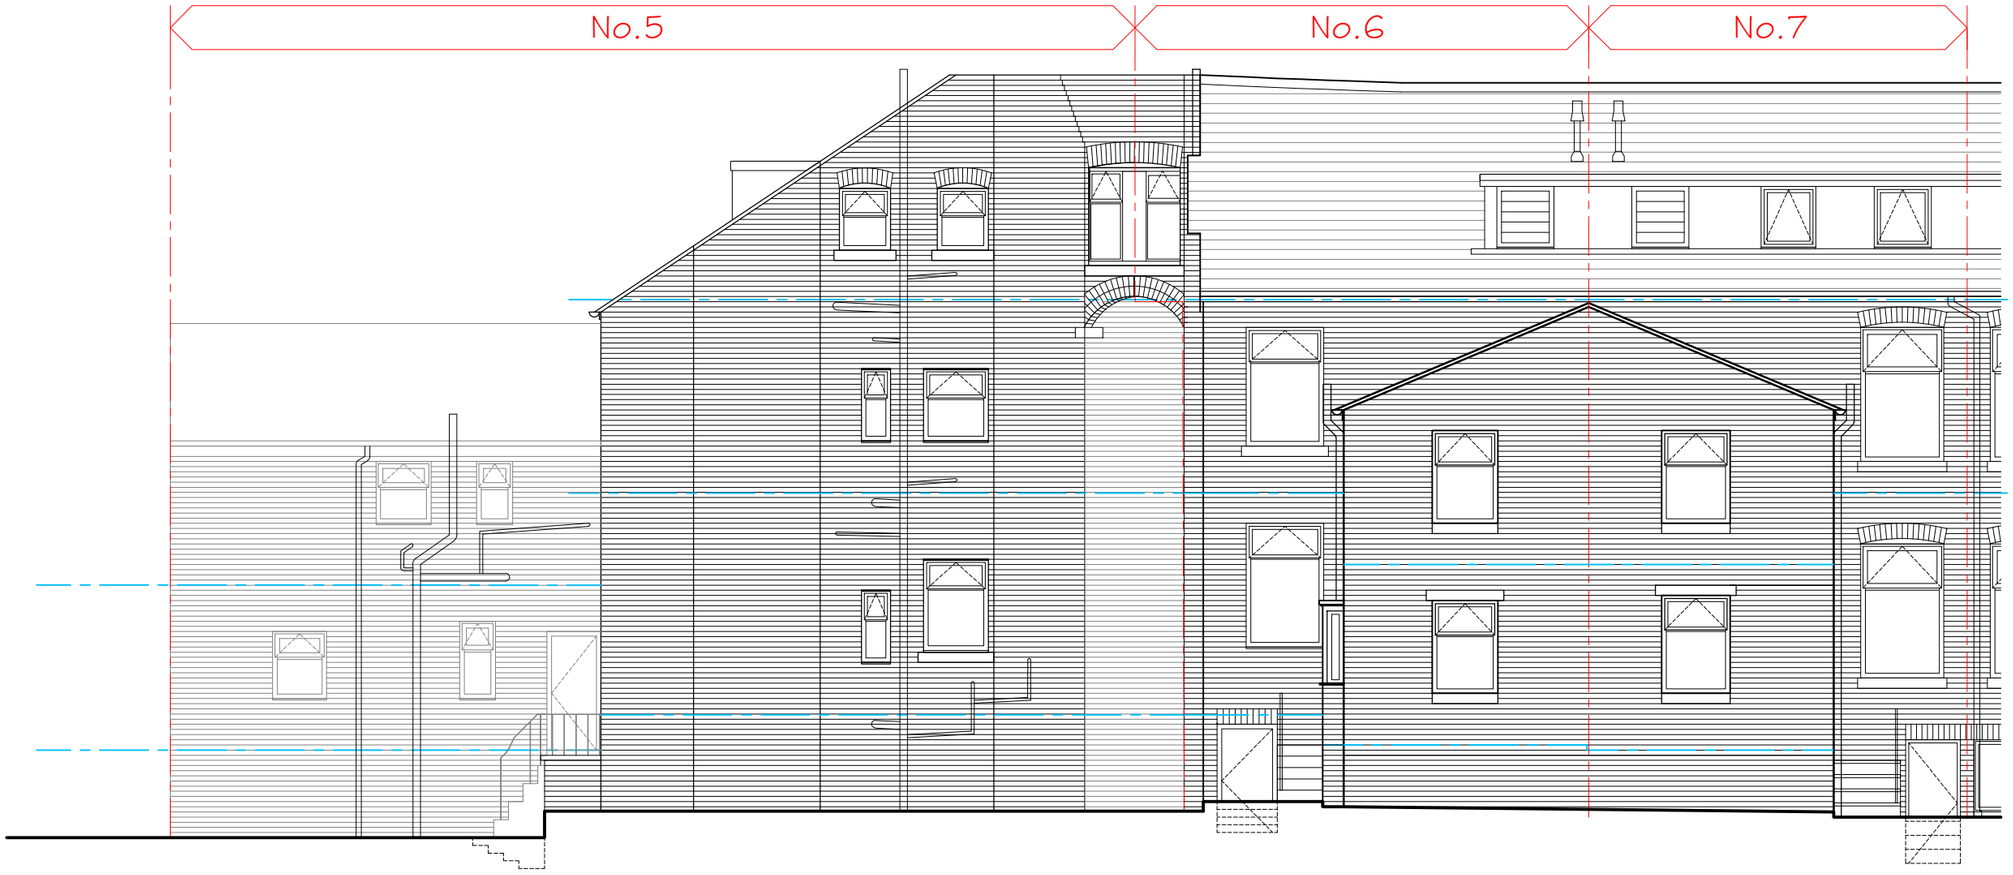


SOUTH

0 2 4 6 8 10m 20m

Revision	Description	Init.	Date

PLANNING

PZ VI Architects & Designers

Tel: 07973 616 038
E-mail:info@pzvi-architects.co.uk

Project: 5-7 BEACONSFIELD

Client: THIS SPACE LTD

Drawing Title: EXISTING SOUTH ELEVATION

Drawing No: KR845-PL-110

Rev:

Drawn By: D.J.J

Checked: J. Albutt

Scale: 1:100 @ A3

Date: 18.07.2023