

PLANNING APPLICATION :
SINGLE STOREY REAR EXTENSION

3 MONTGOMERYROAD
MANCHESTER
LONGSIGHT
M13 0PW

DRAWING TITLE: PROPOSED
PLANS AND ELEVATIONS
SCALE 1:100 @A3

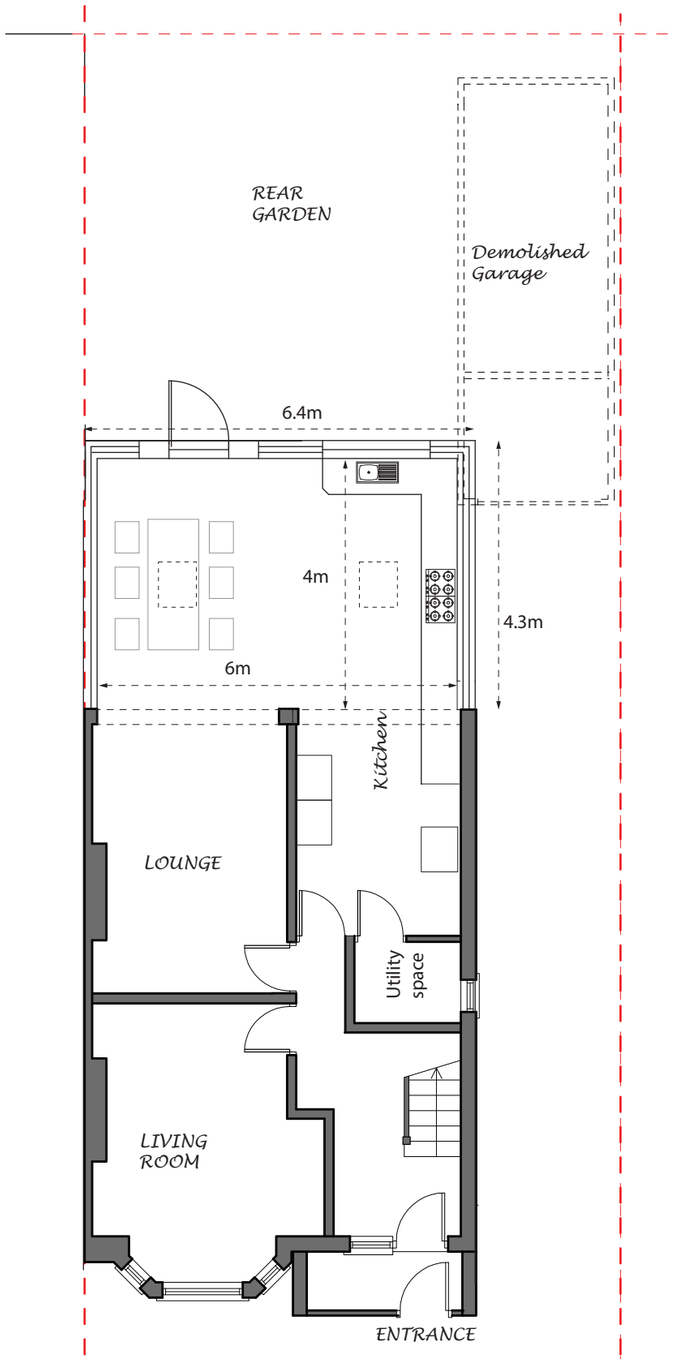


Proposed Ground Floor
Plan 1:100

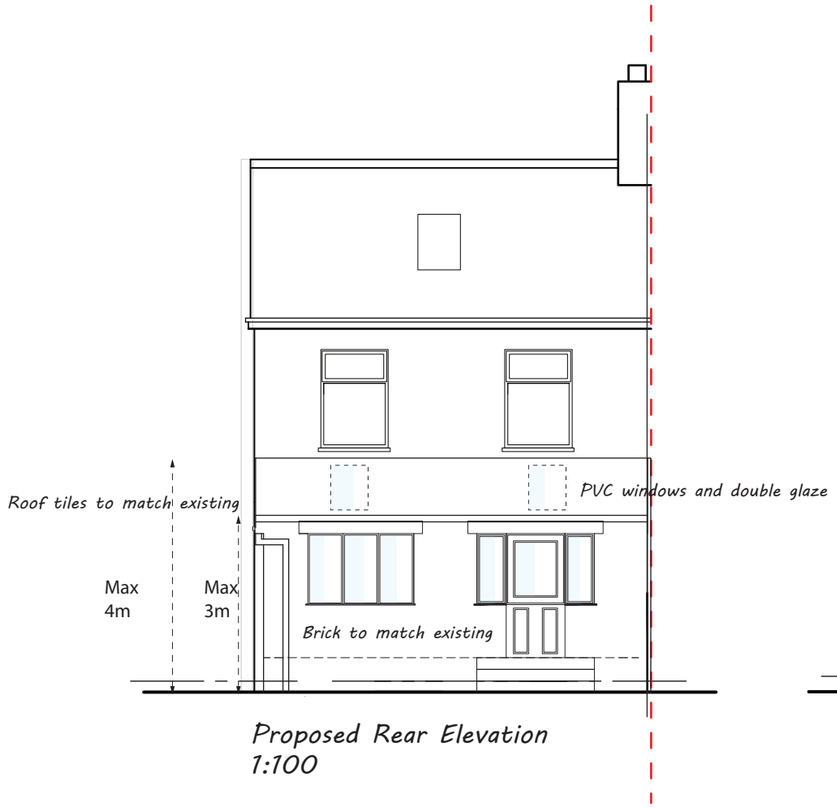


Proposed Rear Elevation
1:100



Proposed Front Elevation
1:100 (No Change)

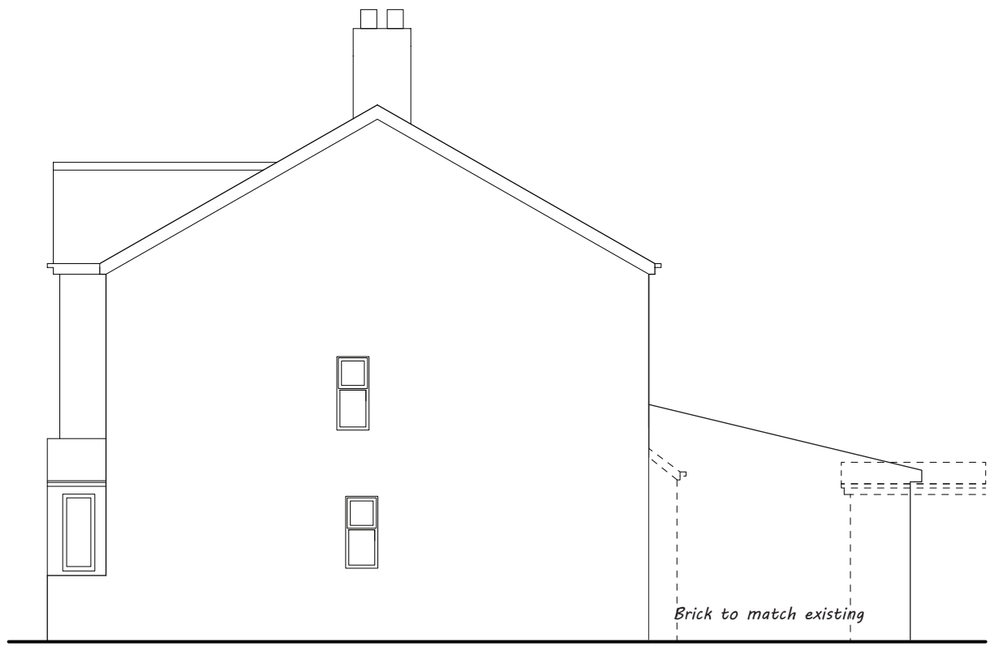

Proposed Side elevation
(From No5)
1:100

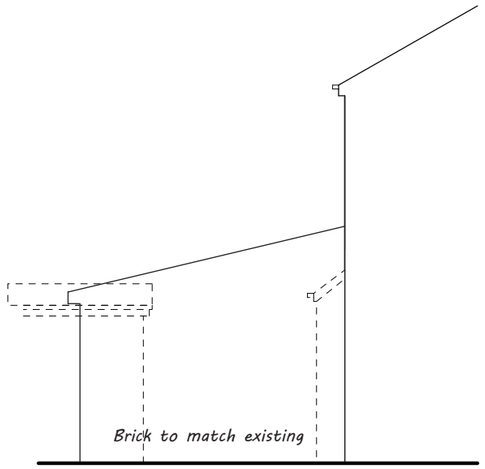

Proposed Side elevation
(From No1)
1:100