

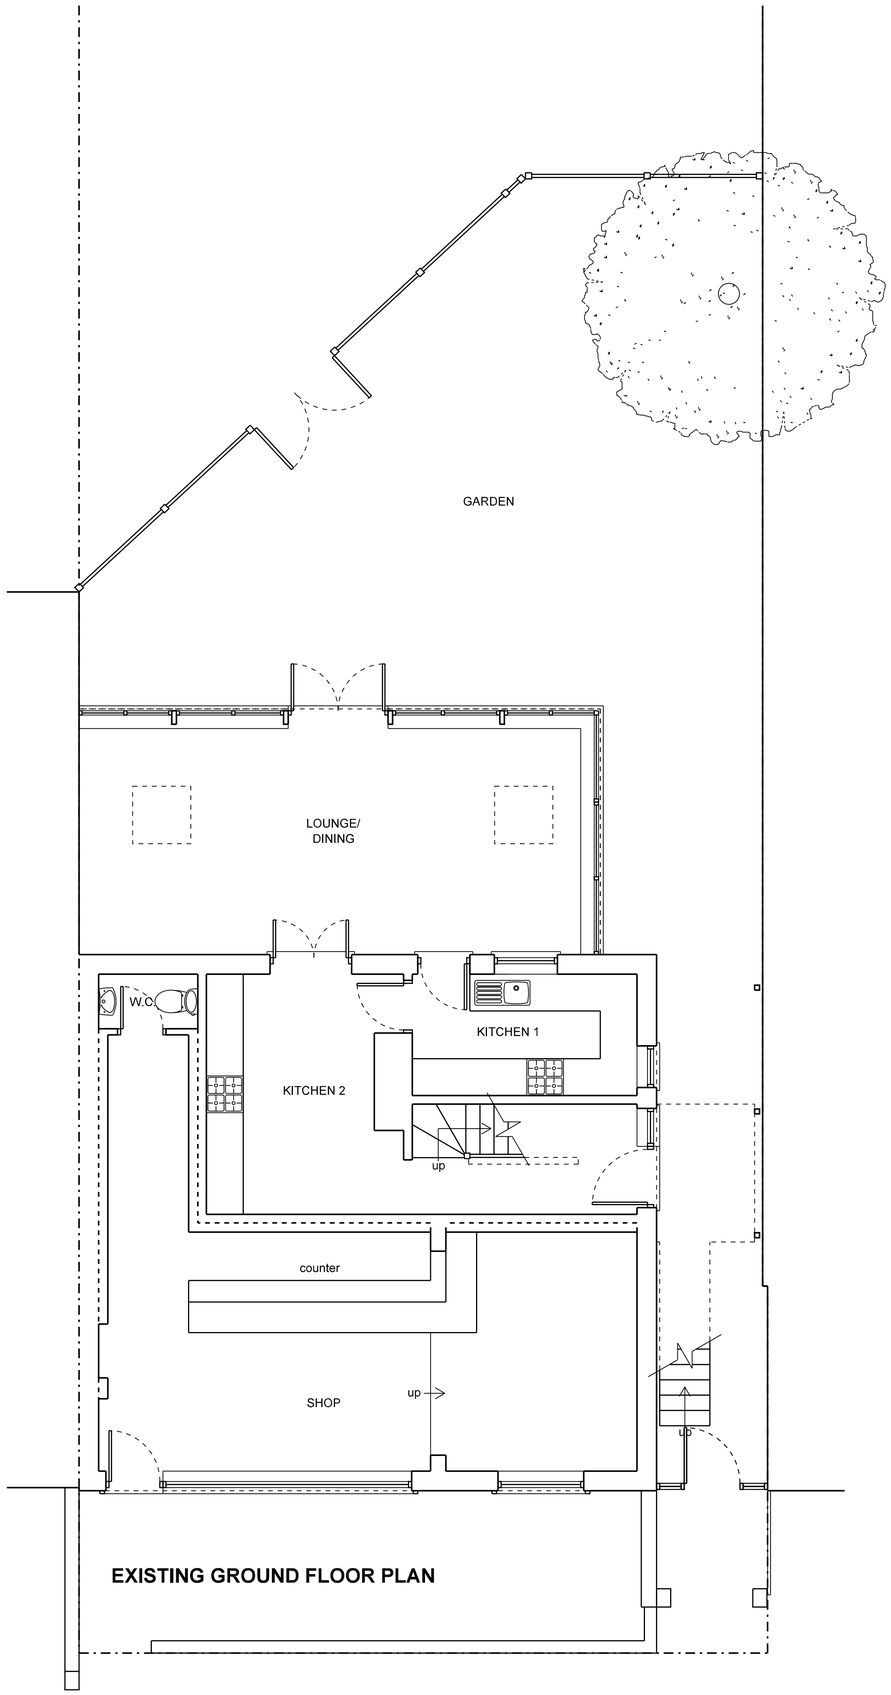


EXISTING GROUND FLOOR PLAN

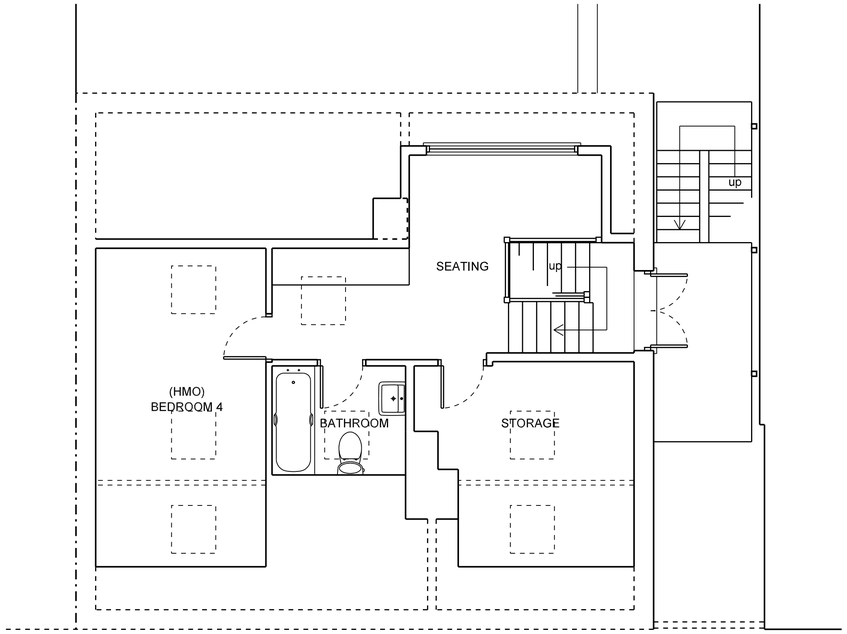

EXISTING SECOND FLOOR PLAN

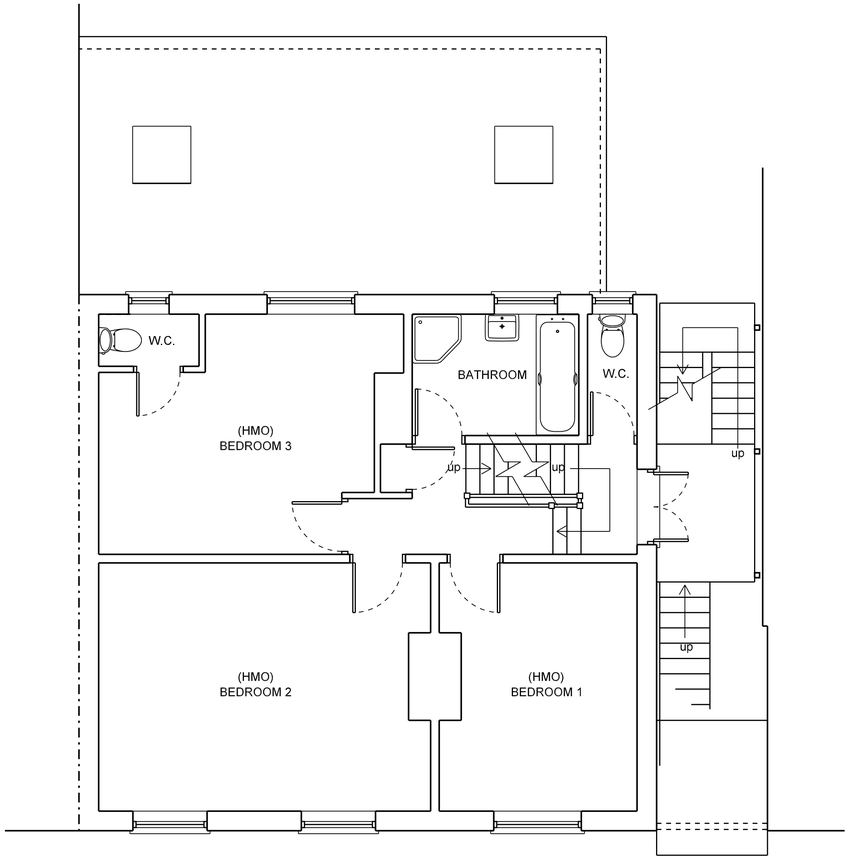

EXISTING FIRST FLOOR PLAN

NOTE

Do not scale this drawing.
Architect to be notified of discrepancies in figured dimensions.
Contractor to check all dimensions from site.
This drawing is copyright and is for use on this site only.

Rev	Description	By	Ckd	Date

Revisions

MMP CHARTERED ARCHITECTS
First Floor 145 Wellington Rd North, Heaton Norris, Stockport, SK4 2PF
Tel. 0161 4431100 www.mmparch.co.uk

PROJECT TITLE:
11 Egerton Crescent
Withington
Manchester

DRAWING TITLE:
Existing Floor Plans

Date:	Project Number:	Dwg. Number:
Sep 22	2210	(0-) 01
Scale:	Project Partner:	Drawn:
1:50 (A1)		AW

MMP Architects