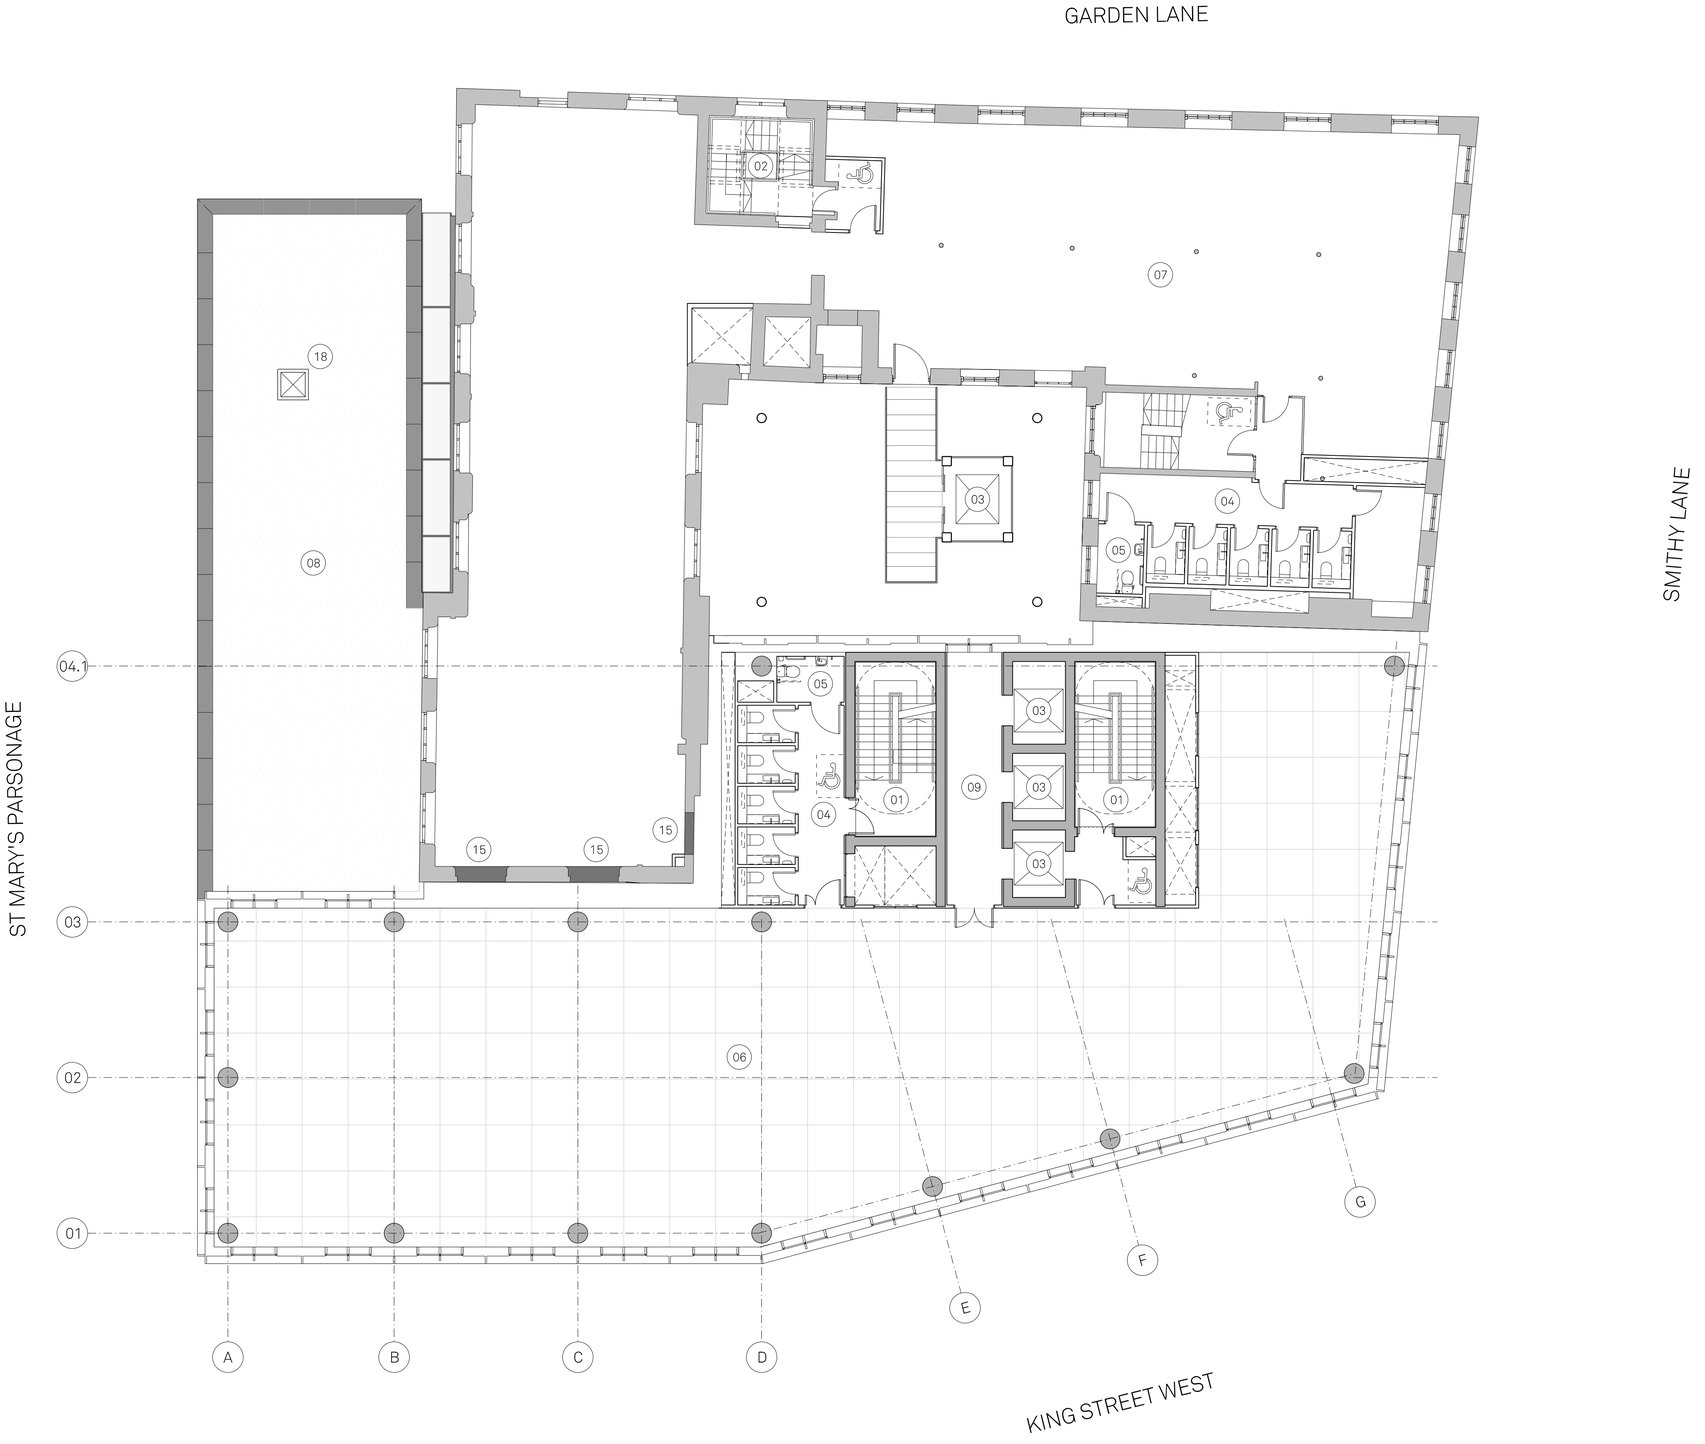



Notes:

Site Boundary

* All drawings to be read in conjunction with the 'Condition Report and Repair Schedule'

PLAN KEY:

01 Proposed Stair
02 Existing Stair
03 Proposed Lift
04 WC
05 Accessible WC
06 Office A
07 Office B
08 Proposed Retail Unit Roof
09 Lift Lobby
10 Roof Terrace
11 Amenity
12 Plant External
13 Plant Internal
14 Provisions for PV
15 Existing window openings to be retained. Sympathetic infill to meet fire rating.
16 Proposed Glazed Courtyard Roof
17 Bird and Bat Box Location
18 Ventilation Intake Plenum

Project Name: 27-31 King St West & The Carriage Works
Title: Proposed Level 01 Floor Plan
Scale: 1:100 @ A1
Drawn: RW
Checked: JC
Status: Planning
Project: 107
Drawing No: B1_02_2201
Rev: C
Details:

Jon Matthews Architects
Union, 2-10 Albert Square, Manchester, M2 6LW
0161 974 3690

Copyright of this drawing is vested in Jon Matthews Architects and must not be copied or reproduced without written consent. Figured dimensions only are to be taken from this drawing. Do not scale from this drawing. For full company disclosure please visit www.jonmatthewsarchitects.com