

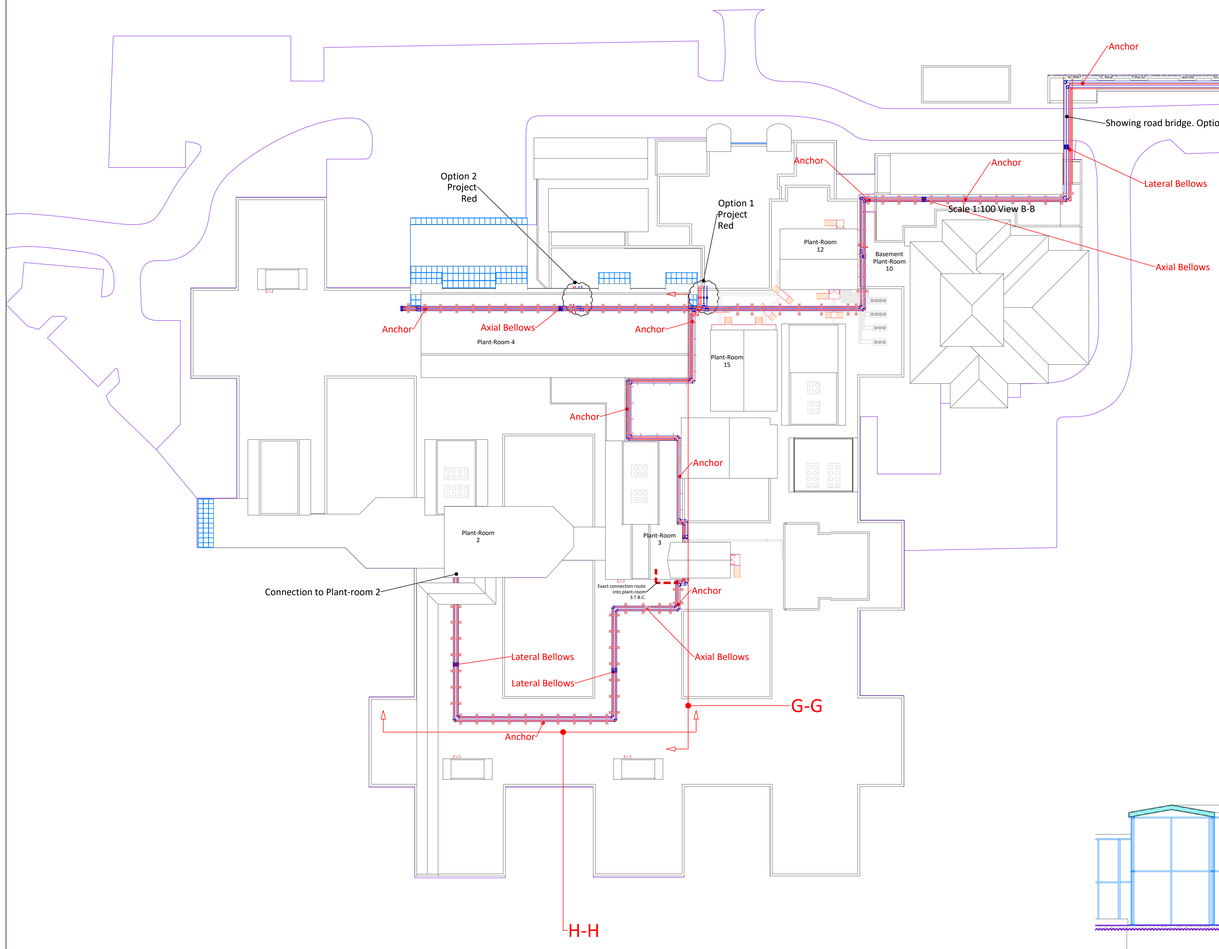


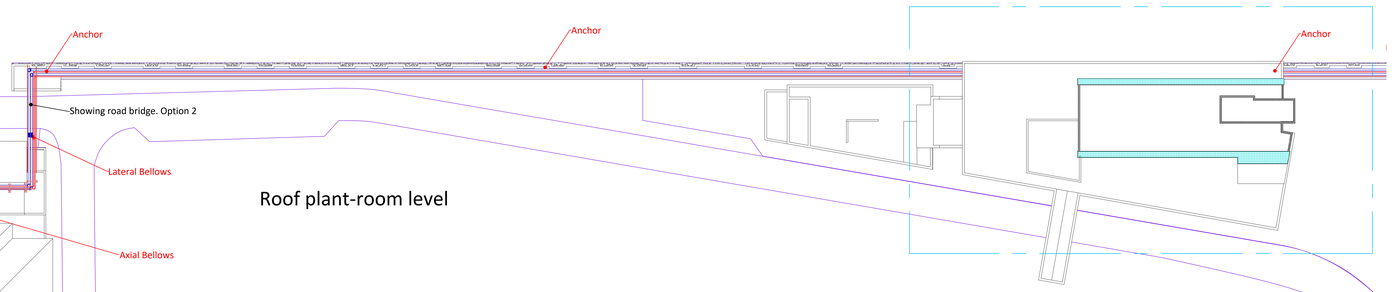


Roof plant-room level

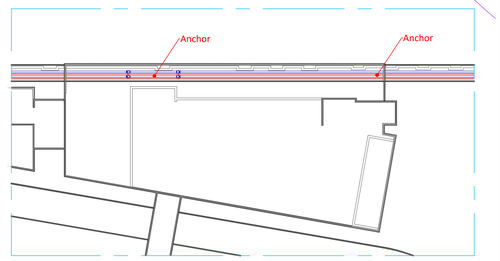

Service corridor level

Scale 1:100 View H-H

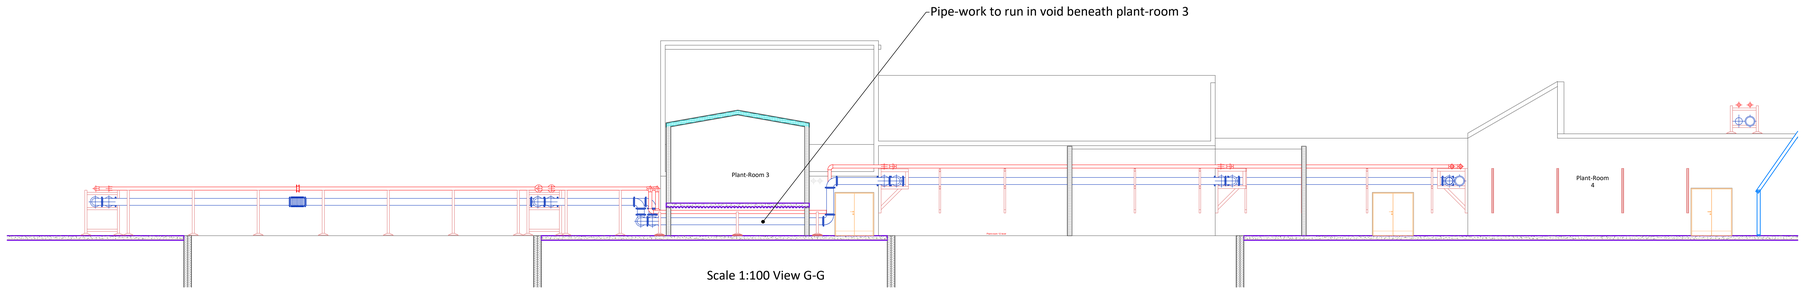

Scale 1:100 View G-G

Rev	Date	Description
-		
-		
-		
-		
P3	23/05/23	Route Change. Detail added
P2	18/05/23	Route Change

Notes: Stress Analysis. Anchor & bellows position for information only, Final assessment to be issued at construction stage.

Drawn by: P Turton Date: 24/04/23

Checked by: F Lockyer Date: 23/05/23

ROCHDALE ELECTRIC WELDING CO LTD
BOILER REPAIRERS
SHORT CLOUGH FARM, SHORT CLOUGH LANE,
ROSSENDALE BB4 8LX TEL: 0161 6428 6636
e-mail: sales@rewco.co.uk www.rewco.co.uk

Client: CM Oxendale

Project: Manchester Royal Infirmary Life Cycle Steam Infrastructure Upgrade

Drawing title: Connections Plant-Rooms 3 & 2

Issued by: PT Date: 23/05/23

Drawing scale: 1 to 400 Sheet size: A0

Drawing No. Q5045/ GA/05 Revision P3