




existing plan

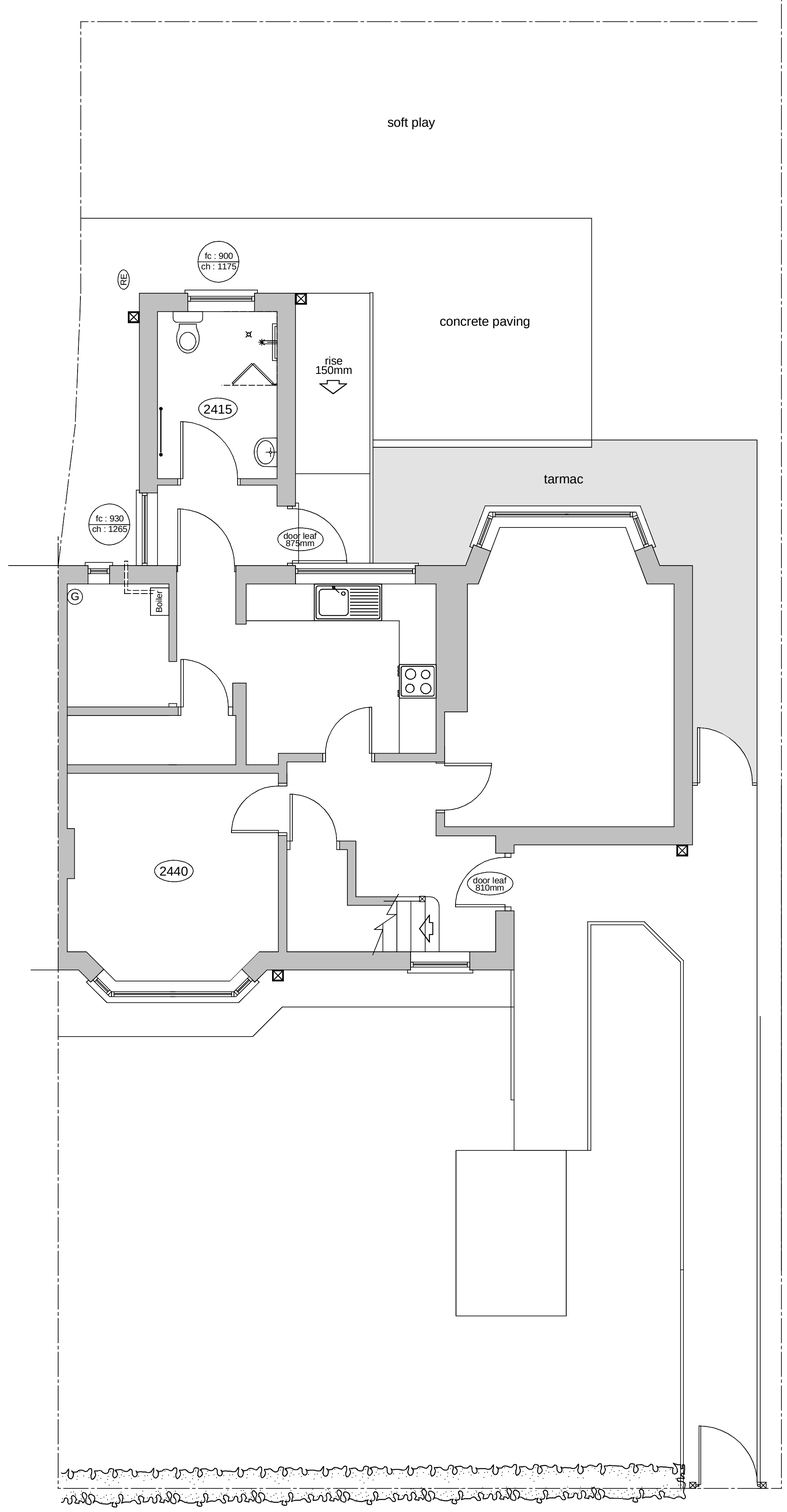


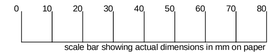


existing rear elevation
south east

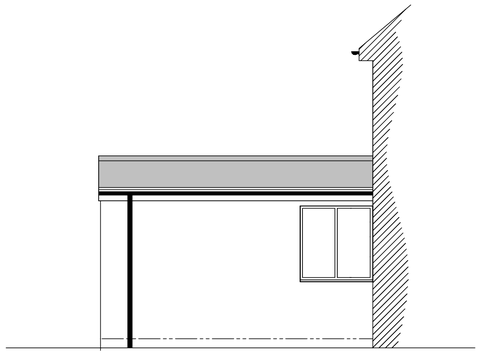

existing side elevation
north east

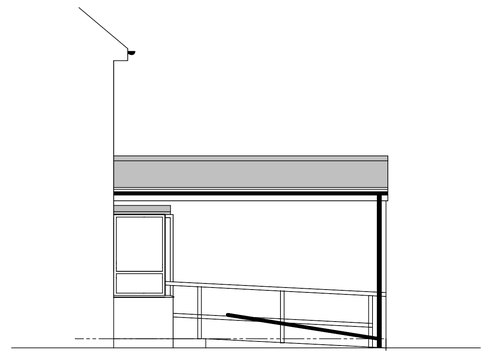

existing side elevation
south west

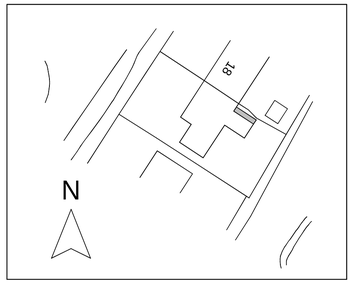

block plan 1:500

CLIENT
Wythenshawe
Community Housing Group

PROJECT
EXTENSION &
ALTERATIONS

LOCATION
16 AMBERLEY DRIVE
NEWALL GREEN

TITLE
EXISTING
PLANS
& ELEVATIONS

SCALE + PAPER SIZE	DATE	DRAWN BY
1:50 @ A1	JULY '23	

JOB NO	DRAWING NO	REVISION
1386	1	.

HEATON DESIGN LTD
ARCHITECTURAL DESIGN
153
WOODSMOOR LANE
WOODSMOOR
STOCKPORT
CHESHIRE
SK3 8TH
PHONE + FAX
0161 - 456 7766
MOBILE
07973 - 208126
EMAIL
info@heatondesign.com