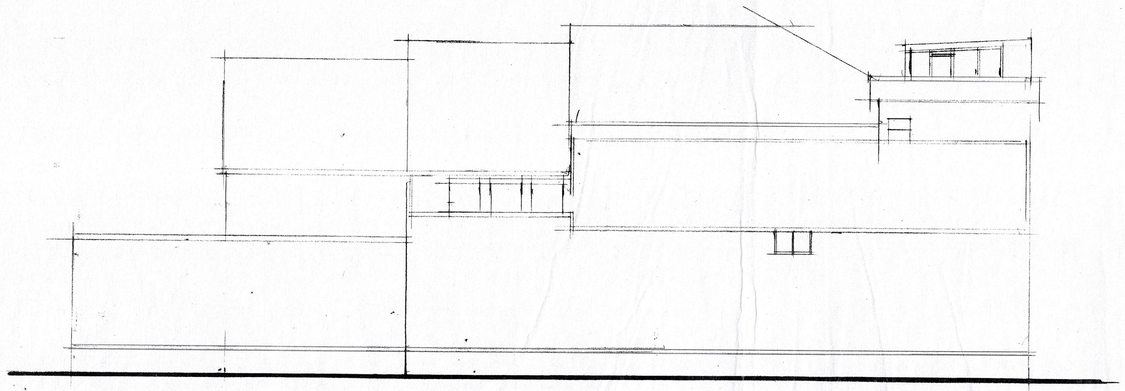

SIDE ELEVATION

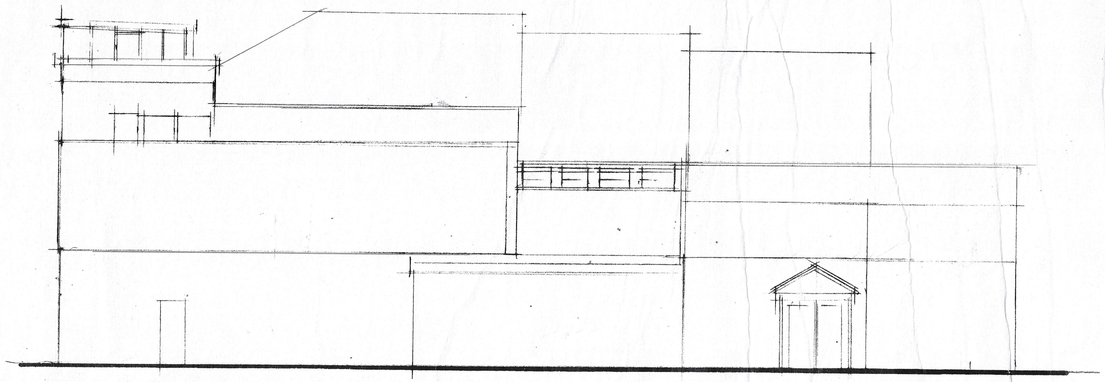

SIDE ELEVATION

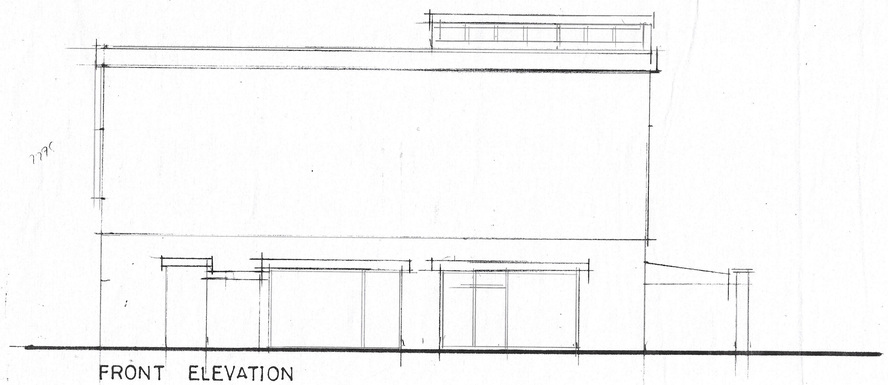

FRONT ELEVATION

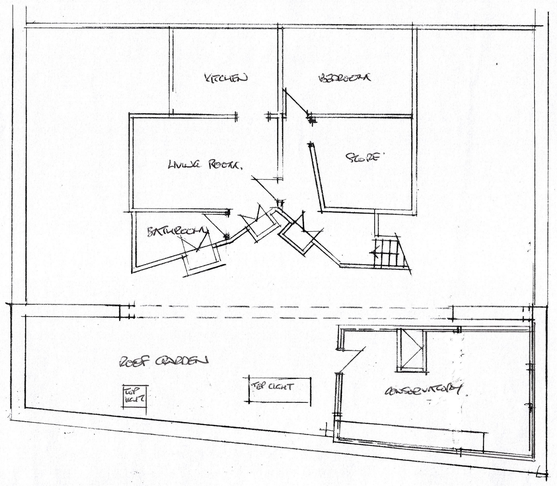

THIRD FLOOR PLAN

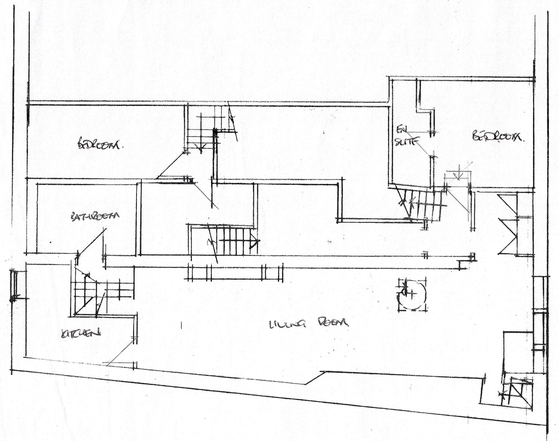

SECOND FLOOR PLAN

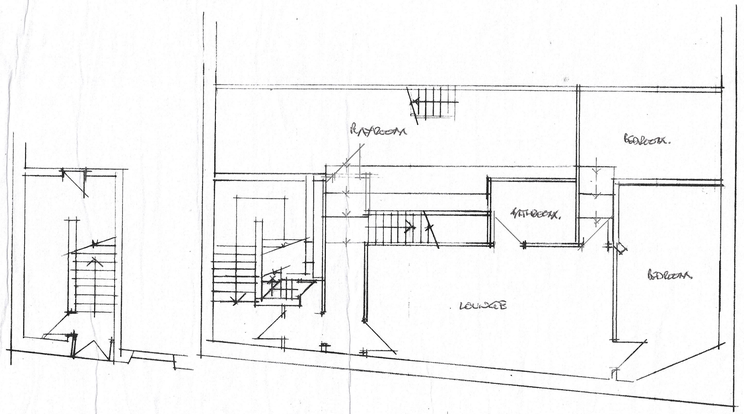

PART GROUND FLOOR PLAN

FIRST FLOOR PLAN

CLIENT
MR H RAZZAQ
2-4 THORP ROAD
MANCHESTER M40 5BQ

JOB TITLE
PROPOSED NEW FLATS

DRG. TITLE
PLANS AND ELEVATIONS AS EXISTING

HOLBOROW + ORMESHER *Limited*
architectural & interior design
Station House
Adams Hill
Knutsford
Cheshire WA16 6DN
telephone : 01565 652275
fax : 01565 750501

ISSUE	ORIGINAL	1	2	3	4	5	6	7
REVISION								
DATE								
DRAWN								
CHECKED								
APPROVED								

SCALE 1:100 at A1

DRAWING NUMBER 1721/19/02