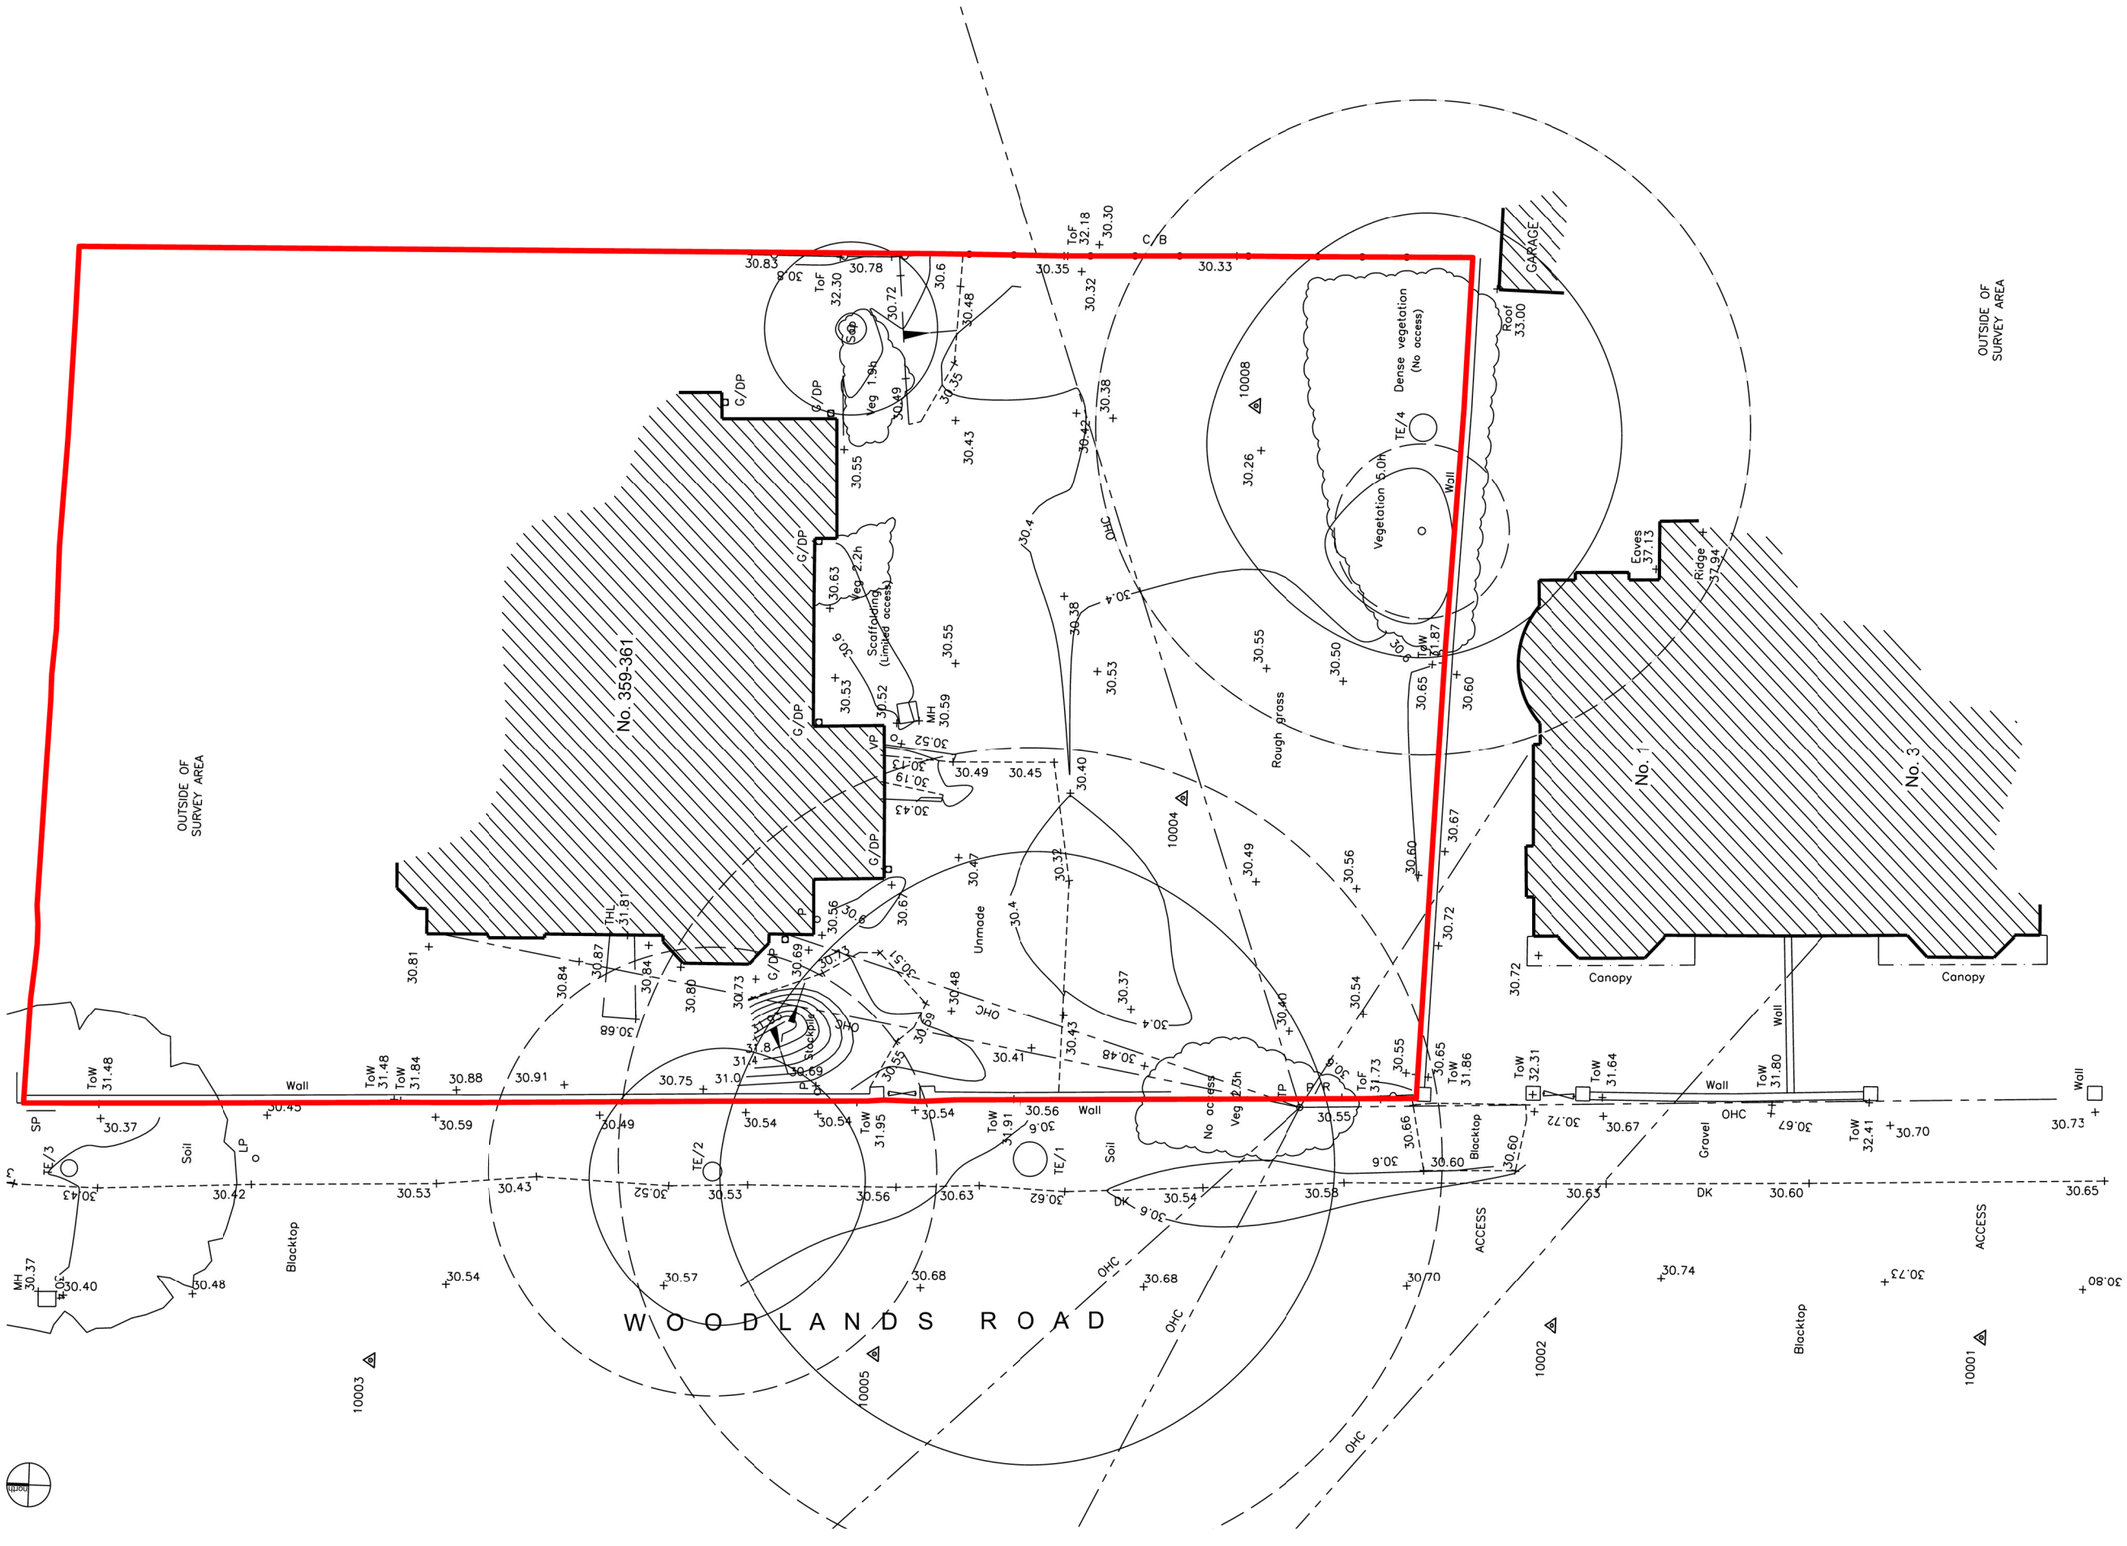


edmunds architects ltd
www.edmundsarchitects.com

Notes

Site Boundary (1,257 m2)

Rev.	Date	Drawn	Description
P1	31.08.2022	AE	Issued for Pre-app
P2	24.04.2023	AE	Issued for Planning

Project
WOODLANDS ROAD
Client
AIRSHACK PROJECTS 359
Scale
1:200 @ A3
Status
FOR PLANNING
Drawing no. / Title
0079_al(05)003_P2

edmunds architects

EXISTING SITE PLAN

Do note scale from this drawing

This drawing is the copyright of edmunds architect ltd

All dimensions to be checked on site by contractor
Contractor to report any dimensional discrepeancies,
errors or omissions prioir to works commencing on site