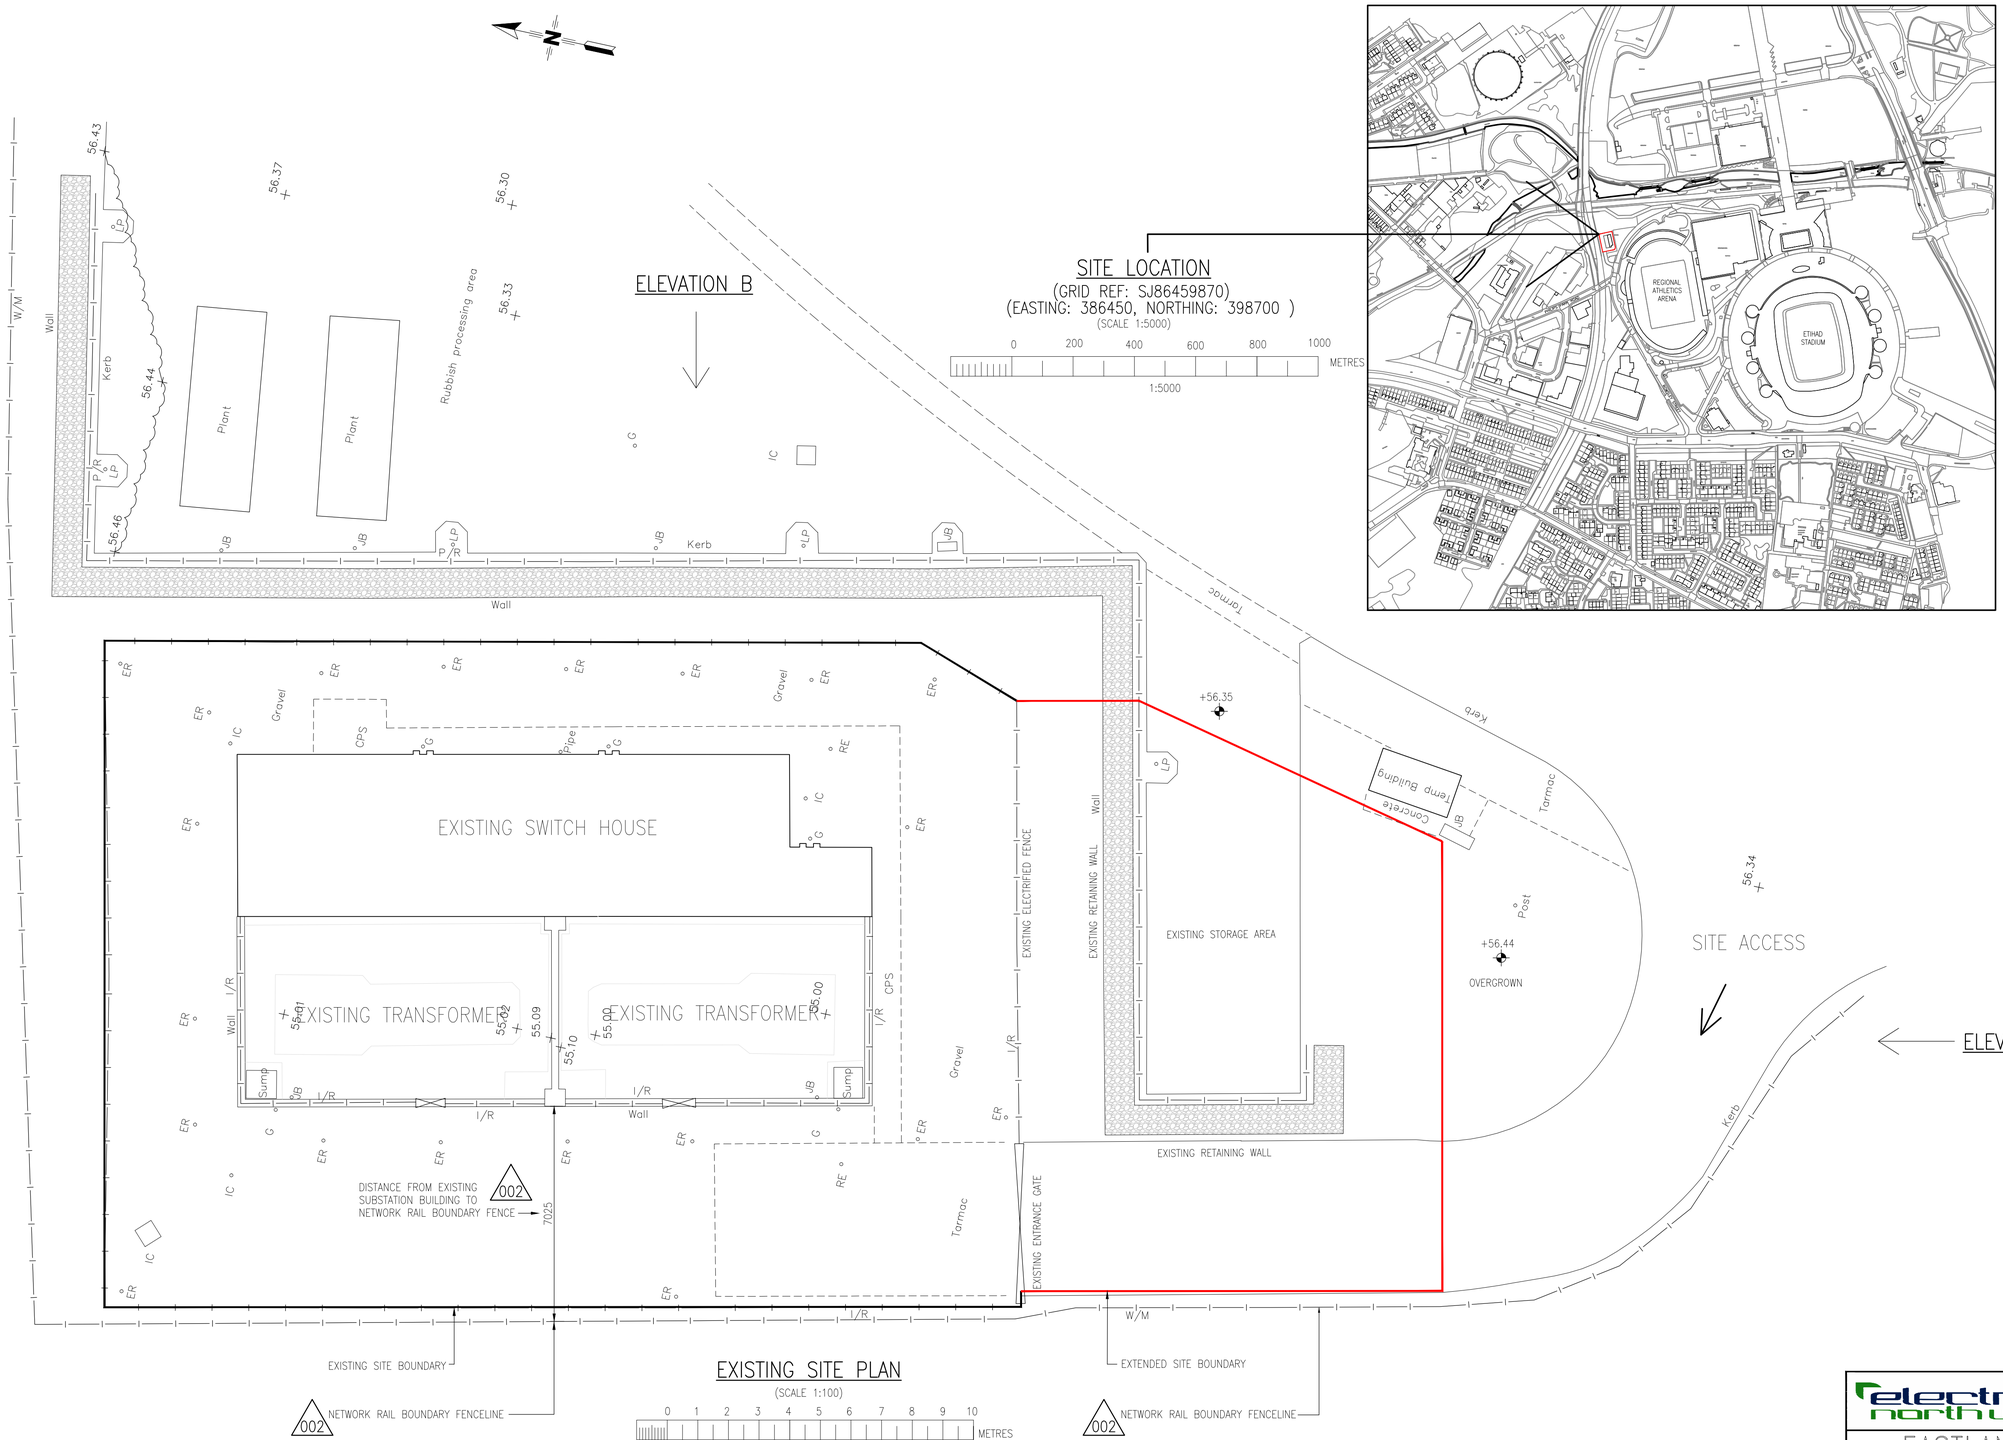

EXISTING SITE PLAN

(SCALE 1:100)

0 1 2 3 4 5 6 7 8 9 10 METRES

1:100

SITE LOCATION

(GRID REF: SJ86459870)
(EASTING: 386450, NORTHING: 398700)
(SCALE 1:5000)

0 200 400 600 800 1000 METRES

1:5000

GENERAL NOTES

1. ALL DIMENSIONS ARE IN MILLIMETRES UNLESS NOTED OTHERWISE.
2. ALL LEVELS ARE IN METRES.
3. THE DRAWING IS TO BE READ IN CONJUNCTION WITH ALL RELEVANT DRAWINGS.
4. ALL DIMENSIONS TO BE SITE CHECKED.
5. ALL WORK TO CARRIED OUT IN ACCORDANCE WITH CURRENT BUILDING REGULATIONS AND RELEVANT BRITISH STANDARDS AND CODES OF PRACTICE.

REFERENCE DRAWINGS

100138/00350– EXISTING SITE & LOCATION PLAN
100138/00351– PROPOSED SITE PLAN
100138/00352– EXISTING EXTERNAL ELEVATIONS SHEET 1 OF 2
100138/00353– PROPOSED EXTERNAL ELEVATIONS SHEET 1 OF 2
100138/00354– PROPOSED BUILDING ELEVATIONS
100138/00358– EXISTING EXTERNAL ELEVATIONS SHEET 2 OF 2
100138/00359– PROPOSED EXTERNAL ELEVATIONS SHEET 2 OF 2

FOR ELEVATIONS A–C, SEE DWG No. 100138– 00352.

THIS DRAWING AND ANY INFORMATION OR DESCRIPTIVE MATTER SET OUT HEREON ARE THE CONFIDENTIAL AND COPYRIGHT PROPERTY OF ELECTRICITY NORTH WEST LIMITED AND MUST NOT BE DISCLOSED, LOANED, COPIED OR USED FOR ANY PURPOSE WITHOUT WRITTEN PERMISSION.

NOT TO BE SCALED. UNLESS OTHERWISE STATED DIMENSIONS ARE IN MILLIMETRES.

REV.	AMENDMENTS	DRAWN	APP.	DATE
001	ISSUED FOR PLANNING	JEWB	JAB	21-10-21
002	NETWORK RAIL BOUNDARY SHOWN – RE-ISSUED FOR PLANNING	ASR	JAB	01-02-23

002

ELECTRICITY NORTH WEST
FREDERICK ROAD
SALFORD M6 6QH

EASTLANDS PRIMARY SUBSTATION
T13 TRANSFORMER AND SWITCH HOUSE

EXISTING SITE & LOCATION PLAN

SCALE	AS SHOWN AT A1	SITE NAME	EASTLANDS PRIMARY SUBSTATION
DRAWN	JEWB	PROJECT	T13 TRANSFORMER AND SWITCH HOUSE
APPROVED	JAB	P.F.R. NO.	100138
DATE	OCT 21	DWG STATUS	RELEASED
SHEET SIZE	A1	DRAWING NUMBER	100138–00350
OLD DWG NO	–	REVISION	002