

PLANNING DRAWING




LOCATION PLAN
(SCALE 1:1250)

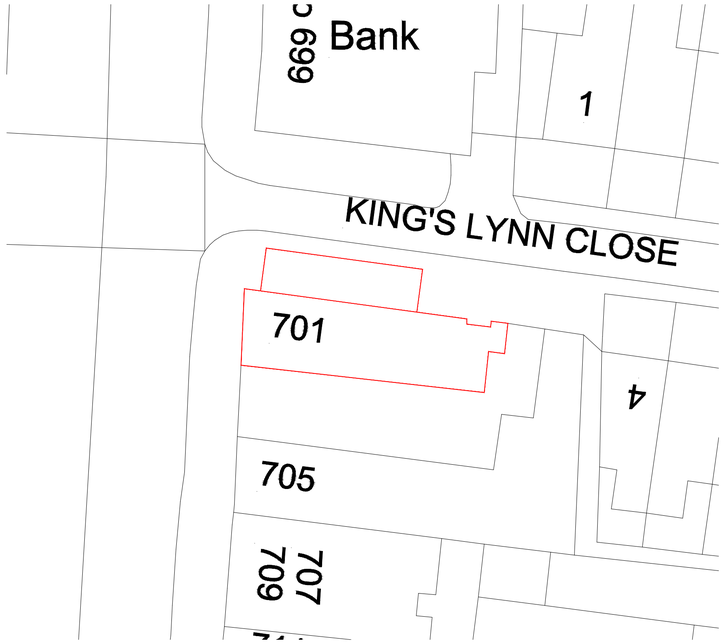

SITE PLAN
(SCALE 1:1250)

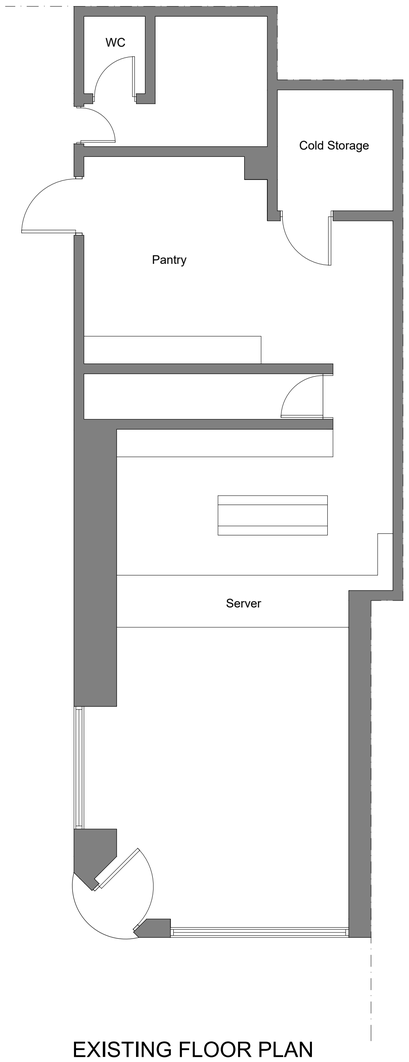


EXISTING FLOOR PLAN
(SCALE 1:50)

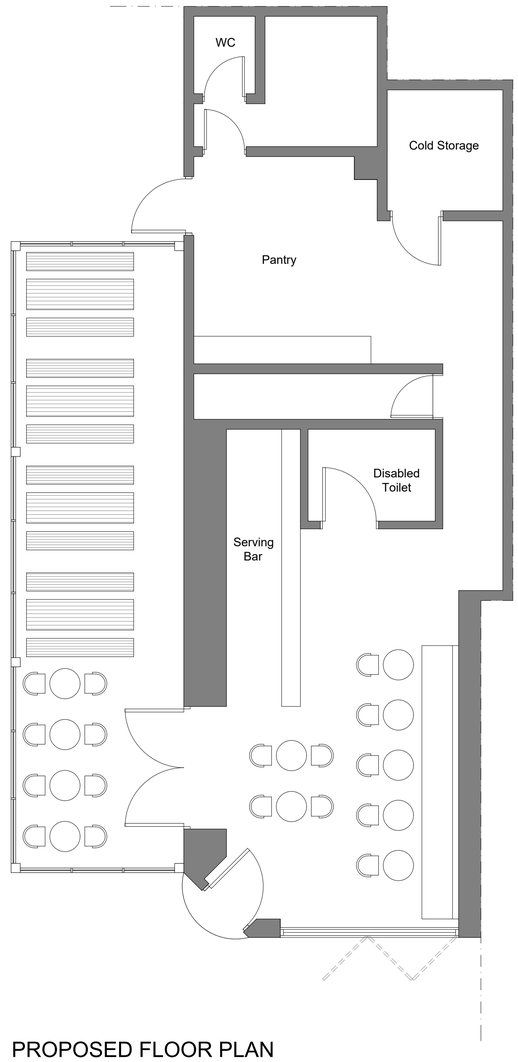


PROPOSED FLOOR PLAN
(SCALE 1:50)

CLIENT	-
ADDRESS	701 Wilmslow Road
TITLE	EXISTING & PROPOSED PLANS
PROJECT STATUS	PLANNING DRAWING
DATE	23/06/2023
REVISION	n/a
SCALE	AS_INDICATE_@A1
SHEET No.	PL001
REFERENCE	
DRAWN BY	-


PLANNING DRAWING

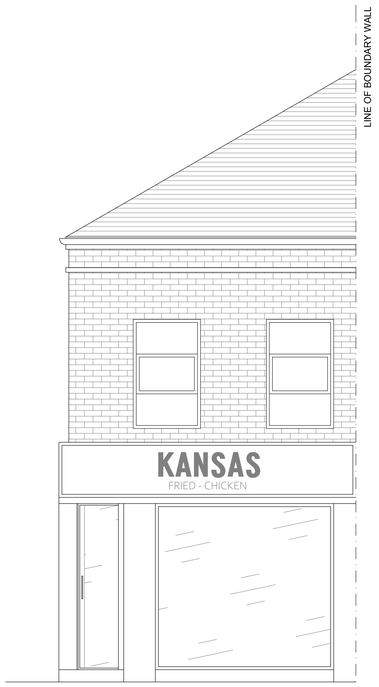

EXISTING FRONT ELEVATION
(SCALE 1:50)

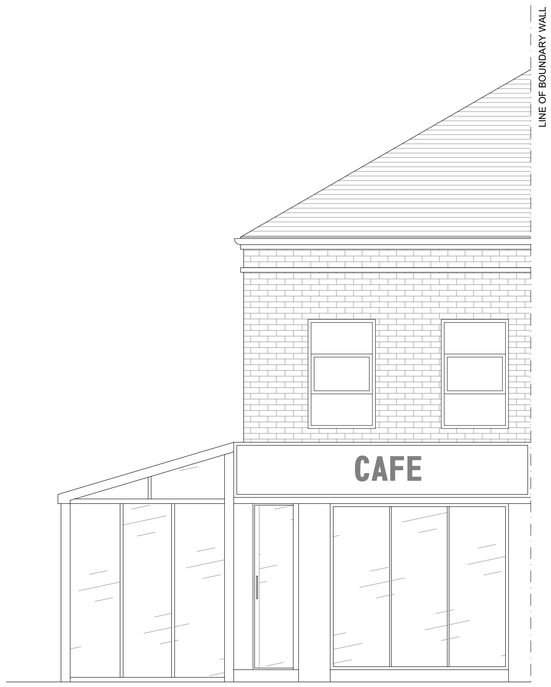

PROPOSED FRONT ELEVATION
(SCALE 1:50)

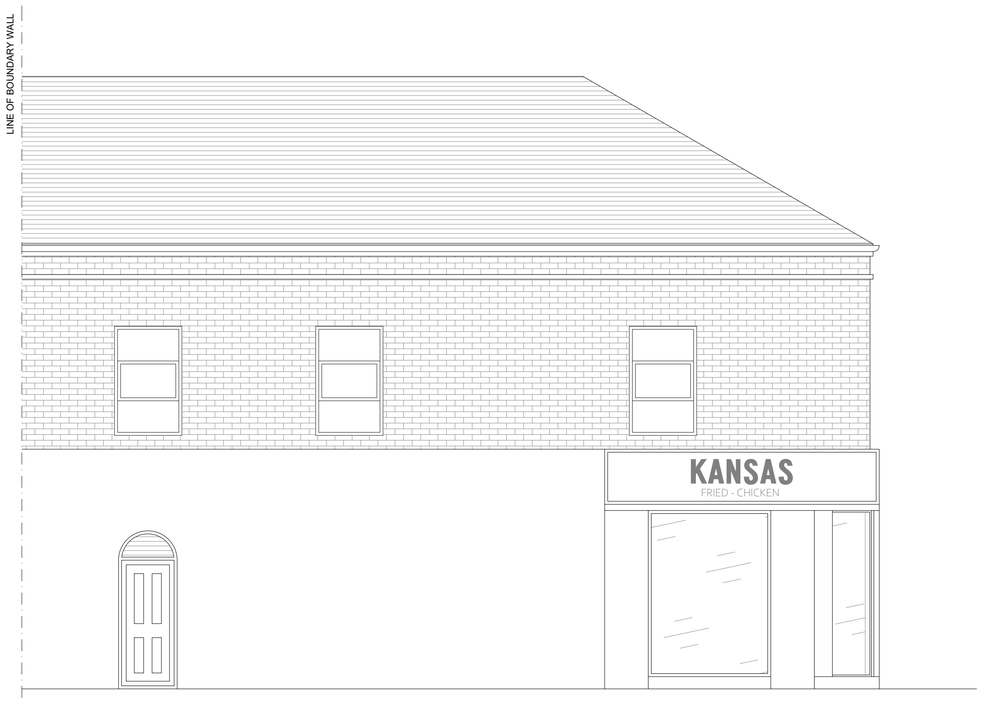

EXISTING SIDE ELEVATION
(SCALE 1:50)



PROPOSED SIDE ELEVATION
(SCALE 1:50)

CLIENT	-
ADDRESS	701 Wilmslow Road
TITLE	EXISTING & PROPOSED ELEVATIONS
PROJECT STATUS	PLANNING DRAWING
DATE	23/06/2023
REVISION	n/a
SCALE	1:50@A1
SHEET No.	PL002
REFERENCE	
DRAWN BY	-