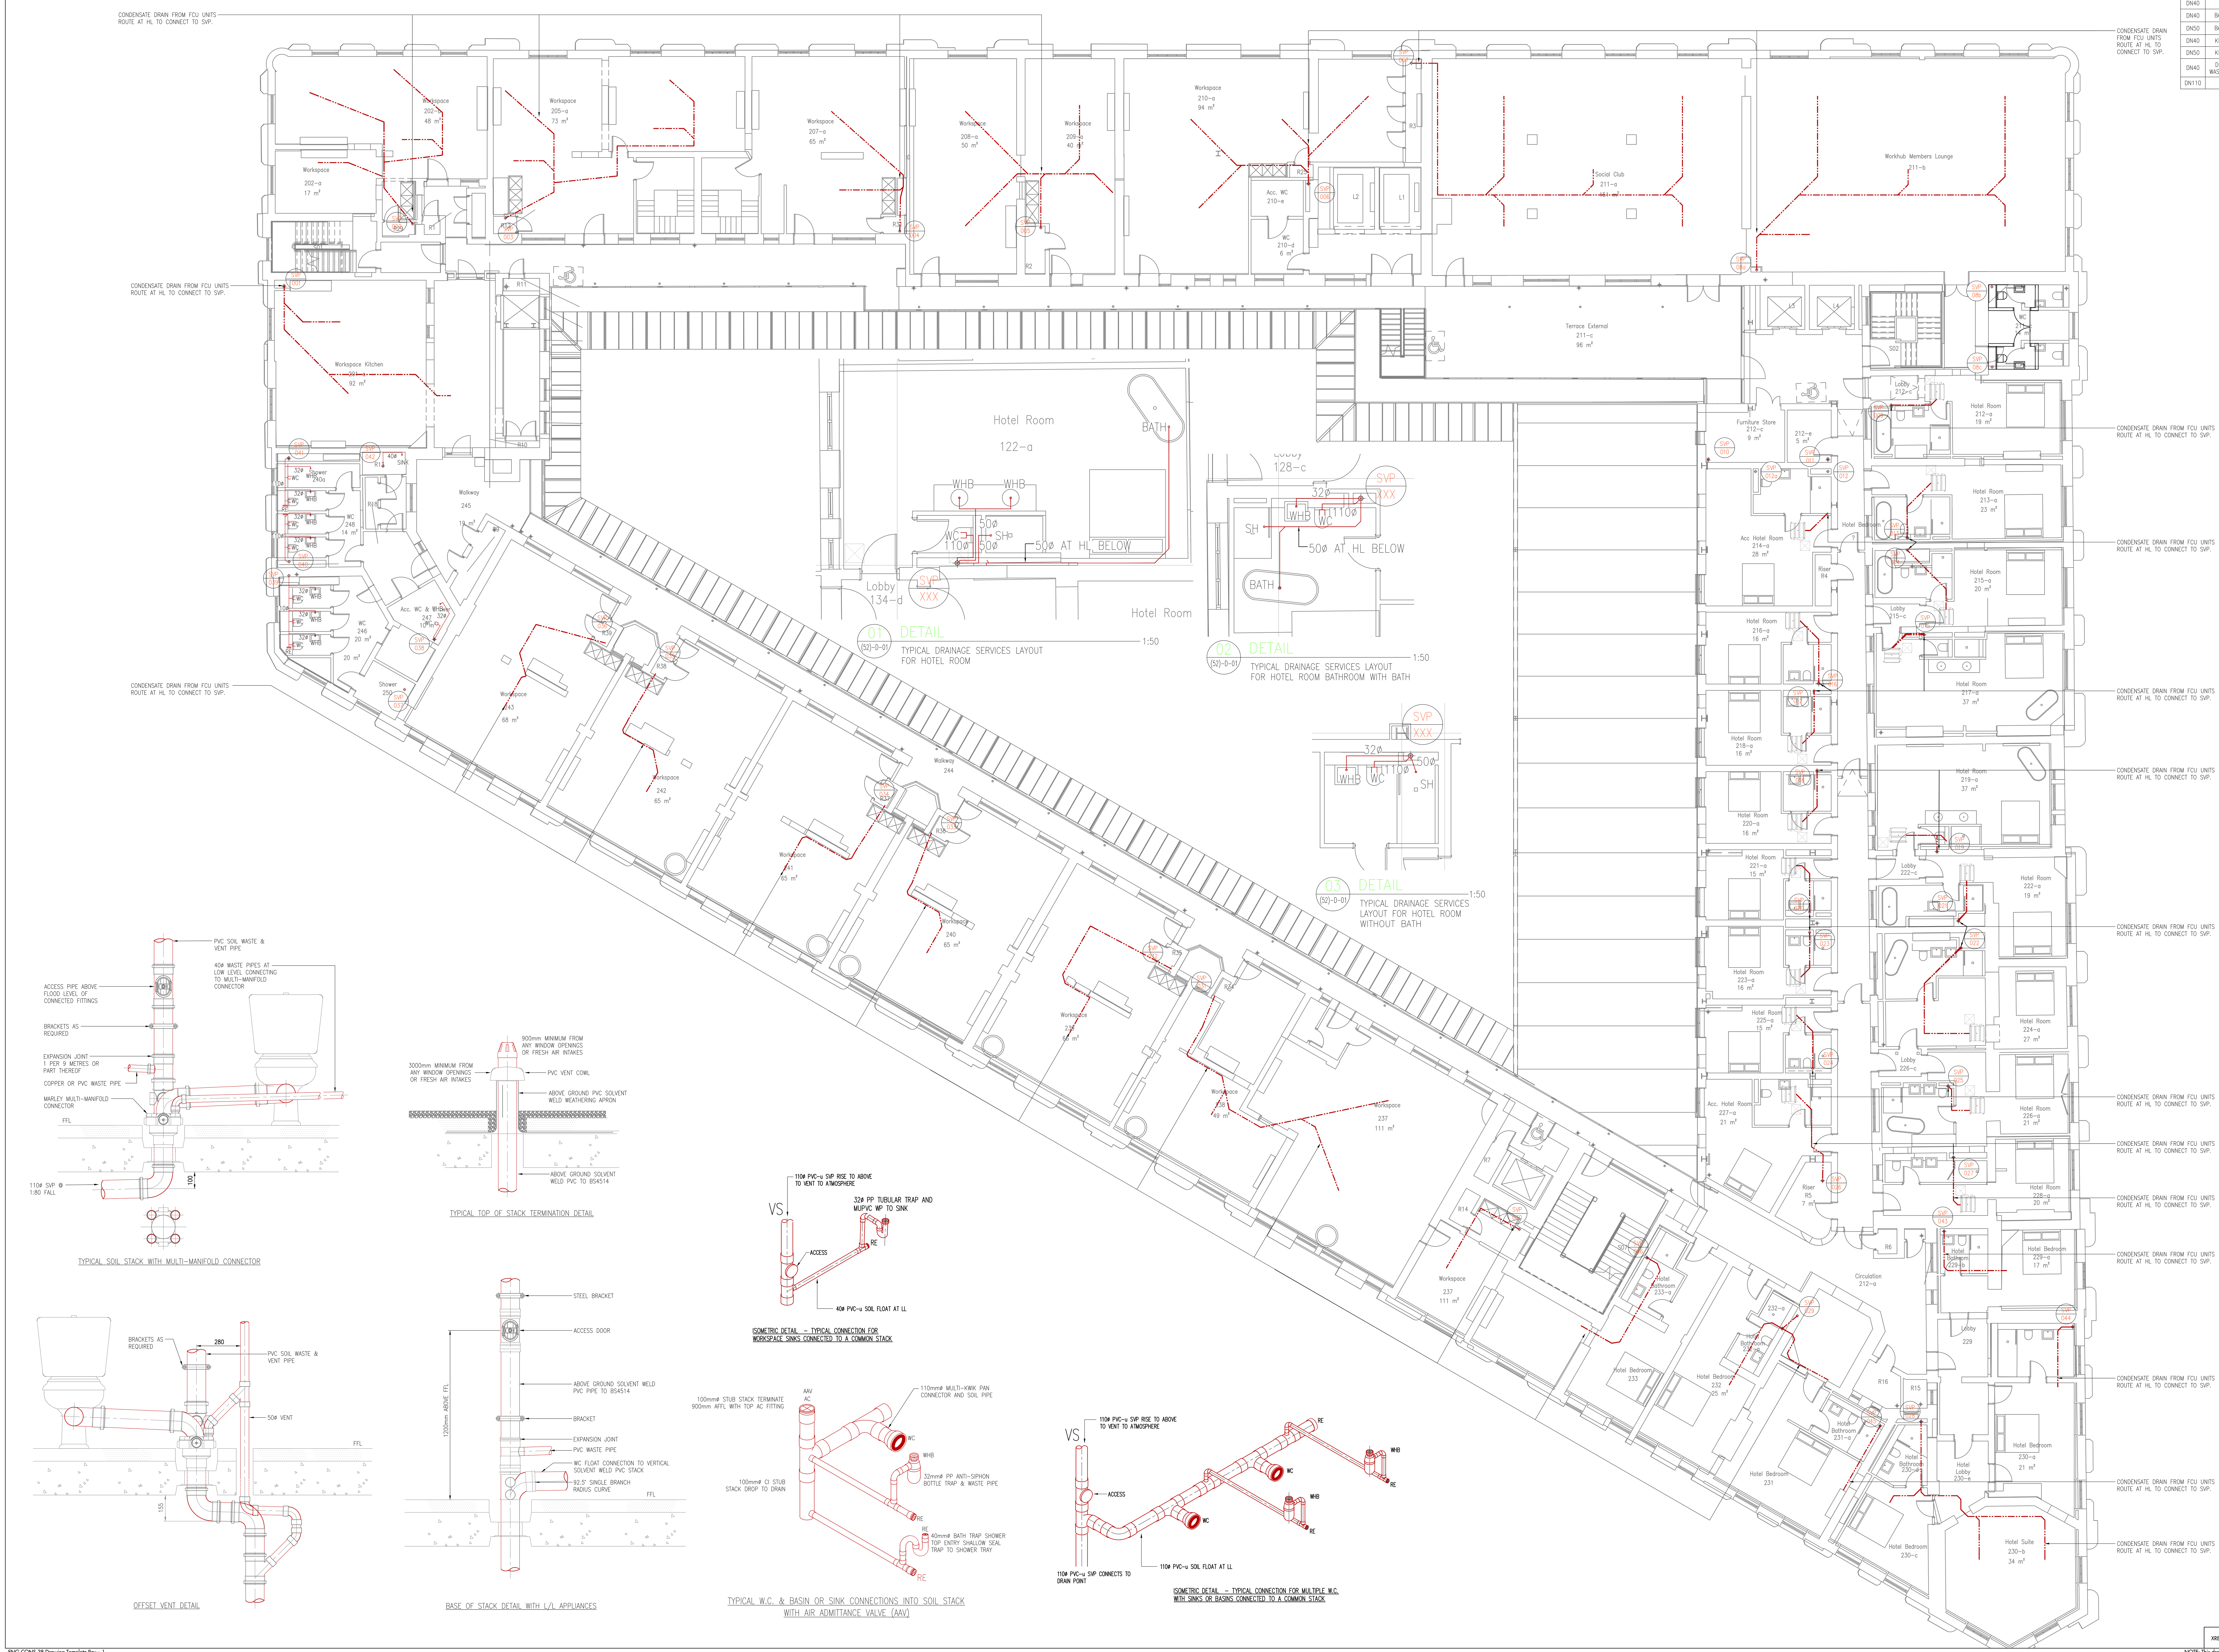


TYPICAL CONNECTION SIZES

DIA. (mm)	APPLIANCE	MAX LENGTH OF PIPE (m)
DN32	WASHBASIN	1.7
DN40	WASHBASIN	3
DN40	BATH/SHOWER	3
DN50	BATH/SHOWER	4
DN40	KITCHEN SINK	3
DN50	KITCHEN SINK	4
DN40	DISHWASHER/ WASHING MACHINE	3
DN110	WC	6

NOTES

1. DO NOT SCALE FROM THIS DRAWING
2. ALL DIMENSIONS HAVE BEEN CHECKED ON SITE BY THE CONTRACTOR PRIOR TO PREPARATION OF SHOP DRAWINGS, FABRICATION OF PARTS, ORDERING MATERIALS OR COMMENCING WORKS
3. THIS DRAWING IS TO BE READ IN CONJUNCTION WITH ALL OTHER CONSULTANTS DRAWINGS, SPECIFICATIONS AND SCHEDULES.
4. ALL PENETRATION THROUGH FLOOR, HAVE BEEN APPROVED BY STRUCTURAL ENGINEERS BEFORE COMMENCEMENT.
5. ALL PLANT AND EQUIPMENT ARE INSTALLED FULLY IN ACCORDANCE WITH MANUFACTURER'S RECOMMENDATIONS.

ABOVE GROUND DRAINAGE INSTALLATION

1. ALL SVPS FITTED WITH ACCESS DOOR 1100mm ABOVE FFL.
2. ALL SANITARY APPLIANCES MUST BE FITTED WITH RE-SEALING BOTTLE OR TUBULAR TRAPS AS MANUFACTURER MCALPINE OR EQUIVALENT AND APPROVED. WHB-BOTTLE TRAP, SINK-TUBULAR TRAP.
3. ALL 110 UPVC STUB STACKS TERMINATE WITH AAV ABOVE FLOOD LEVEL IN VENTILATED PLUMBING DUCT.
4. THE ARCHITECT TO CONFIRM ALL STACK RISER POSITIONS & PROVIDE BOXING DETAILS NECESSARY.
5. ALL PLASTICS 50ø & ABOVE FITTED WITH FIRE COLLAR AT ALL FIRE COMPARTMENT WALLS & FLOORS.
6. ALL VISIBLE PIPEWORK AND WASTE FITTINGS & PIPEWORK TO BE CHROME PLATED OR AS ARCHITECTS INSTRUCTIONS
7. ALL SVPs TO PENETRATE SLAB
8. ALL SVPs TO BE 110mmø NOMINAL SIZE
9. ALL ABOVE GROUND DRAINAGE SHALL COMPLY WITH THE REQUIREMENTS OF BS EN 12056 & BUILDING REGULATIONS APPROVED DOCUMENT PART H.
10. THE CONTRACTOR SHALL ENSURE THAT ALL RODDING EYES ARE FULLY ACCESSIBLE FOR MAINTENANCE PURPOSES.
11. THE CONTRACTOR SHALL ALLOW TO MAKE ALL FINAL CONNECTIONS TO SANITARY WARE & ITEMS OF EQUIPMENT.
12. RODDING ACCESS IS SHOWN INDICATIVE THROUGHOUT. THE CONTRACTOR IS TO INCLUDE FOR RODDING/ACCESS PANELS WHERE PRACTICAL & NECESSARY.
13. CONDENSATE DISCHARGE PIPE SHOULD BE CONNECTED TO AN INTERNAL "GRAVITY DISCHARGE POINT"SUCH AS AN INTERNAL SOIL STACK (PREFERRED METHOD). EXTERNAL PIPES FROM SINK WASTES OR WASHING MACHINE OUTLETS SHOULD BE A MINIMUM OF 30MM INTERNAL DIAMETER, INSULATED WITH WATERPROOF UV RESISTANT MATERIAL, TERMINATED BELOW THE GRID BUT ABOVE THE WATER LINE AND A SUITABLE DRAIN/LEAF GUARD FITTED. IF AN INTERNAL POINT ISN'T POSSIBLE, THE INSTALLER SHOULD USE A CONDENSATE PUMP CONNECTED TO A SUITABLE INTERNAL CONNECTION POINT SUCH AS AN INTERNAL SOIL STACK (PREFERRED METHOD), INTERNAL KITCHEN OR BATHROOM WASTE PIPE SUCH AS A SINK, BASIN, BATH OR SHOWER WASTE.
14. CONDENSATE DISCHARGE PIPES THAT ARE ROUTED IN AN UNHEATED SPACE SUCH AS A LOFT OR GARAGE SHOULD BE INSULATED TO PREVENT FREEZING.
15. FINAL COORDINATION OF SVP WITH NEW AND EXISTING ROOF PENETRATIONS TO BE AGREED ON SITE.

KEY

- WC – TOILET
- WB – WASH BASIN
- WU – URINAL BOWL
- SH – SHOWER
- BH – BATH
- CS – CLEANERS SINK
- KS – KITCHEN SINK
- DW – DISHWASHER
- FG – FLOOR GULLY
- VC – VENT COWL
- A – ACCESS POINT
- FS – FIRE SLEEVE (INTUMESCENT)
- DC – CONNECTION TO BELOW GROUND DRAINAGE SYSTEM
- SVP – SOIL & VENT PIPE
- HV – HEP VO VALVE

- BGC *** – BELOW GROUND CONNECTION REFERENCE
- SVP *** – SOIL VENT PIPE REFERENCE
- SVP *** – STUB STACK REFERENCE
- FG – FLOOR GULLY

Date	Description	Rev	Drn	Ckd
11.04.22	TENDER ISSUE	T5	LM	RG
07.02.22	TENDER ISSUE	T4	LM	AF
24.11.21	BUILDING LAYOUT UPDATED DRAINAGE AMENDED TO SUIT	T3	GT	AF
02.06.21	TENDER ISSUE	T2	GT	AF
21.05.21	TENDER ISSUE	T1	GT	AF

Revision Description

CONSOLUX
CONSOLUX M&E CONSULTING LTD.
MECHANICAL & ELECTRICAL CONSULTING ENGINEERS
London Office
35 Piccadilly
London W1J 0DW
Tel: +44 (0)207 734 3030
Fax: +44 (0)207 617 7385
Liverpool Office
The Cotton Exchange
Liverpool L3 9JR
Tel: +44 (0)151 708 9469
Fax: +44 (0)151 709 7196
mail@consolux.co.uk www.consolux.co.uk

Project:
LONDON ROAD FIRE STATION
FIRE STATION, LONDON ROAD,
MANCHESTER, M1

Drawing Title:
MECHANICAL SERVICES
SECOND FLOOR
ABOVE GROUND DRAINAGE LAYOUT

Date:	Design By:	Drawn By:	Scale:
APR 21	AF	KDC	1:100

Issue Status:
TENDER

Drawing Number: 647-M-(52)-02-01
Rev: T5

DRAWING TO BE READ WITH CONSOLUX SPECIFICATION

XREF Updated on: XX.11.21

NOTE: This drawing is the copyright of Consolux M&E Consulting Limited and may not be used without its prior written consent. Written dimensions to be taken in preference to scaled dimensions. Do not scale these drawings.

A0