



Proposed Ground Floor

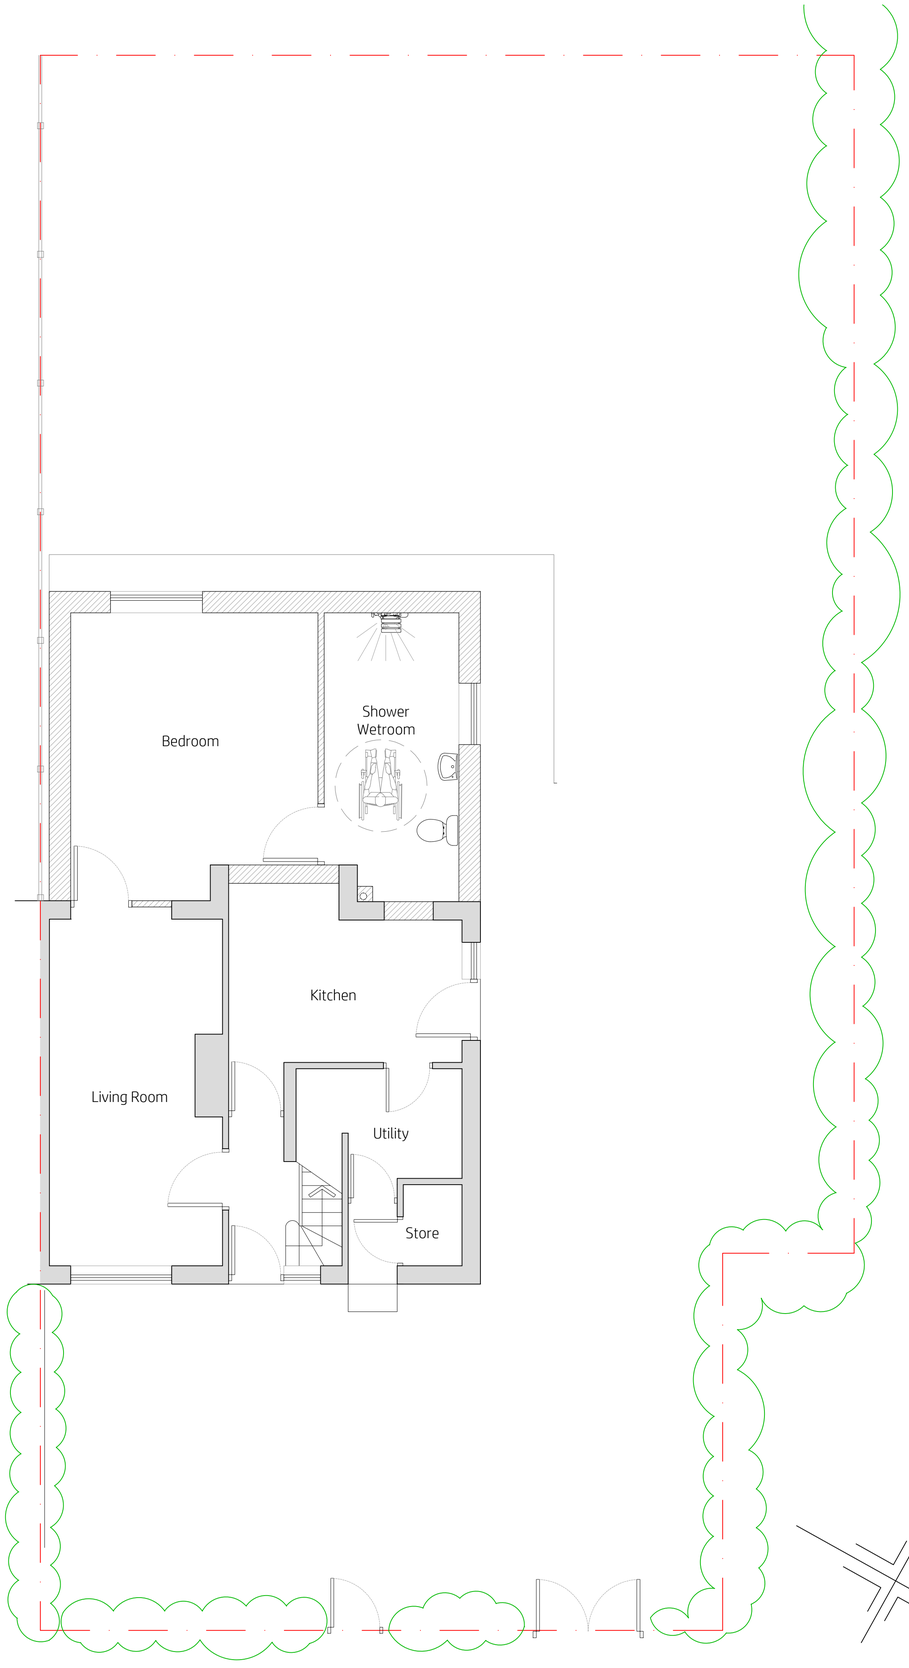

Proposed Front Elevation




Proposed Rear Elevation

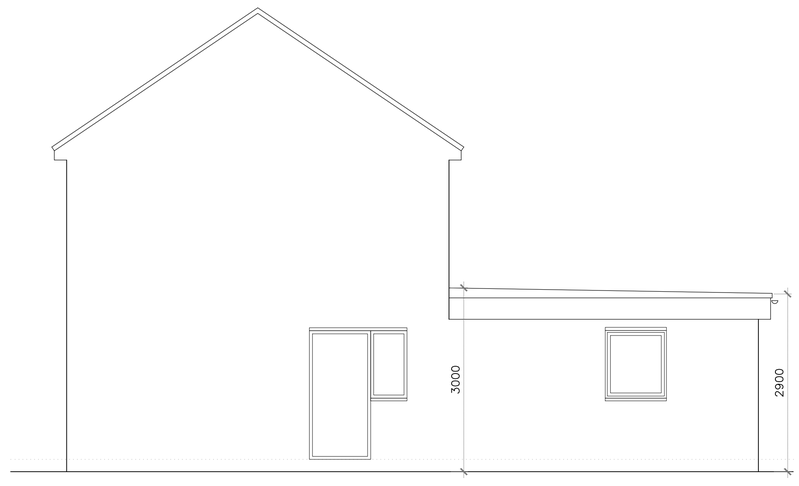

Proposed Side Elevation

Scale 1:50

0 1 2 3 4 5

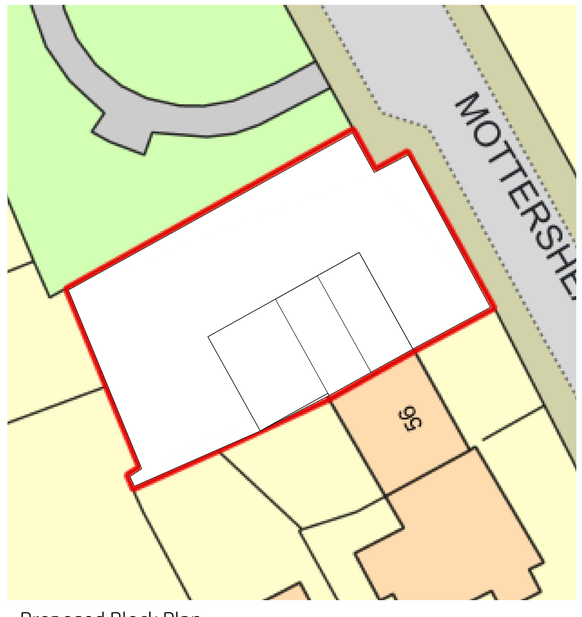

Proposed Block Plan
1:200

revision	description	date
A	updated for planning	23.12.2022
B	block plan updated	09.01.2023
C	adjusted to suit MCC interpretations of PD rules	20.02.2023
D	dimensions added for clarification	01.03.2023

Proposed Plans

kieranhibbs*architecture*
27 Pioneer Road
Macclesfield
SK11 7ZB
kieranhibbs@gmail.com
Mobile: 07584049322

project

54 Mottershead Road
Wythenshawe
M22 9GN

kieranhibbs*architecture*

scale
1:50@A1
1:100@A3

drawn by
klh

drawing number
KH665-101