P	Planning Submission	07.05.2023	SN	
issue	description	date	drawn	checked

DRAWING STATUS
P- PLANNING T-TENDER C- CONSTRUCTION R- RECORD

PLANNING

Ibelin Architecture

59 Kensington Road // Chorlton // Manchester // M21 9WU //
T: 07768 512 588 // E: info@ibelin.co.uk // W: www.ibelin.co.uk

Client: Mr. J. & Mrs. A. Jhooty

Job: 55 Crimsworth Avenue,
Chorlton,
Manchester. M16 0EB.


Title: **Roof Plan - Proposed**

Scale: 1:50 @ A3

Job Number	Drawing Number	issue
2301	**012**	**P**

GENERAL NOTES

1. Dimensions must not be scaled from this drawing. Any discrepancies are to be discussed with Ibelin Architecture.
2. Ibelin Architecture is to be notified of any discrepancies in writing.
3. All dimensions are in millimetres unless otherwise stated.
4. All dimensions should be verified on site before commencement of any work.
5. Copyright to remain the property of Ibelin Architecture in accordance with the Copyright, Designs and Patents Act 1988.

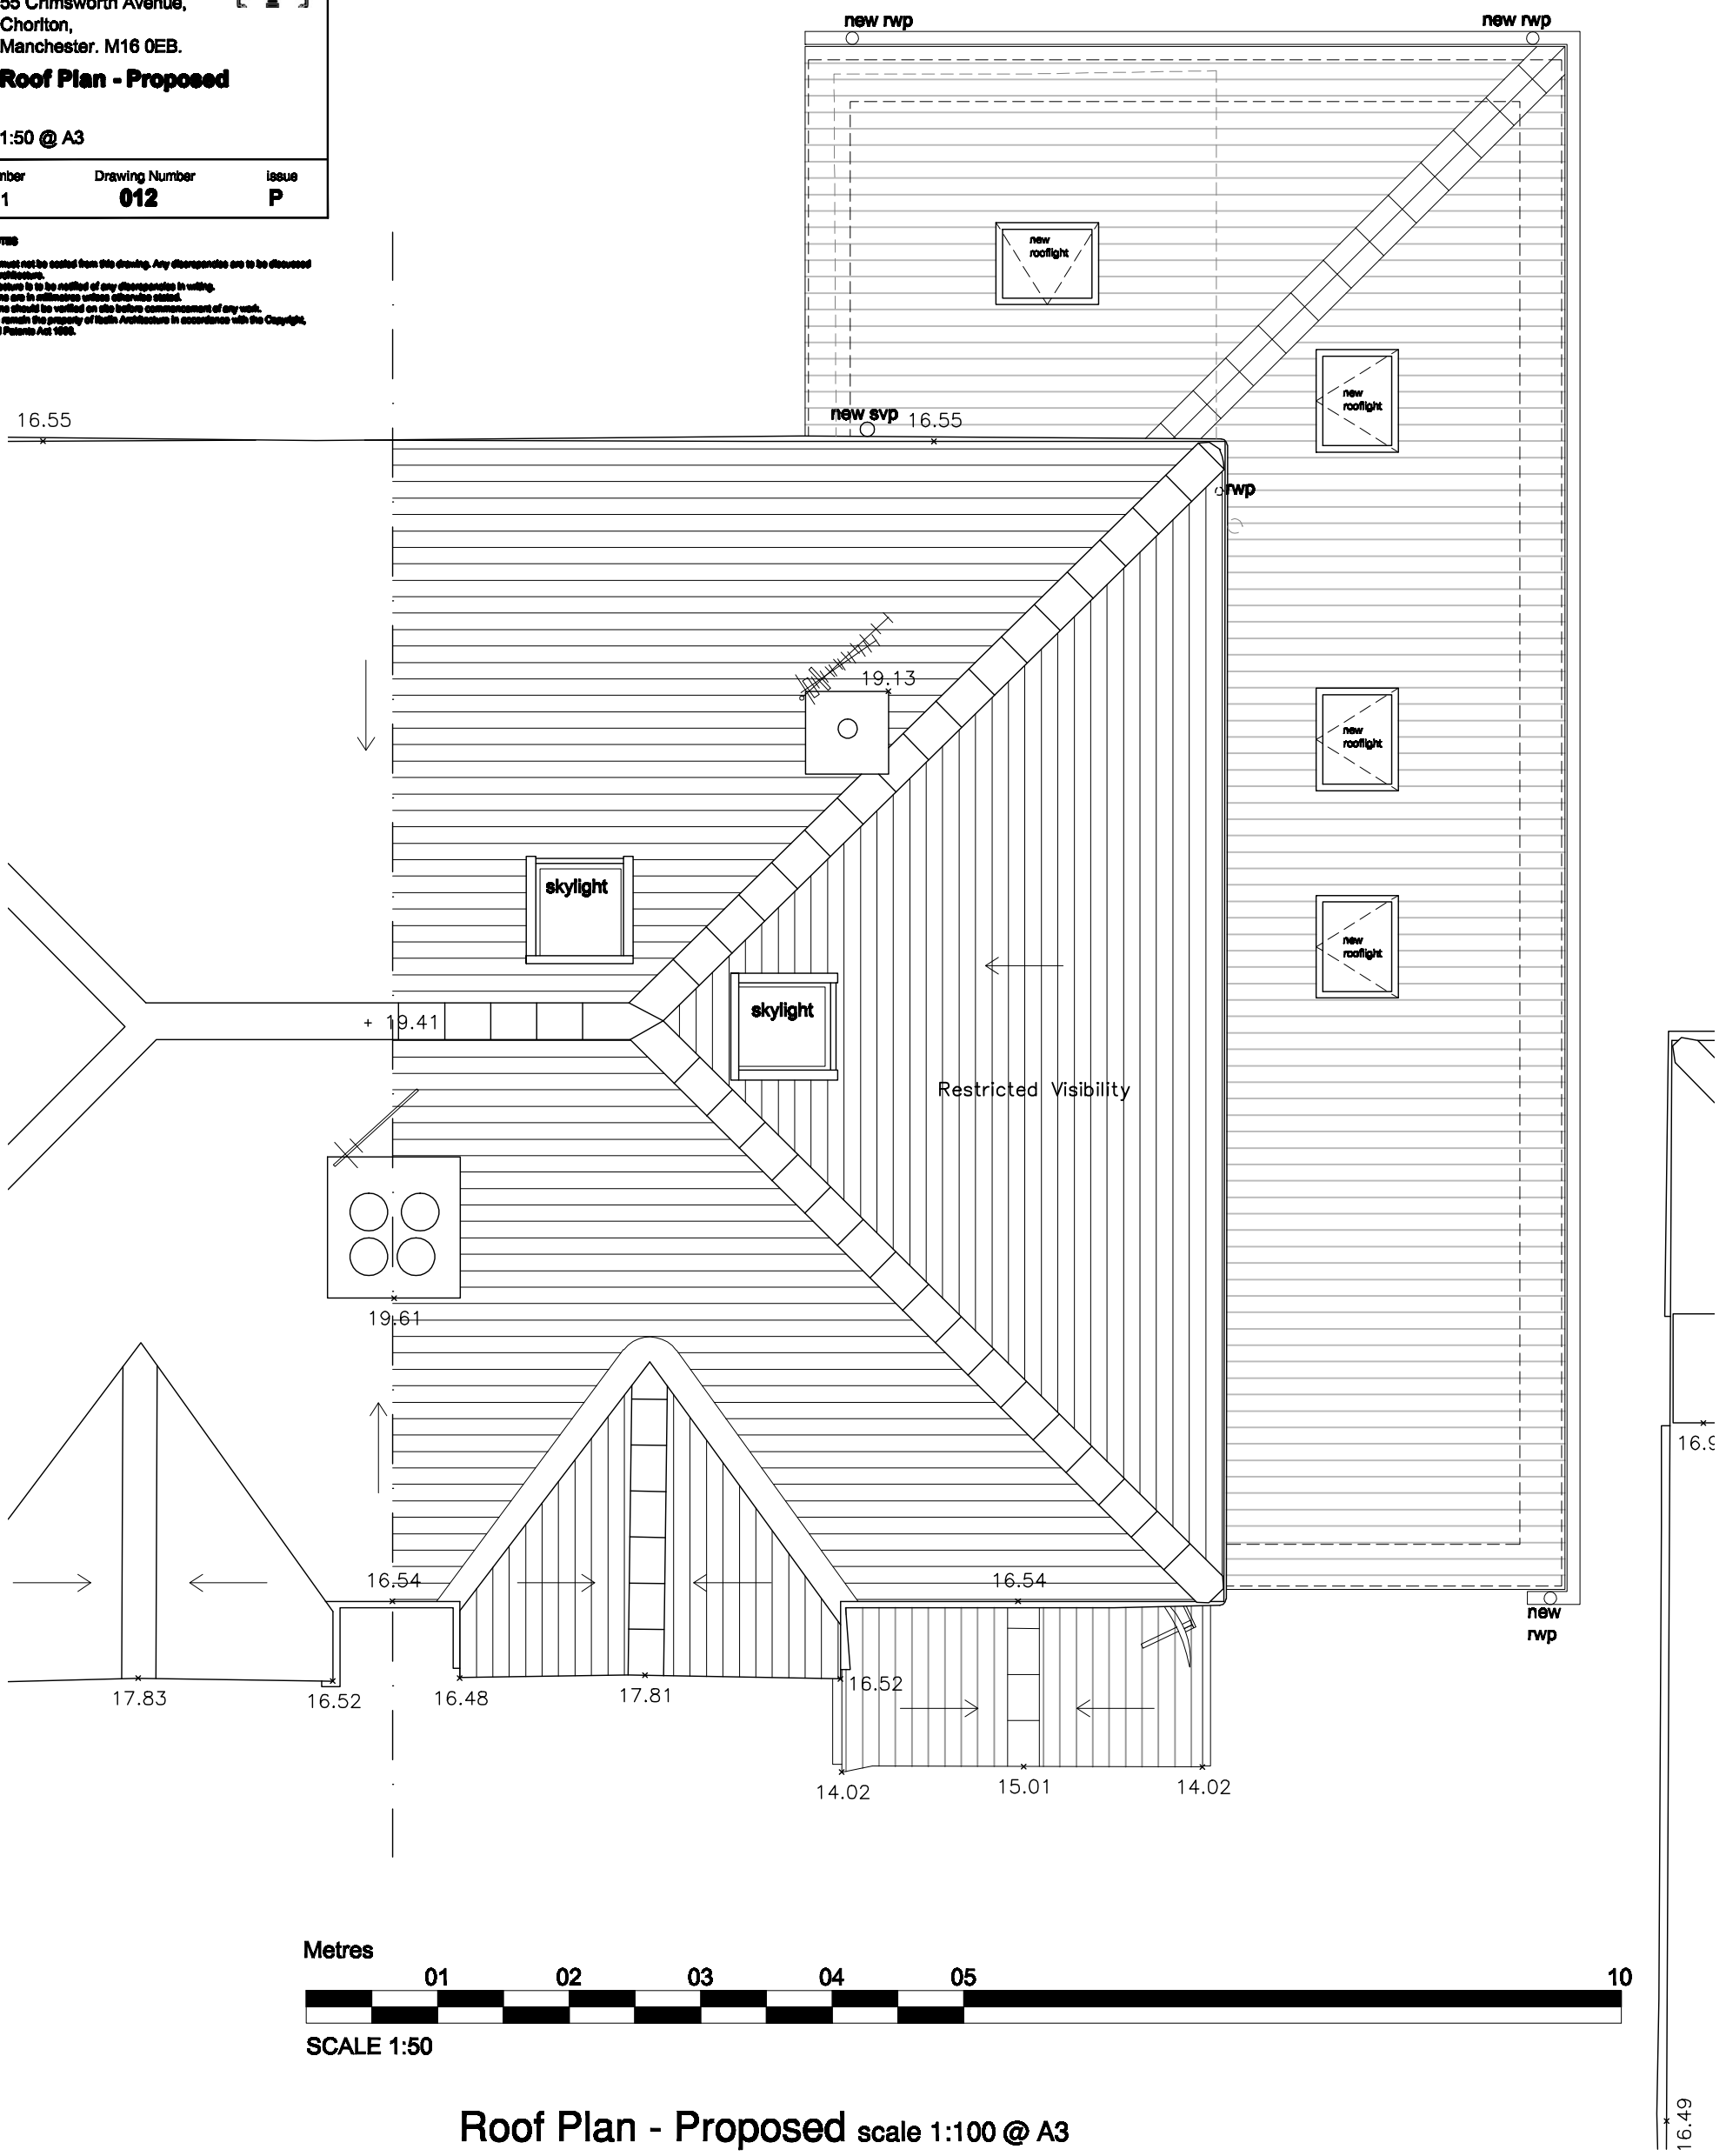

Metres

01 02 03 04 05 10

SCALE 1:50

Roof Plan - Proposed scale 1:100 @ A3