

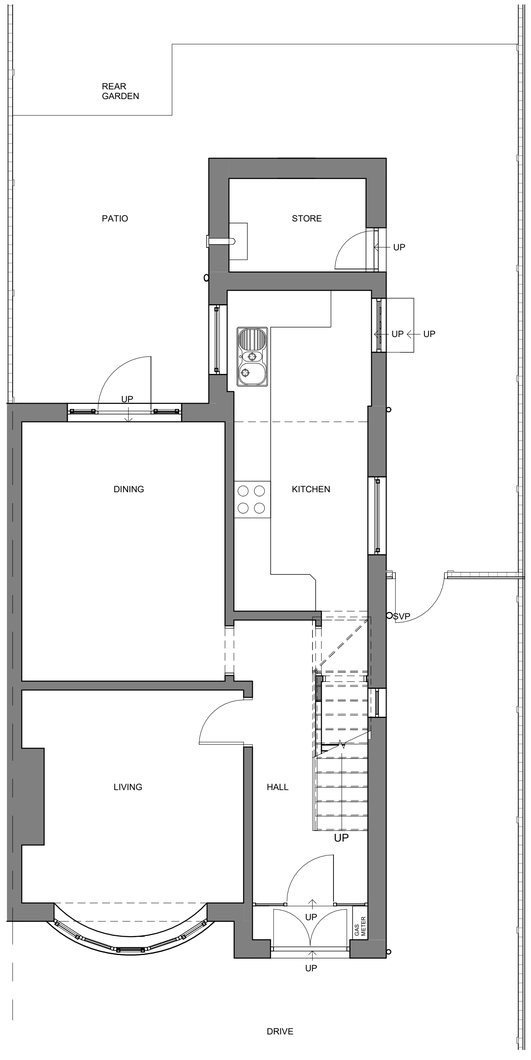



Ground Floor Plan
1 : 50

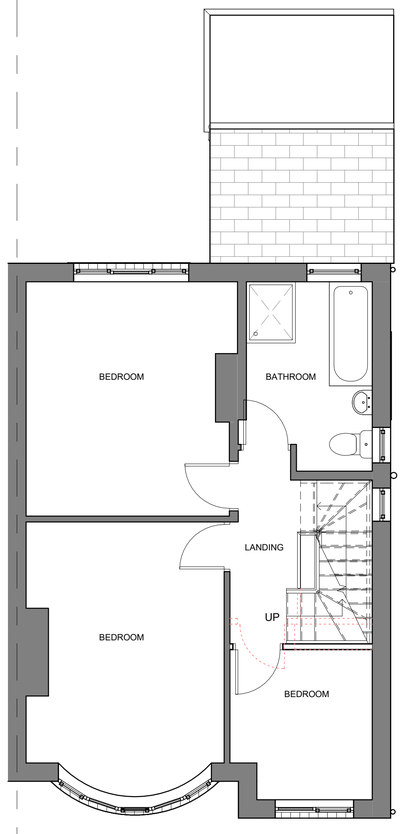

First Floor Plan
1 : 50

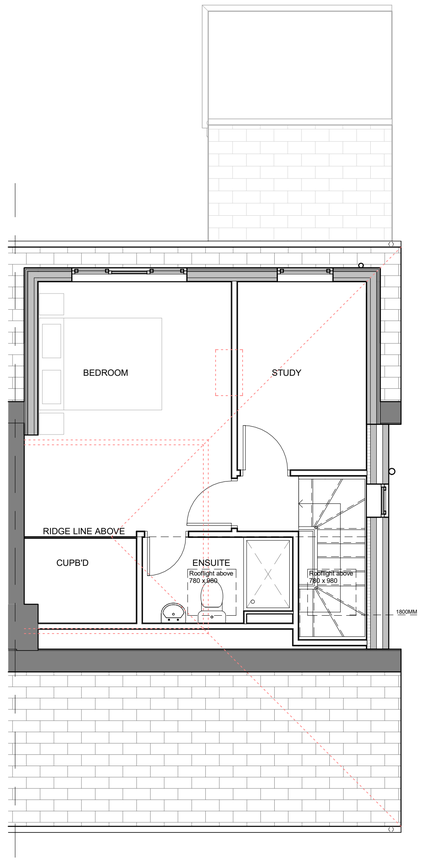

Second Floor
1 : 50

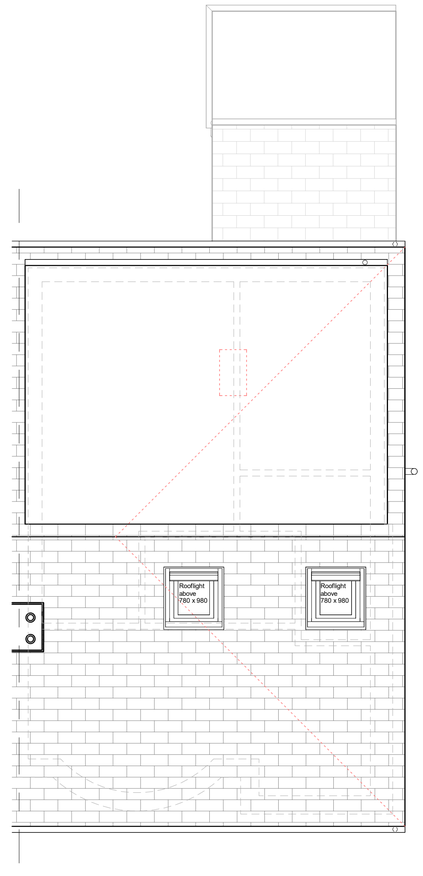

Roof Plan
1 : 50

Metres 1 2 3 4 5

NOTES

The Contractor is to check all dimensions and site conditions before commencing.
Do not scale from this drawing.
This drawing remains the copyright of WHYL Architecture.

KEYPLAN

Rev	Description	By	Date
B	Planning issue	WL	17.04.23
A	Initial issue	WL	06.04.23

Client: Mr & Mrs Hurwitz

Project: 23 Ferndene Road, Manchester

Drawing: Proposed Plans

Drg No.: 23FR - 120 Rev: B

Date: 27.03.2023 Scale: 1 : 50 @ A1

Drawn: Author Approved: Approver

Status: Concept

WHYL ARCHITECTURE
T: 07894 348777
whylarchitecture@hotmail.co.uk