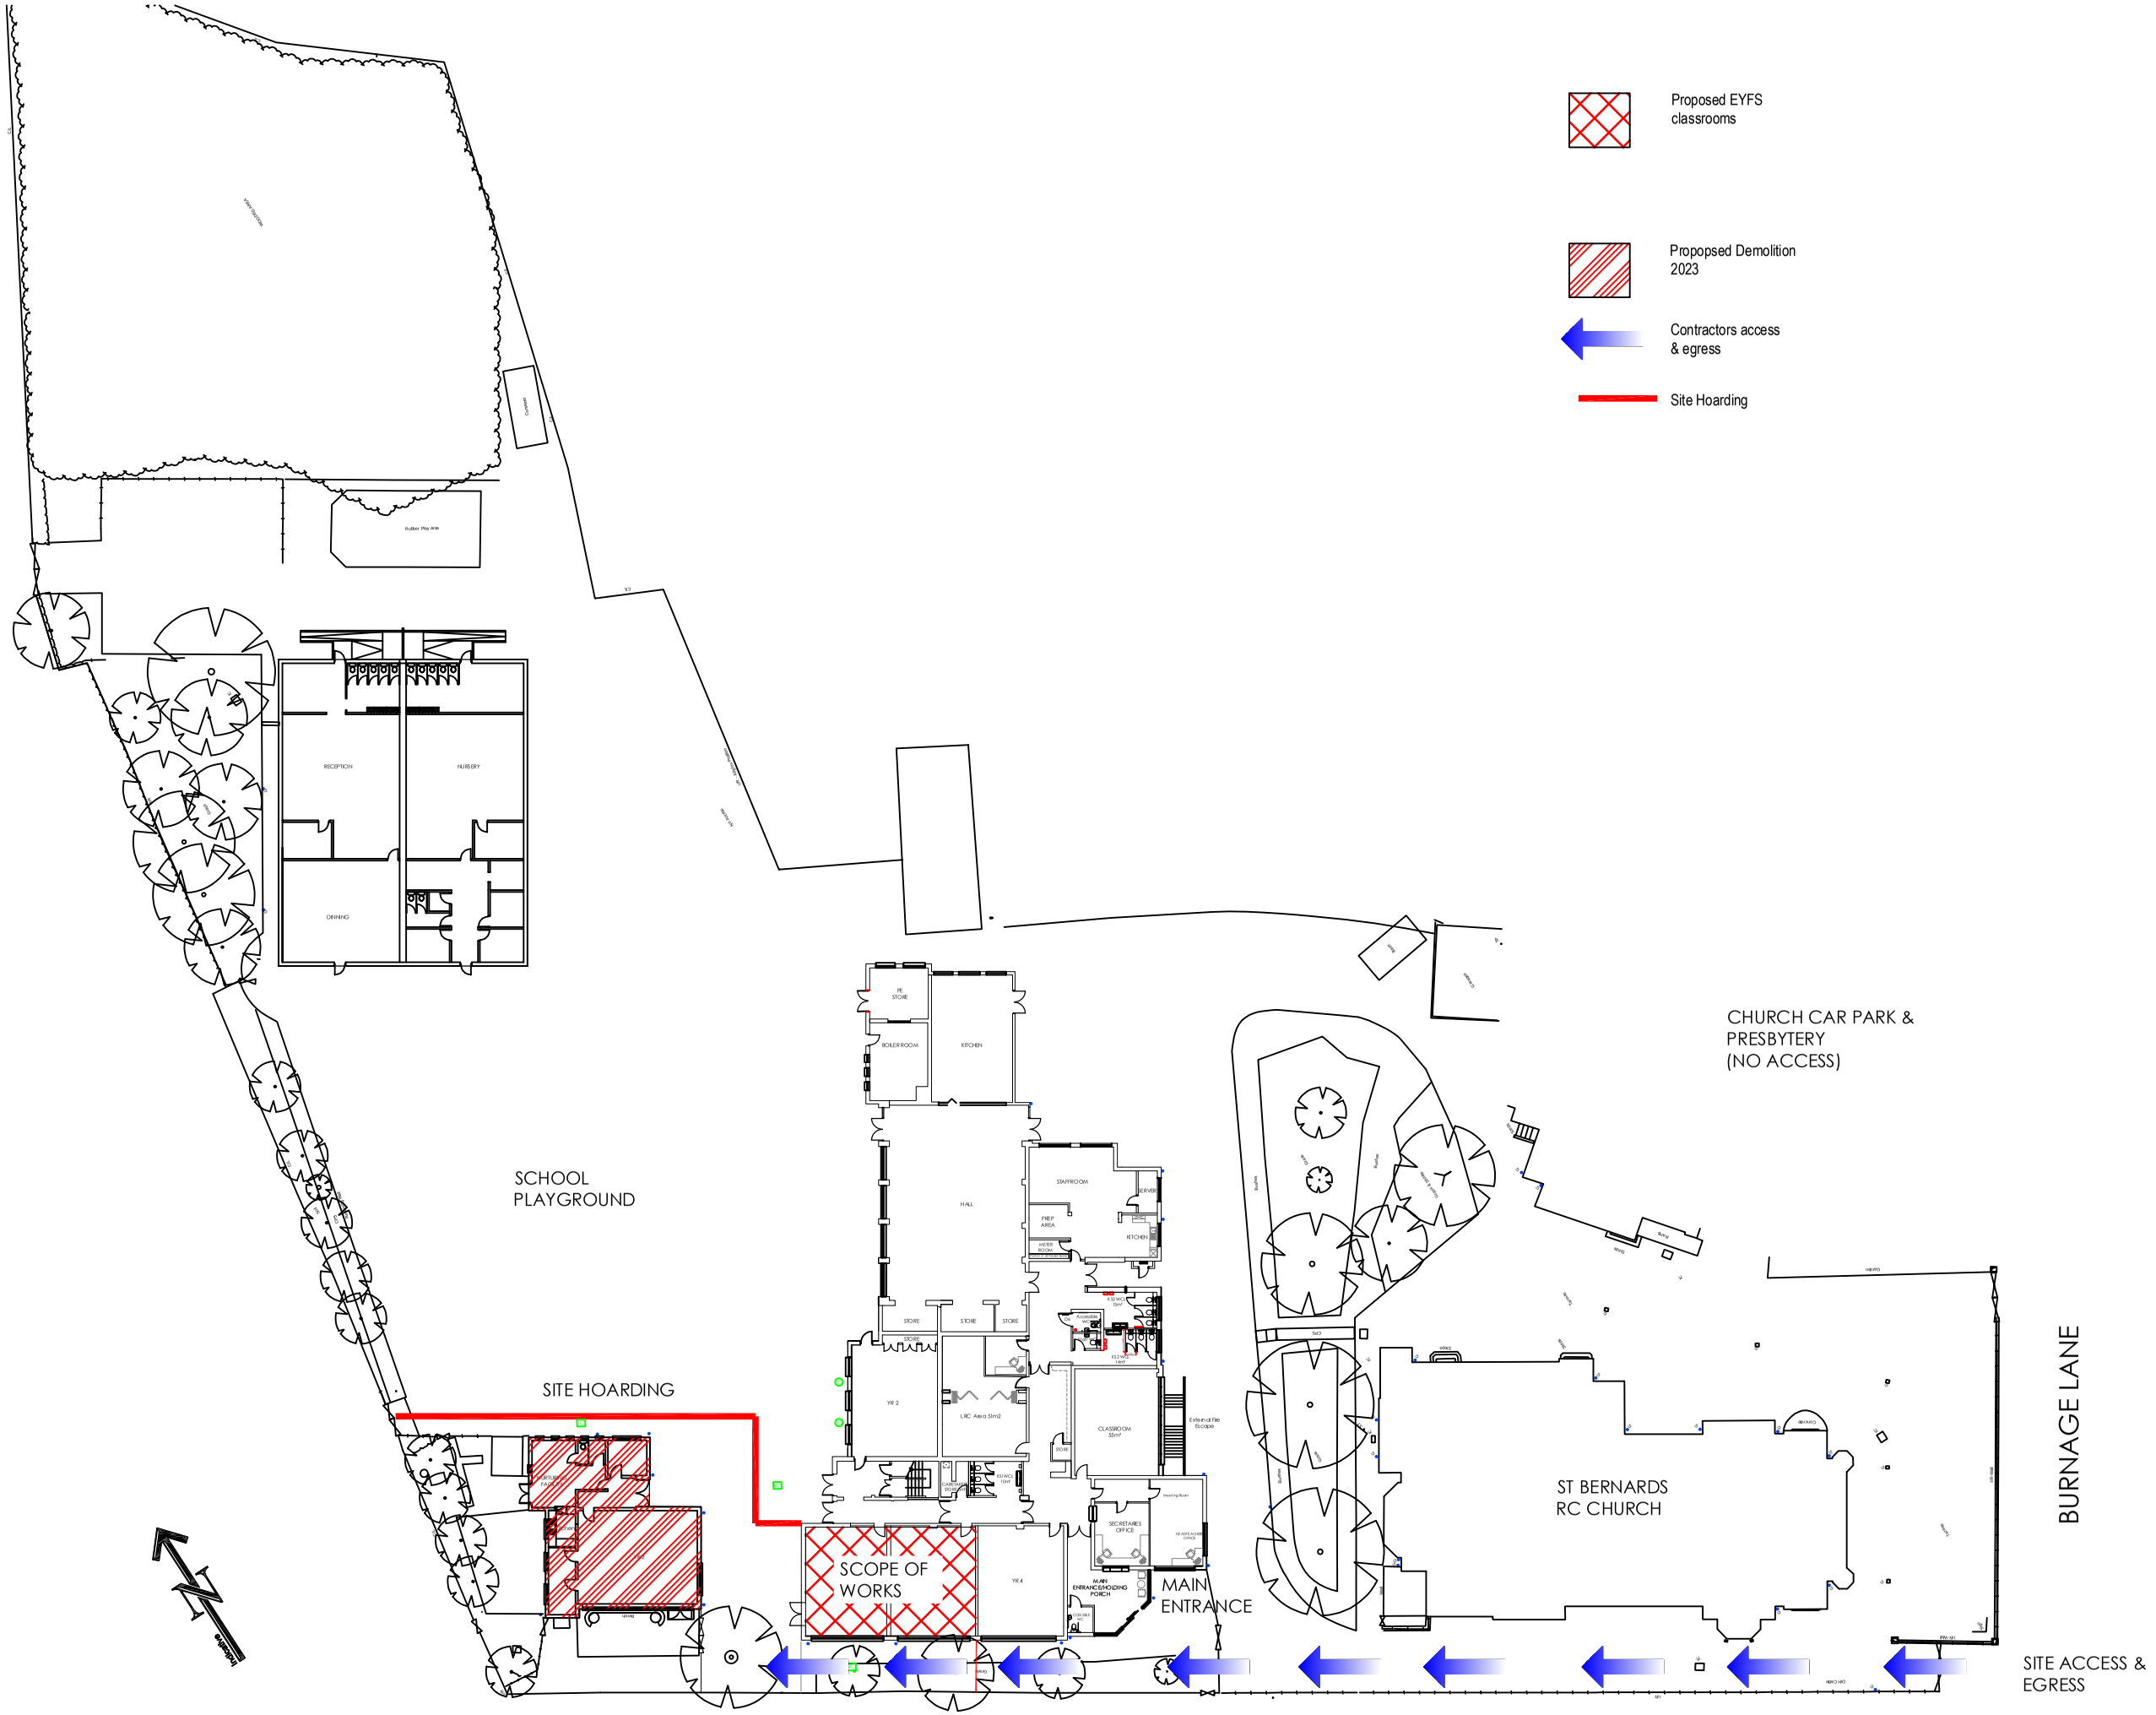


NOTES

1. DO NOT SCALE FROM THIS DRAWING.
2. ALL MEASUREMENTS ARE IN MILLIMETRES UNLESS STATED OTHERWISE.
3. THIS DRAWING IS TO BE READ IN CONJUNCTION WITH THE SPECIFICATION AND ALL RELEVANT ARCHITECTURAL, ELECTRICAL, MECHANICAL AND STRUCTURAL DRAWINGS.

IN ADDITION TO THE HAZARDS/RISKS NORMALLY ASSOCIATED WITH THE TYPES OF WORK DETAILED ON THIS DRAWING, NOTE THE FOLLOWING SIGNIFICANT RESIDUAL RISKS :-

Item	Hazard	Risk
-		

Rev	Description	By	Date	Chk'd	Auth

sdaconsulting construction consultants

SDA CONSULTING LLP
Second Floor, The Tower
Deva City Office Park
Trinity Way
Salford
M3 7BF
Tel: 0161 819 5252
w: www.sdaconsulting.co.uk

Drawing Status
PLANNING

Project
RELOCATION OF EYFS INTO THE MAIN SCHOOL BUILDING

Building Name
ST BERNARDS RCPS

Sub Site Name
BURNAGE LANE, BURNAGE

Site Name
MANCHESTER, M19 1DR

Drawing Title
SITE PLAN & ACCESS/EGRESS PROPOSED DEMOLITION

PM	Drawn	Checked	Authorised
SDA	PB	-	-
Scale	Date	Date	Date
1:500 @A3	08/03/23	--/--/--	--/--/--

Drawing No.
2506_T_002

Revision
A