




Wall Elevation
Scale 1:50

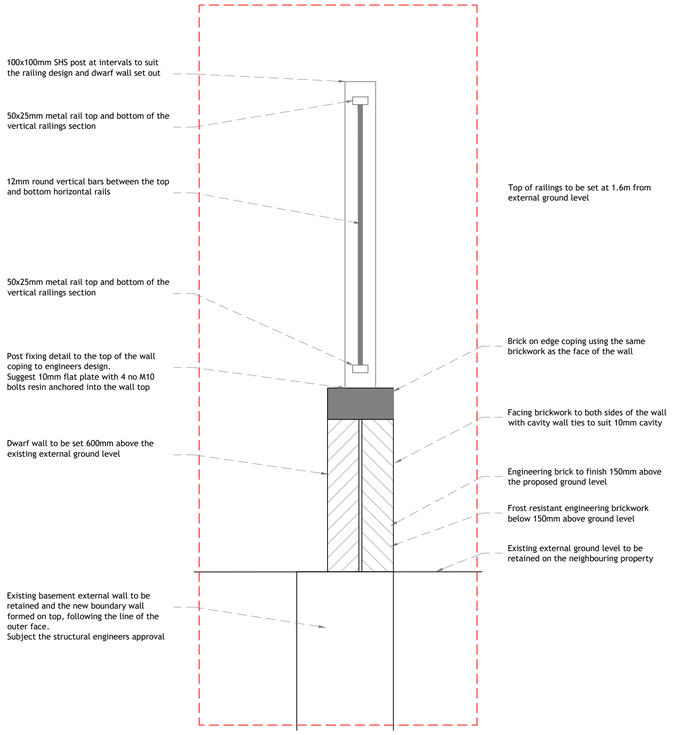

Front Wall Section
Scale 1:10

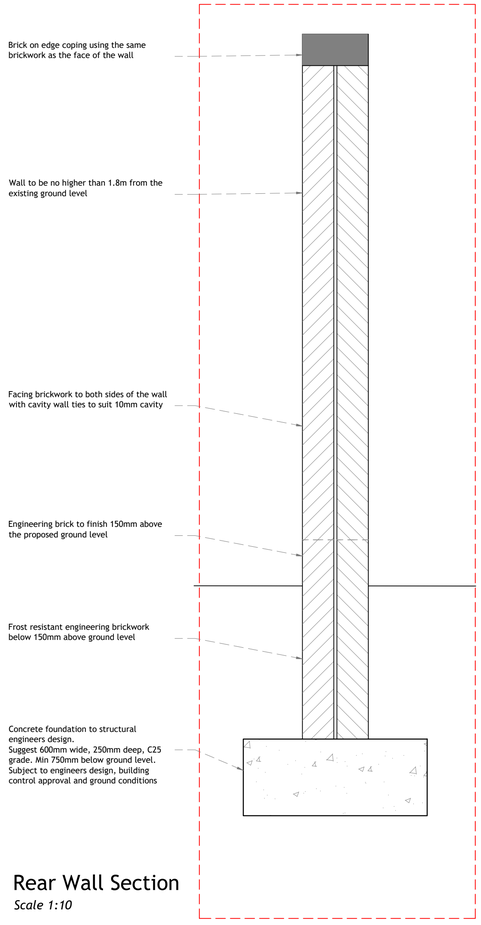

Rear Wall Section
Scale 1:10

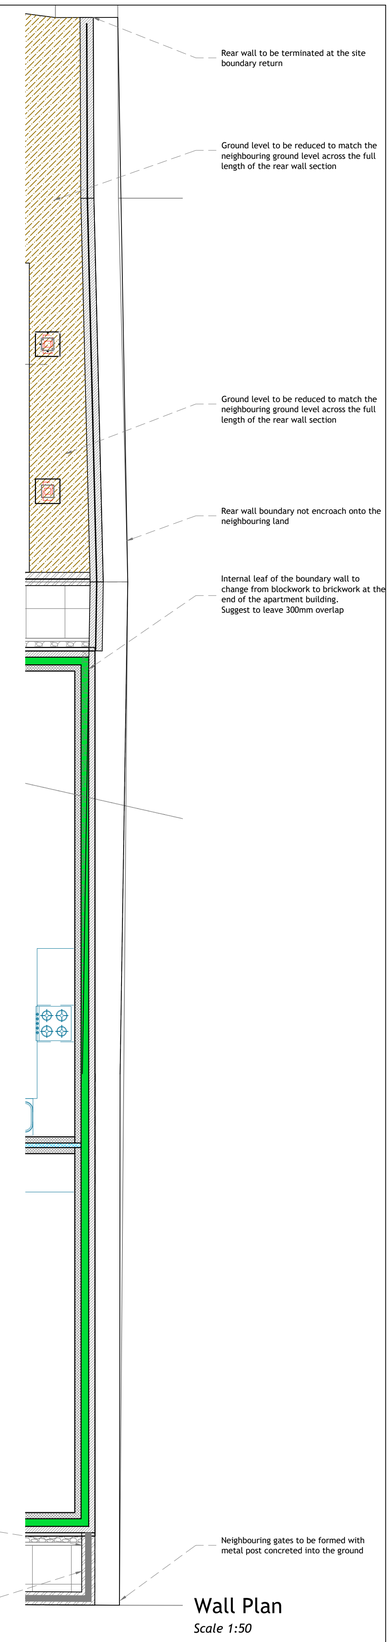

Wall Plan
Scale 1:50

EDIFICE Building Consultants Limited
email: nick@edificebc.co.uk mobile: 07917125231
Architecture Project Management Consultancy

All levels and dimensions must be checked on site by contractor prior to commencement of works. Any variations must be reported to Edifice Building Consultants Limited.
All information hereon in is the copyright of Edifice Building Consultants Limited. Copying in full or in part is forbidden without the written permission from Edifice Building Consultants Limited.

REVISIONS
-

PROJECT
Proposed Development at:
65-67 Old Market Street
Blackley
Manchester

DRAWING TITLE
Proposed Boundary Wall Detail 1
Southern Boundary 9 Domett Street

Planning

CLIENT
TBJ Developments Ltd

DATE	Jul '22
DRAWN BY	NH
SCALE	1:50/10@A1

DRAWING No: 727-PL.WD01

REV