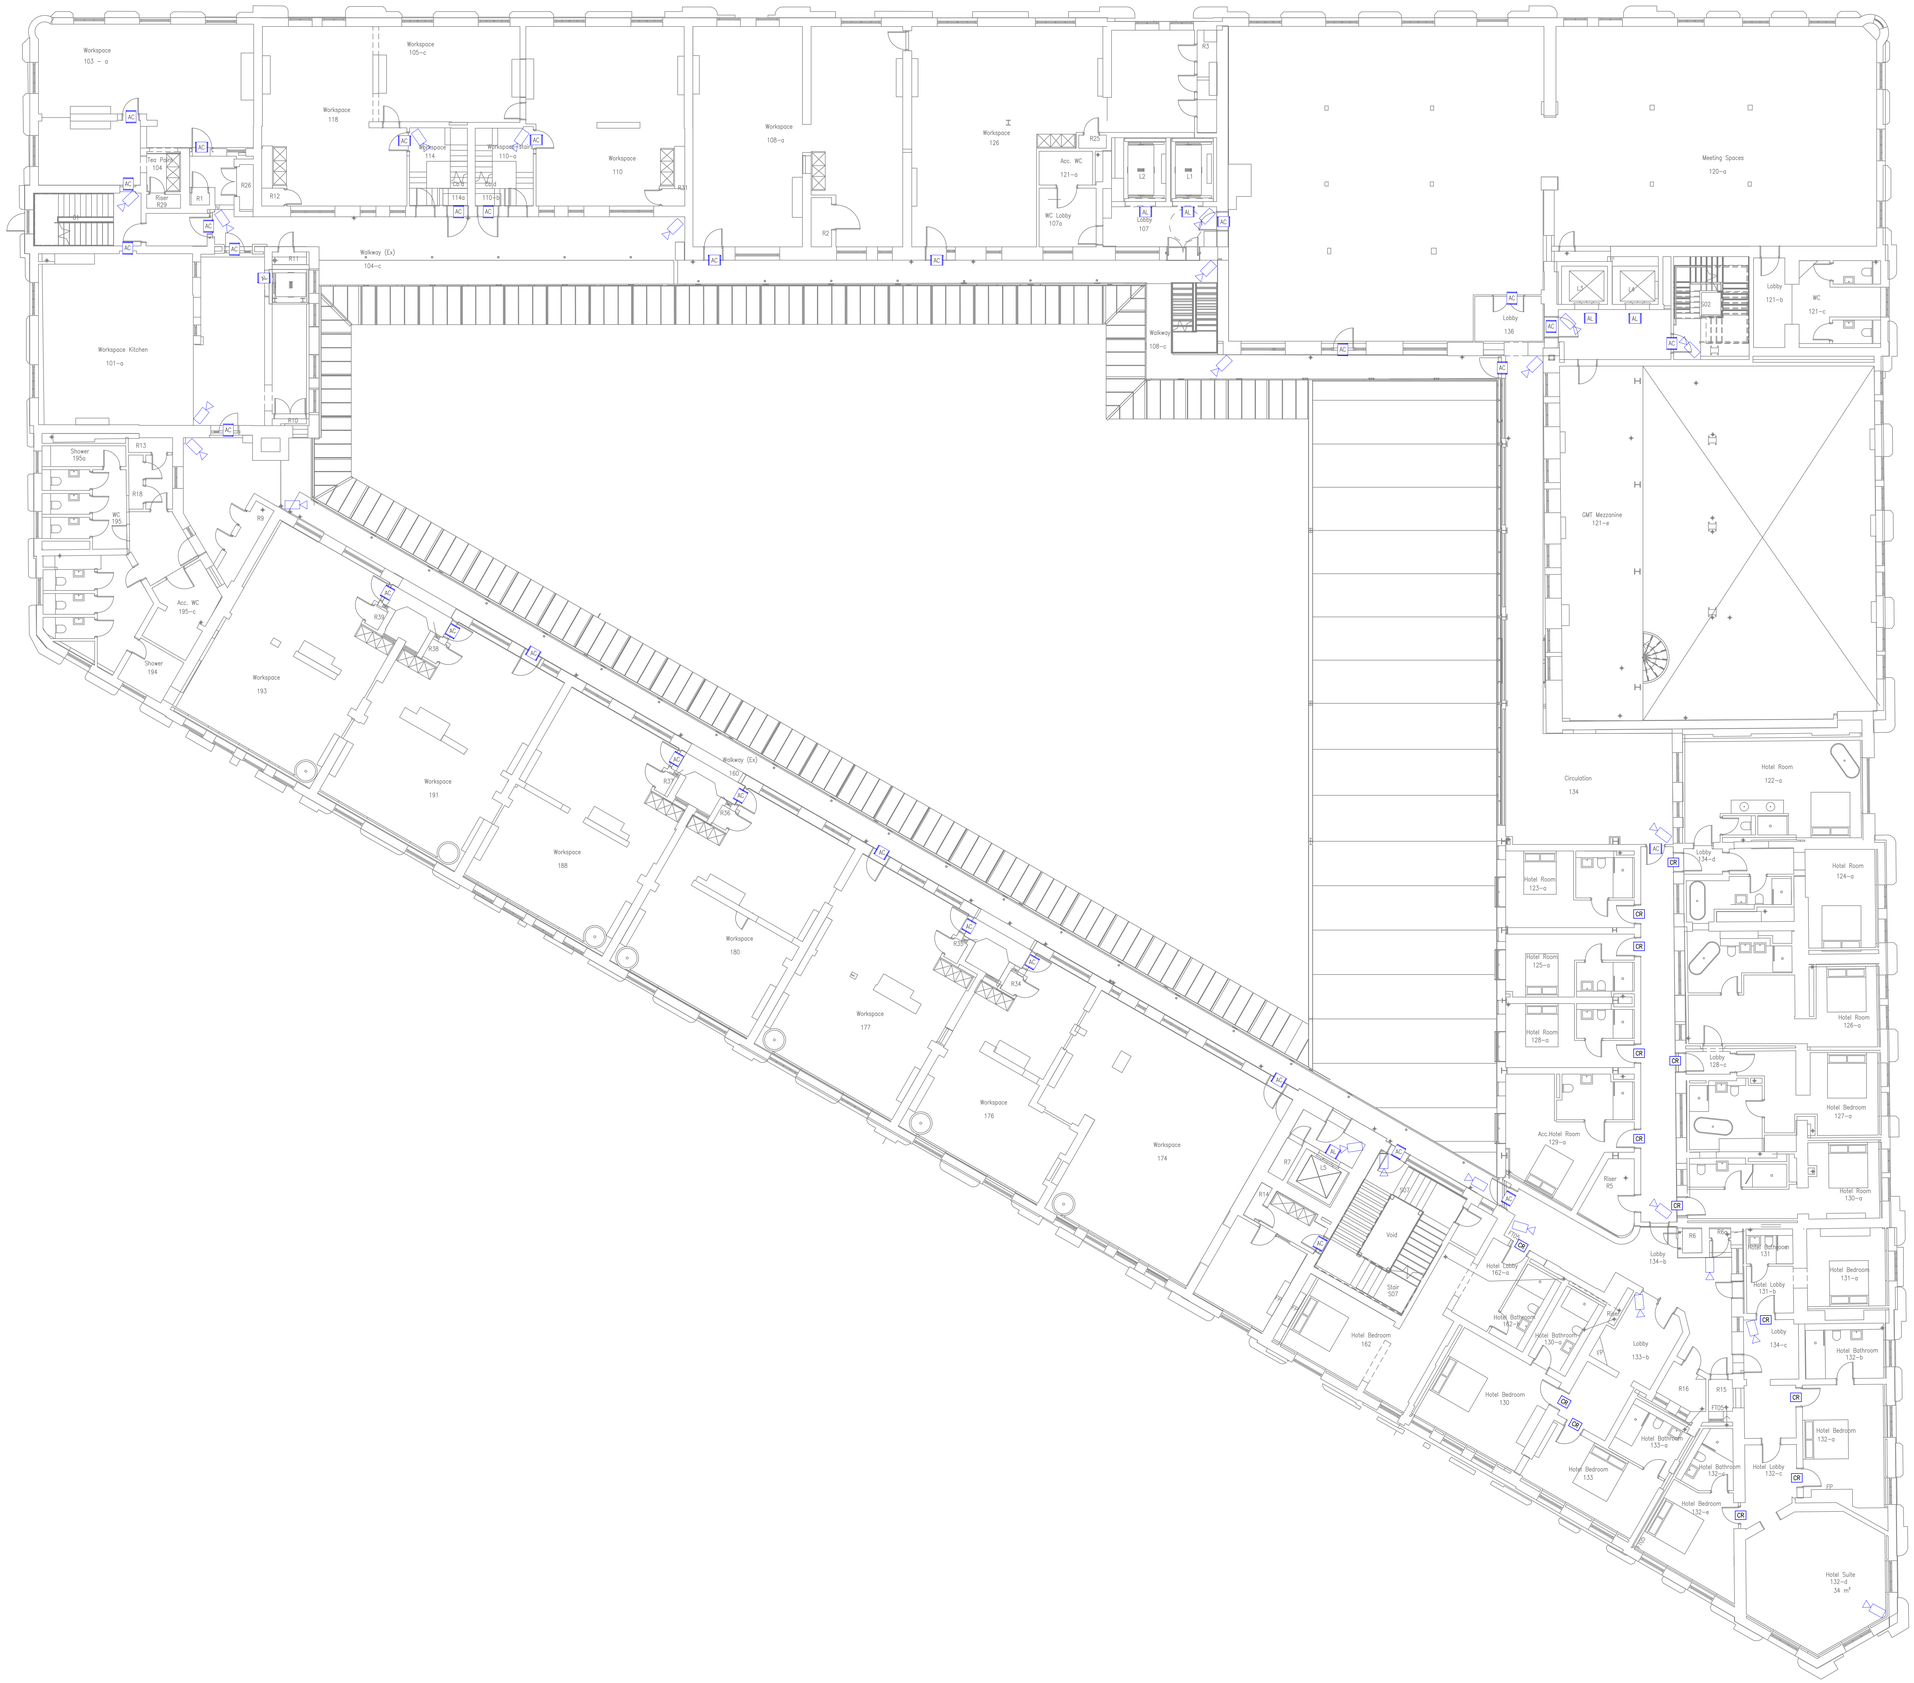


NOTES

1. DO NOT SCALE FROM THIS DRAWING
2. ALL DIMENSIONS TO BE CHECKED ON SITE BY THE CONTRACTOR PRIOR TO PREPARATION OF SHOP DRAWINGS, FABRICATION OF PARTS, ORDERING MATERIALS OR COMMENCING WORKS
3. THIS DRAWING IS TO BE READ IN CONJUNCTION WITH ALL OTHER CONSULTANTS DRAWINGS, SPECIFICATIONS AND SCHEDULES.
4. ANY PENETRATION THROUGH FLOOR, SEEK STRUCTURAL ENGINEERS APPROVAL BEFORE COMMENCEMENT.
5. ALL PLANT AND EQUIPMENT SHALL BE INSTALLED FULLY IN ACCORDANCE WITH MANUFACTURER'S RECOMMENDATIONS.

LEGEND

CCTV CAMERA

WP WEATHER PROOF CCTV CAMERA IP65

AC ACCESS CONTROLLED DOOR COMPRISED OF:
MAGLOCK/PSU
GREEN BREAK GLASS
PUSH TO EXIT BUTTON
(MANUFACTURER – SALTO BLUENET– WIRELESS & WI-FI BASED SYSTEM)

AL ACCESS CONTROL FOR LIFT
(FINAL DETAILS TO BE CONFIRMED WITH LIFT SPECIALIST/MANUFACTURER)

DI DOOR INTERCOM PHONE SYSTEM

OR CARD READER (HOTEL ROOM)
TYPICALLY OFF–LINE, FINAL DETAILS TBC BY THE ACCESS CONTROL SPECIALIST
(MANUFACTURER – ARBO SALTO – RFID, WIRELESS & BLUETOOTH SMART)

DH DOOR HOLD OPEN DEVICES

NOTE:

ALL DOOR HOLD OPEN DEVICES, ACCESS CONTROLLED DOORS & LIFTS TO BE INTERFACED WITH THE FIRE ALARM SYSTEM

FOR COMMENT
NOT FOR SITE USE

Date	Description	Rev	Drn	Chd
16.08.22	TENDER ISSUE	T6	AH	SJ
13.04.22	TENDER ISSUE	T5	AL	SEJ
07.02.22	TENDER ISSUE	T4	AL	IS
24.11.21	BUILDING LAYOUT UPDATED SECURITY LAYOUT AMENDED TO SUIT	T3	AL	IS
02.06.21	INCORPORATES INTERIOR DESIGNER COMMENTS	T2	FR	SEJ
21.05.21	TENDER ISSUE	T1	FR	SEJ
26.03.21	INTERIM ISSUE FOR CLIENT COMMENTS	P1	FR	FR
26.02.21	PRELIMINARY ISSUE	P1	RW	FR

Revision Description

CONSOLUX
CONSOLUX M&E CONSULTING LTD.
MECHANICAL & ELECTRICAL CONSULTING ENGINEERS

London Office
33 Piccadilly
London W1J 0DW
Tel: +44 (0)207 734 3030
Fax: +44 (0)207 617 7385

Liverpool Office
The Cotton Exchange
Liverpool L3 9JR
Tel: +44 (0)151 708 9469
Fax: +44 (0)151 709 7196

mail@consolux.co.uk www.consolux.co.uk

Project:
LONDON ROAD FIRE STATION
FIRE STATION, LONDON ROAD
MANCHESTER, M1

Drawing Title:
ELECTRICAL INSTALLATION SERVICES
FIRST FLOOR
SECURITY LAYOUT

Date:	Design By:	Drawn By:	Scale:
24.02.21	FR	RW	1:100

Issue Status:
TENDER

Drawing Number: 647-E-(64)-01-01
Rev: T6

DRAWING TO BE READ WITH CONSOLUX SPECIFICATION

XREF Updated on: 04.11.21

NOTE: This drawing is the copyright of Consolux M&E Consulting Limited and may not be used without its prior written consent.
Written dimensions to be taken in preference to scaled dimensions. Do not scale these drawings.