MANCHESTER EXPRESS
REV 04

Disclaimer:
All dimensions given in good faith and believed to be correct.
All measurements to be verified for accuracy after the stripout and prior to creating Construction Phase drawings.
Contractors please always verify measurements prior to starting work. Do not scale off this drawing.
If in doubt please consult the Surveyor or the PM in charge.
No responsibility can be taken for any errors found by measuring off these drawings.

CLIENT NAME
VF Corporation

PROJECT NAME
VF Machester Express

DESCRIPTION
Category B internal fit out to provide No 5 showroom spaces for 5 different Brands teams of the VF Corporation Group (Vans, The North Face, Timberland, Napapijri and Altra) a co-working office space with hot desking facilities and a large meeting room with additional amenities for the staff welfare.
To preserve the full visibility of the listed concrete columns, the internal lightweight partitions will be installed by alternating a mix of fully glazed sections with some drywall sections required to provide fixing points for the showrooms shelving units.

SITE ADDRESS
5th Floor, The Express Building, 9 Great Ancoats St, Manchester M4 5AD

PROJECT NUMBER
VFC Manchester 517

REVISIONS

1.	14-12-2022
2.	16-12-2022
3.	19-12-2022
4.	10-01-2023

ARCHITECT

../../../../../../../../Desktop/Logo Red Square Transparency.png

OFFICE
8 St James's Square, St. James's, London, SW1Y 4JU

SCALE

DRAFTED BY
VK

CHECKED BY
AGB


DRAWING NUMBER

LIST OF DRAWINGS


DWG NO.	DRAWING TITLE	REQUIRED WORK	REVISION SET A	B	C	D	F
		✓					
GENERAL							
G000.0	COVER SHEET	✓					
G000.1	INDEX	✓					
SURVEY							
S104.0	EXISTING						
PROPOSED CONCEPT PLANS							
P200.0	PROPOSAL LAYOUT- GF	✓					
P200.1	PROPOSAL LAYOUT- MEZZANINE						
P200.2	PROPOSAL SECTIONS- AA & BB	✓					
P200.3	PROPOSAL SECTIONS- CC, DD & EE	✓					
P200.4	STOREFRONT DETAILS						
STRUCTURAL PLANS							
TS900.0	STRUCTURAL PLANS & SECTIONS						
MEP COORDINATION PLANS							
P200.5	PROPOSAL COORDINATION- GF & MEZZ.	✓					
P200.6	PROPOSAL COORDINATION- SECTION AA,BB						
MECHANICAL PLANS							
M600.0	MECHANICAL SERVICES LAYOUT GF	✓					
M600.1	MECHANICAL SERVICES LAYOUT MEZZ.						
M600.3	MECHANICAL SERVICES LAYOUT SECTIONS						

TAG/SYMBOLS


PLAN/ELEVATION TAG

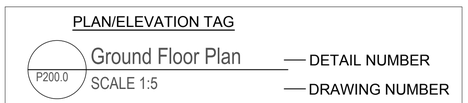


CROSS SECTION TAG

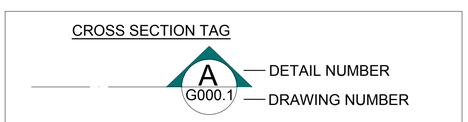

DETAILING TAG

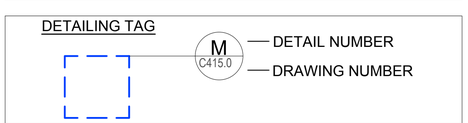

CEILING TAG

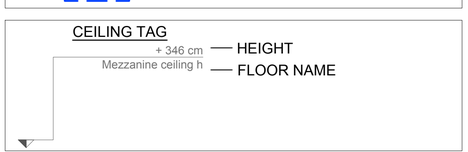

DWG NO.	DRAWING TITLE	REQUIRED WORK	REVISION SET A	B	C	D	F
ELECTRICAL & LIGHTING PLANS							
E500.0	STRIP OUT (ELECTRICAL) - GF						
E500.1	CONTAINMENT LAYOUT - GF						
E500.2	CONTAINMENT LAYOUT - MEZZANINE						
E500.3	CHASES LAYOUT - GF						
E501.0	SMALL POWER & DATA LAYOUT - GF						
E501.1	SMALL POWER & DATA LAYOUT - MEZZ.						
E501.2	LV SCHEMATIC						
E501.3	LIGHTING LAYOUT - GF	✓					
E501.4	LIGHTING LAYOUT - MEZZANINE						
E501.5	SALES AREA RECESSED LIGHTING						
E501.6	SALES AREA TRACK & SUSPENDED LIGHT.						
E501.7	ELECTRICAL DETAILS						
E503.0	MECHANICAL POWER LAYOUT- GF						
E503.1	MECHANIAL POWER LAYOUT - MEZZANINE						
SPECIALIST CONTRACTORS PLANS							
E502.1	SOUND SYSTEM LAYOUT - GF						
E502.2	SOUND SYSTEM LAYOUT - MEZZANINE						
E502.3	SOUND SYSTEM CONNECTION SCHEMATIC						
E502.4	SOUND SYSTEM CEILING SPEAKER DETAIL						
E504.0	CCTV & INTRUDER ALARM GF+MEZZANINE						
E504.1	SECURITY SYSTEM LAYOUT - MEZZANINE						
E504.2	CCTV CAMERAS DETAILS						
E504.3	CCTV & INTRUDER ALARM GF+MEZZANINE						
E504.4	INTRUDER & ACCESS CONTROL SCHEMATIC						
E504.5	TAGGING ANTENNAS PLAN GF						
E504.6	TAGGING ANTENNAS SPECS						
E507.0	SHOPPERTRAK PEOPLE COUNTING SYSTEMS						
IT & DATA (OFFICE & CASH DESK)							
E505.0	OFFICE & CASH DESK DETAILS						
PUBLIC HEALTH							
PH700.0	PUBLIC HEALTH LAYOUT GF						
PH700.1	PUBLIC HEALTH LAYOUT MEZZANINE						
PH700.2	PUBLIC HEALTH LAYOUT SCHEMATIC						
FIRE DETECTION AND PROTECTION							
FPS800.0	FIRE ALARM LAYOUT - GF	✓					
FPS800.1	FIRE ALARM LAYOUT - MEZZANINE						
FPS800.2	FIRE EVACUATION PLAN - GF						
FPS800.3	FIRE EVACUATION PLAN - MEZZANINE						
FPS800.4	FIRE EXIT SIGNS DETAILS						
FIRE DETECTION AND PROTECTION							
FPS800.4	FR WALLS & CEILINGS - GF	✓					
FPS800.5	FR WALLS & CEILINGS - MEZZANINE						
FPS800.6	GOODS LIFT FIRE PROTECTION						

DWG NO.	DRAWING TITLE	REQ. WORK	REVISION SET A	B	C	D	F
CONSTRUCTION PLANS							
C401.0	DRYWALL PLAN - GF	✓					
C401.1	DRYWALL PLAN MEZZANINE						
C401.2	MEZZANINE SECTION DD						
C401.3	REINFORCEMENT PLAN GF	✓					
C404.0	FLOORING FINISHES GF	✓					
C404.1	FLOORING FINISHES MEZZANINE						
C407.0	PAINTING SPECS. - GF						
C407.1	PAINTIING SPECS.- MEZZANINE						
C407.2	PAINTING SECTION - AA						
C407.3	PAINTING SECTION - BB						
C407.4	PAINTING SECTIONS CC, DD, EE						
C407.5	PAINTING SPECS CEILING						
C408.0	MATERIAL FINISHES						
C411.0	GLAZING ELEVATIONS	✓					
C412.0	DISABLE TOILET LAYOUT & ELEVATION A, B, C & D						
C413.0	KITCHENETTE LAYOUT AND ELEVATION A & B	✓					
C414.0	MANAGER'S OFFICE LAYOUT & ELEVATIONS						
C417.0	GOODS LIFT						
OVERSIZE LIGHTBOX ASSEMBLY							
C418.0	LIGHT BOX DETAILS						
C418.1	LIGHT BOX ASSEMBLY INSTRUCTIONS 1-4						
C418.2	LIGHT BOX ASSEMBLY INSTRUCTIONS 6-9						
C418.3	LIGHT BOX ASSEMBLY INSTRUCTIONS 10-11						
FITTINGS, FIXTURES & GRAPHICS							
F600.0	FURNITURE DETAIL PICTURES GF						
F600.1	FURNITURE DETAILS MEZZANINE						
F600.2	FURNITURE DETAIL PODIUM & OVERVIEW GF	✓					
F600.3	FURNITURE & GRAPHIC SECTIONS- AA						
F600.4	FURNITURE & GRAPHIC SECTIONS BB						
F600.5	FURNITURE & GRAPHIC SECTIONS- CC,DD,EE						
F600.6	GRAPHIC WORK - GF						
HOARDINGS							
C409.0	HOARDINGS DEATAILS						

Disclaimer:
All dimensions given in good faith and believed to be correct.
All measurements to be verified for accuracy after the stripout and prior to creating Construction Phase drawings.
Contractors please always verify measurements prior to starting work. Do not scale off this drawing.
If in doubt please consult the Surveyor or the PM in charge.
No responsibility can be taken for any errors found by measuring off these drawings.

CLIENT NAME
VF Corporation

PROJECT NAME
VF Machester Express

DESCRIPTION
Category B internal fit out to provide No 5 showroom spaces for 5 different Brands teams of the VF Corporation Group (Vans, The North Face, Timberland, Napapijri and Altra) a co-working office space with hot desking facilities and a large meeting room with additional amenities for the staff welfare.
To preserve the full visibility of the listed concrete columns, the internal lightweight partitions will be installed by alternating a mix of fully glazed sections with some drywall sections required to provide fixing points for the showrooms shelving units.

SITE ADDRESS
5th Floor, The Express Building, 9 Great Ancoats St, Manchester M4 5AD

PROJECT NUMBER
VFC Manchester 517

REVISIONS

1.	14-12-2022
2.	16-12-2022
3.	19-12-2022
4.	10-01-2023

ARCHITECT

../../../../../../../Desktop/Logo Red Square Transparency.png

OFFICE
8 St James's Square, St. James's, London, SW1Y 4JU

SCALE

DRAFTED BY
VK

CHECKED BY
AGB

DRAWING NUMBER

SECTION 1: SURVEY

VF MANCHESTER EXPRESS

Disclaimer:
All dimensions given in good faith and believed to be correct.
All measurements to be verified for accuracy after the stripout and prior to creating Construction Phase drawings.
Contractors please always verify measurements prior to starting work. Do not scale off this drawing.
If in doubt please consult the Surveyor or the PM in charge.
No responsibility can be taken for any errors found by measuring off these drawings.

CLIENT NAME
VF Corporation

PROJECT NAME
VF Machester Express

DESCRIPTION
Category B internal fit out to provide No 5 showroom spaces for 5 different Brands teams of the VF Corporation Group (Vans, The North Face, Timberland, Napapijri and Altra) a co-working office space with hot desking facilities and a large meeting room with additional amenities for the staff welfare.
To preserve the full visibility of the listed concrete columns, the internal lightweight partitions will be installed by alternating a mix of fully glazed sections with some drywall sections required to provide fixing points for the showrooms shelving units.

SITE ADDRESS
5th Floor, The Express Building, 9 Great Ancoats St, Manchester M4 5AD

PROJECT NUMBER
VFC Manchester 517

REVISIONS

1.	14-12-2022
2.	16-12-2022
3.	19-12-2022
4.	10-01-2023

ARCHITECT

../../../../../../../../Desktop/Logo Red Square Transparency.png


OFFICE
8 St James's Square, St. James's, London, SW1Y 4JU

SCALE


DRAFTED BY
VK

CHECKED BY
AGB


DRAWING NUMBER

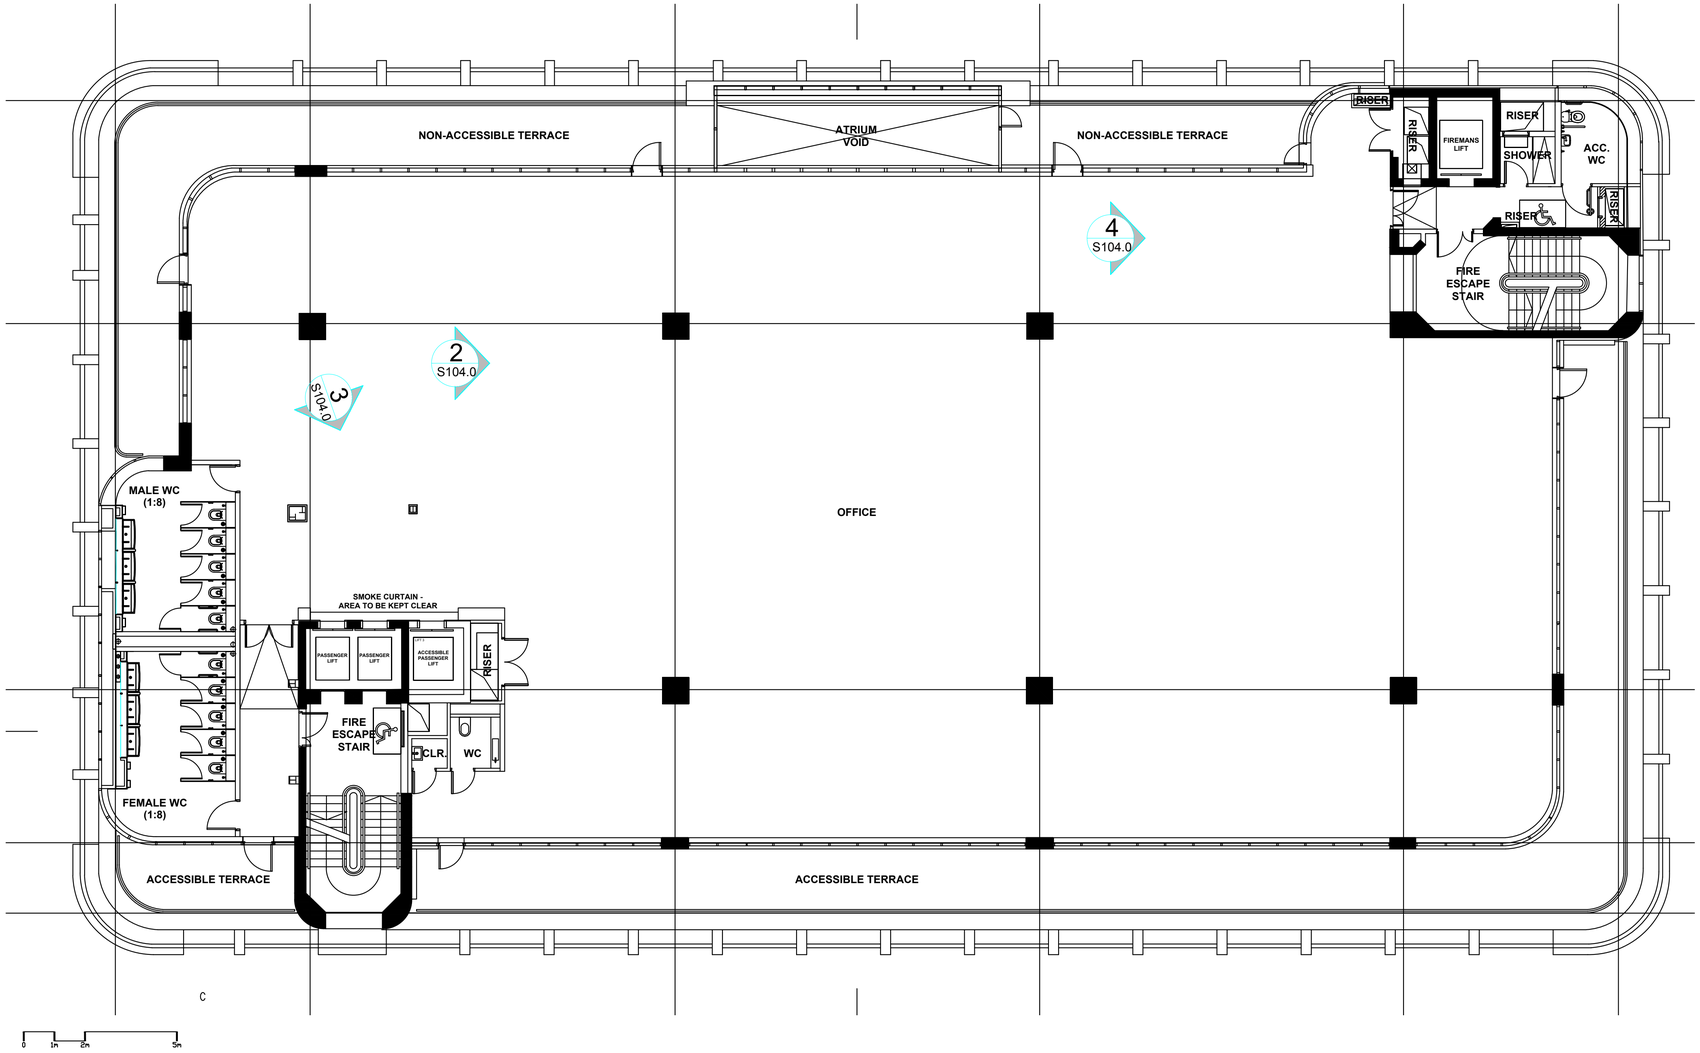


1 S104.0 Existing Floor Plan
SCALE 1:100

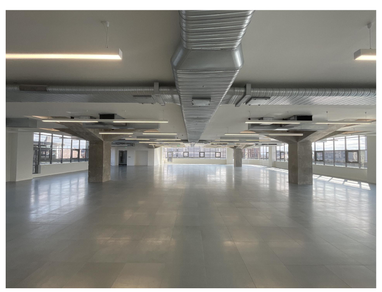

2 S104.0 Photo 1

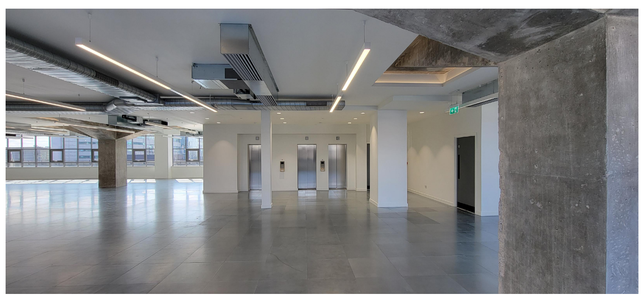

3 S104.0 Photo 2

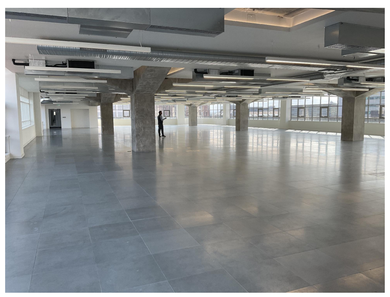

4 S104.0 Photo 3

Disclaimer:
All dimensions given in good faith and believed to be correct.
All measurements to be verified for accuracy after the stripout and prior to creating Construction Phase drawings.
Contractors please always verify measurements prior to starting work. Do not scale off this drawing.
If in doubt please consult the Surveyor or the PM in charge.
No responsibility can be taken for any errors found by measuring off these drawings.

CLIENT NAME
VF Corporation

PROJECT NAME
VF Machester Express

DESCRIPTION
Category B internal fit out to provide No 5 showroom spaces for 5 different Brands teams of the VF Corporation Group (Vans, The North Face, Timberland, Napapijri and Altra) a co-working office space with hot desking facilities and a large meeting room with additional amenities for the staff welfare.
To preserve the full visibility of the listed concrete columns, the internal lightweight partitions will be installed by alternating a mix of fully glazed sections with some drywall sections required to provide fixing points for the showrooms shelving units.

SITE ADDRESS
5th Floor, The Express Building, 9 Great Ancoats St, Manchester M4 5AD

PROJECT NUMBER
VFC Manchester 517

REVISIONS

1.	14-12-2022
2.	16-12-2022
3.	19-12-2022
4.	10-01-2023

ARCHITECT
../../../../../../../Desktop/Logo Red Square Transparency.png

OFFICE
8 St James's Square, St. James's, London, SW1Y 4JU


Existing Floor Plan

SCALE

DRAFTED BY
VK

CHECKED BY
AGB

DRAWING NUMBER
S104.0

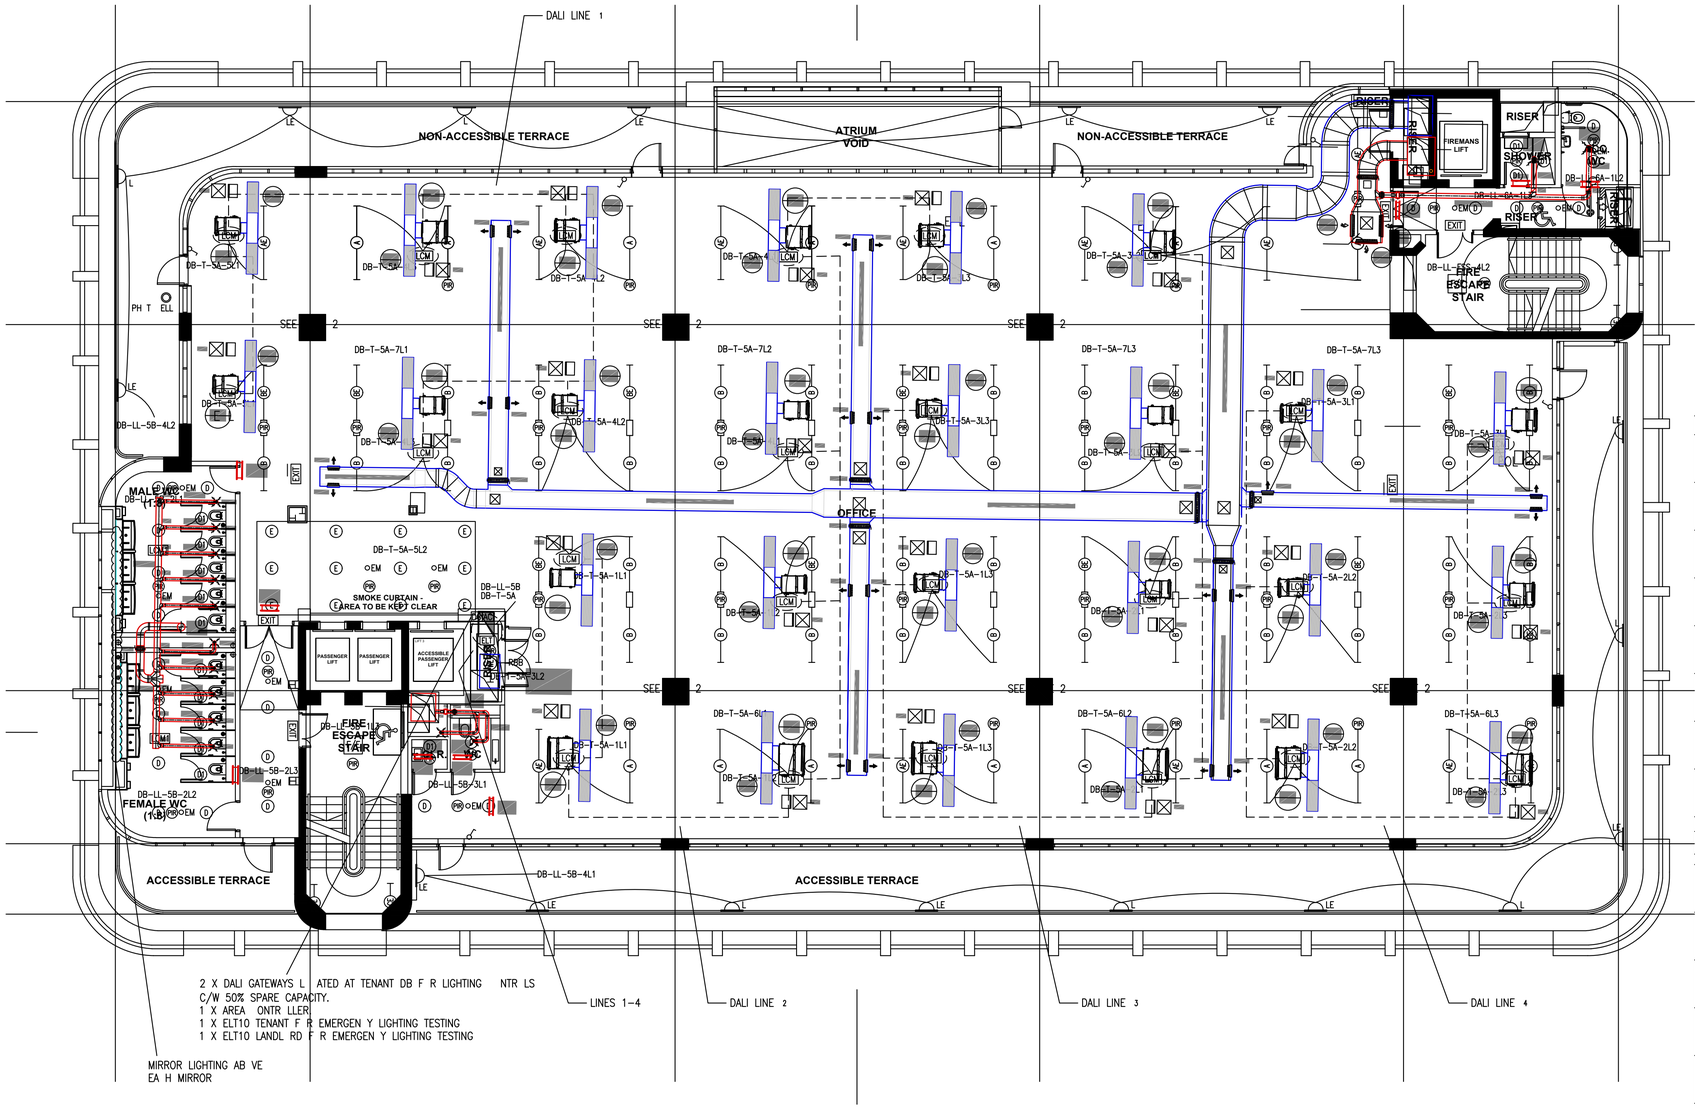

0 1m 2m 5m

2 / S104.0 Existing Reflective Ceiling Plan

SCALE 1:100

MECHANICAL SERVICES LEGEND

	DAIKIN FAN COIL UNIT
FD	FIRE DAMPER
VCD	VOLUME CONTROL DAMPER
	ATTENUATOR
CVB	CONSTANT VOLUME BOX
VVB	VARIABLE VOLUME BOX
AP	ACCESS PANEL
RC	AC REMOTE CONTROLLER
CC	AC CENTRAL CONTROLLER

TYPE	DESCRIPTION
A	XLINE LED 8800LM PLX 2400mm DALI WHITE FINISH 62W.
B	XLINE LED 6600LM PLX 1800mm DALI WHITE FINISH 47W.
A	RECESSED XLINE LED 8800LM PLX 2400mm DALI WHITE FINISH 62W.
B	RECESSED XLINE LED 6600LM PLX 1800mm DALI WHITE FINISH 47W.
C	LUXIONA ARTSHAPE LINE LED, 1200mm WALL MOUNTED.
S	ORSAM LEDVANCE 14WATT RECESSED DOWNLIGHT.
S2	ORSAM LEDVANCE 21WATT RECESSED DOWNLIGHT.
S1	ROBUS ULTIMUM 7WATT RECESSED DOWNLIGHT.
E	GAMMA TIT 3004 RECESSED LED DOWNLIGHT 840 FINISH, 24.5W.
F/E	ARTSHAPE SQ LED, 8000MLM 65WATT
G	500 GLOBE PENDANT. LED, 47W.
	HIGH OUTPUT 4000K LED TAPE CONCEALED AROUND COLUMNS/ CEILING DETAIL (EXACT TYPE TBC).
	PHILIPS CORELINE LUMINAIRE WT120C LED 225, 840 FINISH.
EM	RECESSED 1.5W SELF CONTAINED LED EMERGENCY COMPLETE WITH 3HR BATTERY BACK UP.
EXIT	SURFACE/SUSPENDED/WALL MOUNTED (AS APPROPRIATE) NON-MAINTAINED LED EMERGENCY EXIT SIGN, COMPLETE WITH LEGEND AND 3HR BATTERY BACK UP. AS ANSELL LIGHTING EAGLE.
PR	PAP-POLO 900 DIRECT SUSPENDED PENDANT, 60W COMPLETE WITH 3HR BATTERY BACK UP.
P	ANSELL ENDURANCE LED RECESSED PANEL, 600x600 30W.

LIGHTING CONTROL NOTES

1 – PIR ACTIVATES LIGHTING ON PRESENCE, LIGHTING REMAINS ON UNTIL 10MINS AFTER THE LAST PIR FOR LINEAR LIGHTING SWITCHES OFF.
2 – FEATURE LIGHTING AROUND COLUMNS CONTROLLED AS NOTE 1
3 – LIGHTING AROUND ATRIUM AREA CONTROLLED AS NOTE 1

Disclaimer:
All dimensions given in good faith and believed to be correct.
All measurements to be verified for accuracy after the stripout and prior to creating Construction Phase drawings.
Contractors please always verify measurements prior to starting work. Do not scale off this drawing.
If in doubt please consult the Surveyor or the PM in charge.
No responsibility can be taken for any errors found by measuring off these drawings.

CLIENT NAME
VF Corporation

PROJECT NAME
VF Machester Express

DESCRIPTION
Category B internal fit out to provide No 5 showroom spaces for 5 different Brands teams of the VF Corporation Group (Vans, The North Face, Timberland, Napapijri and Altra) a co-working office space with hot desking facilities and a large meeting room with additional amenities for the staff welfare.
To preserve the full visibility of the listed concrete columns, the internal lightweight partitions will be installed by alternating a mix of fully glazed sections with some drywall sections required to provide fixing points for the showrooms shelving units.

SITE ADDRESS
5th Floor, The Express Building, 9 Great Ancoats St, Manchester M4 5AD

PROJECT NUMBER
VFC Manchester 517

REVISIONS

1.	14-12-2022
2.	16-12-2022
3.	19-12-2022
4.	10-01-2023

ARCHITECT

../../../../../../../Desktop/Logo Red Square Transparency.png

OFFICE
8 St James's Square, St. James's, London, SW1Y 4JU


Existing Reflective Ceiling Plan

SCALE

DRAFTED BY
VK

CHECKED BY
AGB

DRAWING NUMBER
S104.0

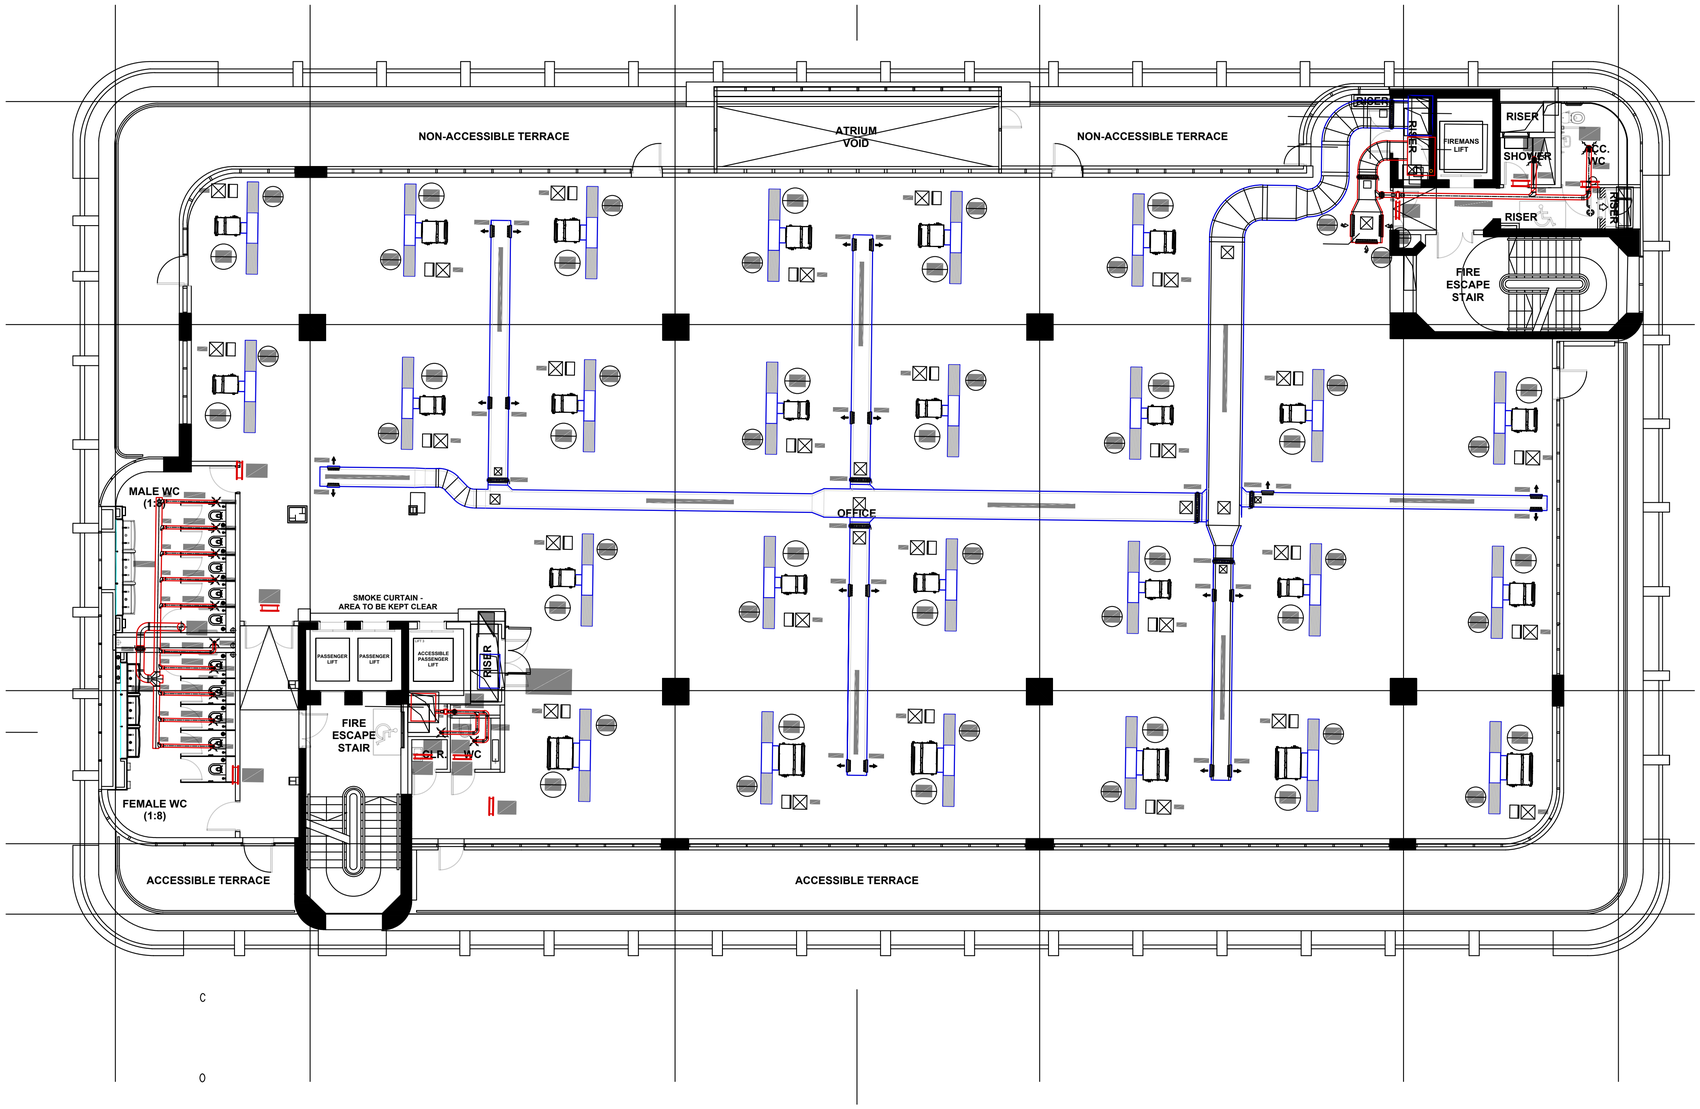

MECHANICAL SERVICES LEGEND

- DAIKIN FAN COIL UNIT
- FD — FIRE DAMPER
- VCD — VOLUME CONTROL DAMPER
- ATTENUATOR
- CVB — CONSTANT VOLUME BOX
- VVB — VARIABLE VOLUME BOX
- AP — ACCESS PANEL
- RC — AC REMOTE CONTROLLER
- CC — AC CENTRAL CONTROLLER

0 1m 2m 5m

3 / S104.0 Existing Mechanical

SCALE 1:100

Disclaimer:
All dimensions given in good faith and believed to be correct.
All measurements to be verified for accuracy after the stripout and prior to creating Construction Phase drawings.
Contractors please always verify measurements prior to starting work. Do not scale off this drawing.
If in doubt please consult the Surveyor or the PM in charge.
No responsibility can be taken for any errors found by measuring off these drawings.

CLIENT NAME
VF Corporation

PROJECT NAME
VF Machester Express

DESCRIPTION
Category B internal fit out to provide No 5 showroom spaces for 5 different Brands teams of the VF Corporation Group (Vans, The North Face, Timberland, Napapijri and Altra) a co-working office space with hot desking facilities and a large meeting room with additional amenities for the staff welfare.
To preserve the full visibility of the listed concrete columns, the internal lightweight partitions will be installed by alternating a mix of fully glazed sections with some drywall sections required to provide fixing points for the showrooms shelving units.

SITE ADDRESS
5th Floor, The Express Building, 9 Great Ancoats St, Manchester M4 5AD

PROJECT NUMBER
VFC Manchester 517

REVISIONS

1.	14-12-2022
2.	16-12-2022
3.	19-12-2022
4.	10-01-2023

ARCHITECT

../../../../../../../Desktop/Logo Red Square Transparency.png

OFFICE
8 St James's Square, St. James's, London, SW1Y 4JU


Existing Mechanical Layout

SCALE

DRAFTED BY
VK

CHECKED BY
AGB

DRAWING NUMBER
S104.0

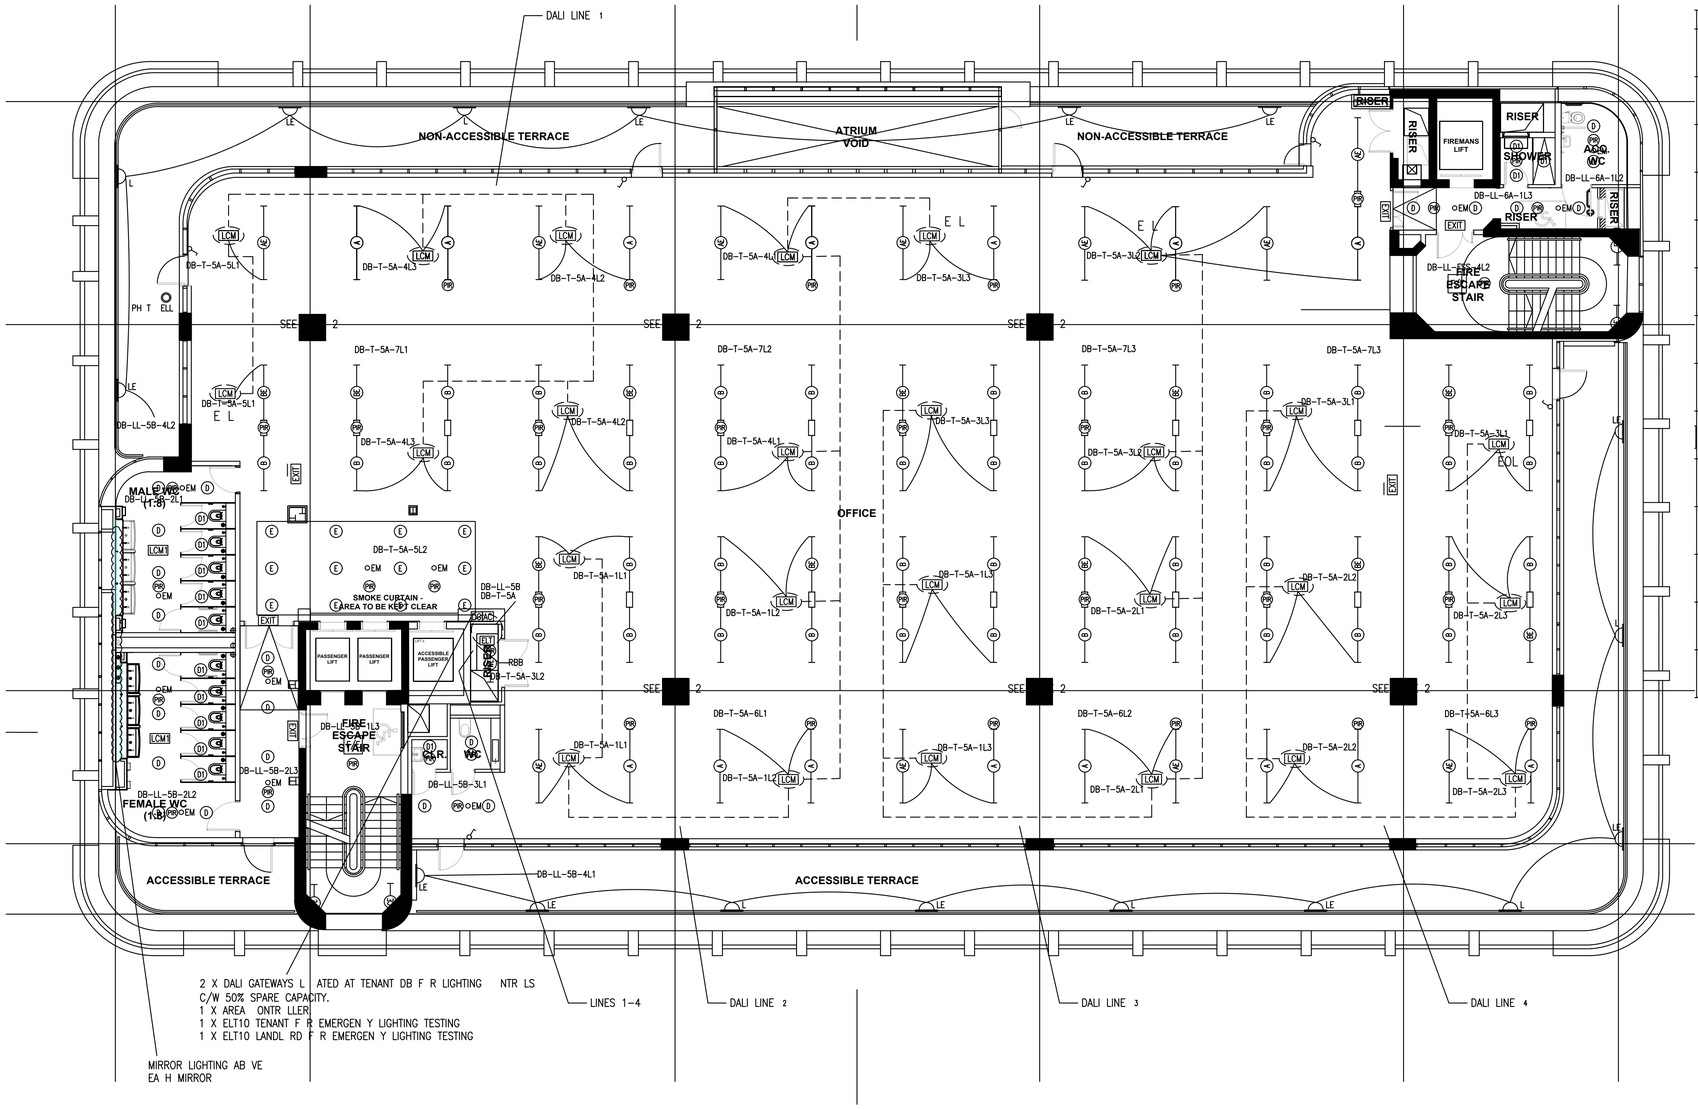

TYPE	DESCRIPTION
A	XLINE LED 8800LM PLX 2400mm DALI WHITE FINISH 62W.
B	XLINE LED 6600LM PLX 1800mm DALI WHITE FINISH 47W.
A	RECESSED XLINE LED 8800LM PLX 2400mm DALI WHITE FINISH 62W.
B	RECESSED XLINE LED 6600LM PLX 1800mm DALI WHITE FINISH 47W.
C	LUXIONA ARTSHAPE LINE LED, 1200mm WALL MOUNTED.
D	ORSAM LEDVANCE 14WATT RECESSED DOWNLIGHT.
D2	ORSAM LEDVANCE 21WATT RECESSED DOWNLIGHT.
D1	ROBUS ULTIMUM 7WATT RECESSED DOWNLIGHT.
E	GAMMA TIT 3004 RECESSED LED DOWNLIGHT 840 FINISH, 24.5W.
F/E	ARTSHAPE SQ LED, 8000MLM 65WATT
G	500 GLOBE PENDANT. LED, 47W.
	HIGH OUTPUT 4000K LED TAPE CONCEALED AROUND COLUMNS/ CEILING DETAIL (EXACT TYPE TBC).
W	PHILIPS CORELINE LUMINAIRE WT120C LED 225, 840 FINISH.
EM	RECESSED 1.5W SELF CONTAINED LED EMERGENCY COMPLETE WITH 3HR BATTERY BACK UP.
EXIT	SURFACE/SUSPENDED/WALL MOUNTED (AS APPROPRIATE) NON-MAINTAINED LED EMERGENCY EXIT SIGN, COMPLETE WITH LEGEND AND 3HR BATTERY BACK UP. AS ANSELL LIGHTING EAGLE.
P2	PAP-POLO 900 DIRECT SUSPENDED PENDANT, 60W COMPLETE WITH 3HR BATTERY BACK UP.
P	ANSELL ENDURANCE LED RECESSED PANEL, 600x600 30W.

LIGHTING CONTROL NOTES

1 – PIR ACTIVATES LIGHTING ON PRESENCE. LIGHTING REMAINS ON UNTIL 10MINS AFTER THE LAST PIR FOR LINEAR LIGHTING SWITCHES OFF.
2 – FEATURE LIGHTING AROUND COLUMNS CONTROLLED AS NOTE 1
3 – LIGHTING AROUND ATRIUM AREA CONTROLLED AS NOTE 1

0 1m 2m 5m

4 Existing Lighting
S104.0 SCALE 1:100

Disclaimer:
All dimensions given in good faith and believed to be correct.
All measurements to be verified for accuracy after the stripout and prior to creating Construction Phase drawings.
Contractors please always verify measurements prior to starting work. Do not scale off this drawing.
If in doubt please consult the Surveyor or the PM in charge.
No responsibility can be taken for any errors found by measuring off these drawings.

CLIENT NAME
VF Corporation

PROJECT NAME
VF Machester Express

DESCRIPTION
Category B internal fit out to provide No 5 showroom spaces for 5 different Brands teams of the VF Corporation Group (Vans, The North Face, Timberland, Napapijri and Altra) a co-working office space with hot desking facilities and a large meeting room with additional amenities for the staff welfare.
To preserve the full visibility of the listed concrete columns, the internal lightweight partitions will be installed by alternating a mix of fully glazed sections with some drywall sections required to provide fixing points for the showrooms shelving units.

SITE ADDRESS
5th Floor, The Express Building, 9 Great Ancoats St, Manchester M4 5AD

PROJECT NUMBER
VFC Manchester 517

REVISIONS

1.	14-12-2022
2.	16-12-2022
3.	19-12-2022
4.	10-01-2023

ARCHITECT
../../../../../../../Desktop/Logo Red Square Transparency.png

OFFICE
8 St James's Square, St. James's, London, SW1Y 4JU


Existing Lighting Layout


SCALE

DRAFTED BY
VK

CHECKED BY
AGB

DRAWING NUMBER
S104.0

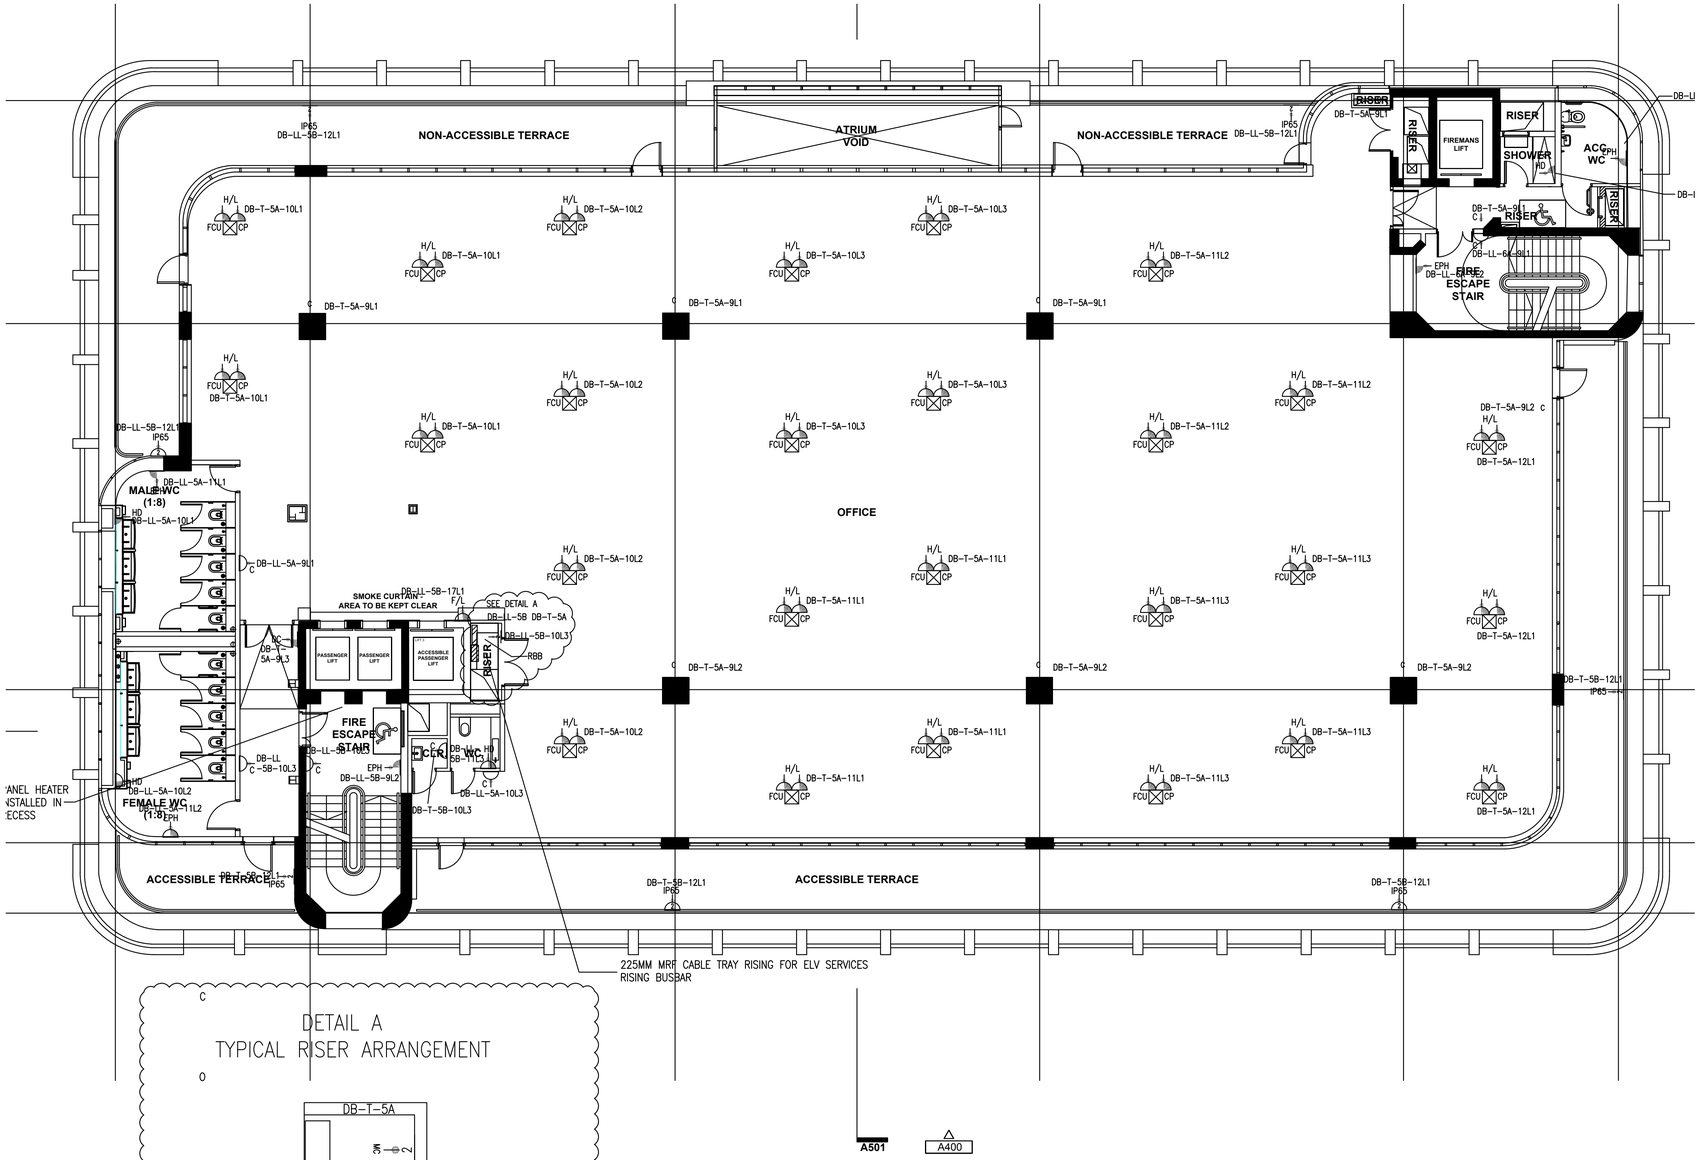

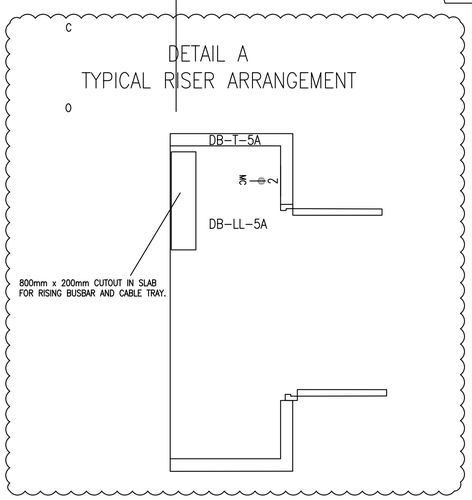

0 1m 2m 5m

5 S104.0 Existing Power
SCALE 1:100

SMALL POWER LEGEND

- DISTRIBUTION BOARD
- CLEANERS SOCKET (WALL MOUNTED)
- TWIN 13A SWITCHED SOCKET OUTLET (WALL MOUNTED)
- SWITCHED FUSED CONNECTION UNIT SERVING EQUIPMENT AS NOTED
- CLEANERS GROMMET C/W SINGLE SOCKET
- WIFI DATA OUTLET
- 450 x 450mm ACCESS HATCH
- WALL MOUNTED ROTORY ISOLATOR

ABBREVIATIONS

'L/L' DENOTES MOUNTED AT LOW LEVEL (450MM AFFL)

'H/L' DENOTES MOUNTED AT HIGH LEVEL (2600MM AFFL)

'HD' DENOTES HANDDRYER

'EPH' DENOTES ELECTRIC PANEL HEATER

'DC' DENOTES DOOR CLOSER

'CP' DENOTES CONDENSATE PUMP

'FCU' DENOTES FAN COIL UNIT

'MC' DENOTES METAL CLAD SOCKET

'F/C' DENOTES FIRE CURTAIN

'D/D' DENOTES DOOR ACCESS

'RBA' DENOTES LANDLORDS RISING BUSBAR A

'RBB' DENOTES LANDLORDS RISING BUSBAR B

Disclaimer:
All dimensions given in good faith and believed to be correct.
All measurements to be verified for accuracy after the stripout and prior to creating Construction Phase drawings.
Contractors please always verify measurements prior to starting work. Do not scale off this drawing.
If in doubt please consult the Surveyor or the PM in charge.
No responsibility can be taken for any errors found by measuring off these drawings.

CLIENT NAME
VF Corporation

PROJECT NAME
VF Machester Express

DESCRIPTION
Category B internal fit out to provide No 5 showroom spaces for 5 different Brands teams of the VF Corporation Group (Vans, The North Face, Timberland, Napapijri and Altra) a co-working office space with hot desking facilities and a large meeting room with additional amenities for the staff welfare.
To preserve the full visibility of the listed concrete columns, the internal lightweight partitions will be installed by alternating a mix of fully glazed sections with some drywall sections required to provide fixing points for the showrooms shelving units.

SITE ADDRESS
5th Floor, The Express Building, 9 Great Ancoats St, Manchester M4 5AD

PROJECT NUMBER
VFC Manchester 517

REVISIONS

1.	14-12-2022
2.	16-12-2022
3.	19-12-2022
4.	10-01-2023

ARCHITECT

OFFICE
8 St James's Square, St. James's, London, SW1Y 4JU


Existing Power Layout

SCALE

DRAFTED BY
VK

CHECKED BY
AGB

DRAWING NUMBER
S104.0

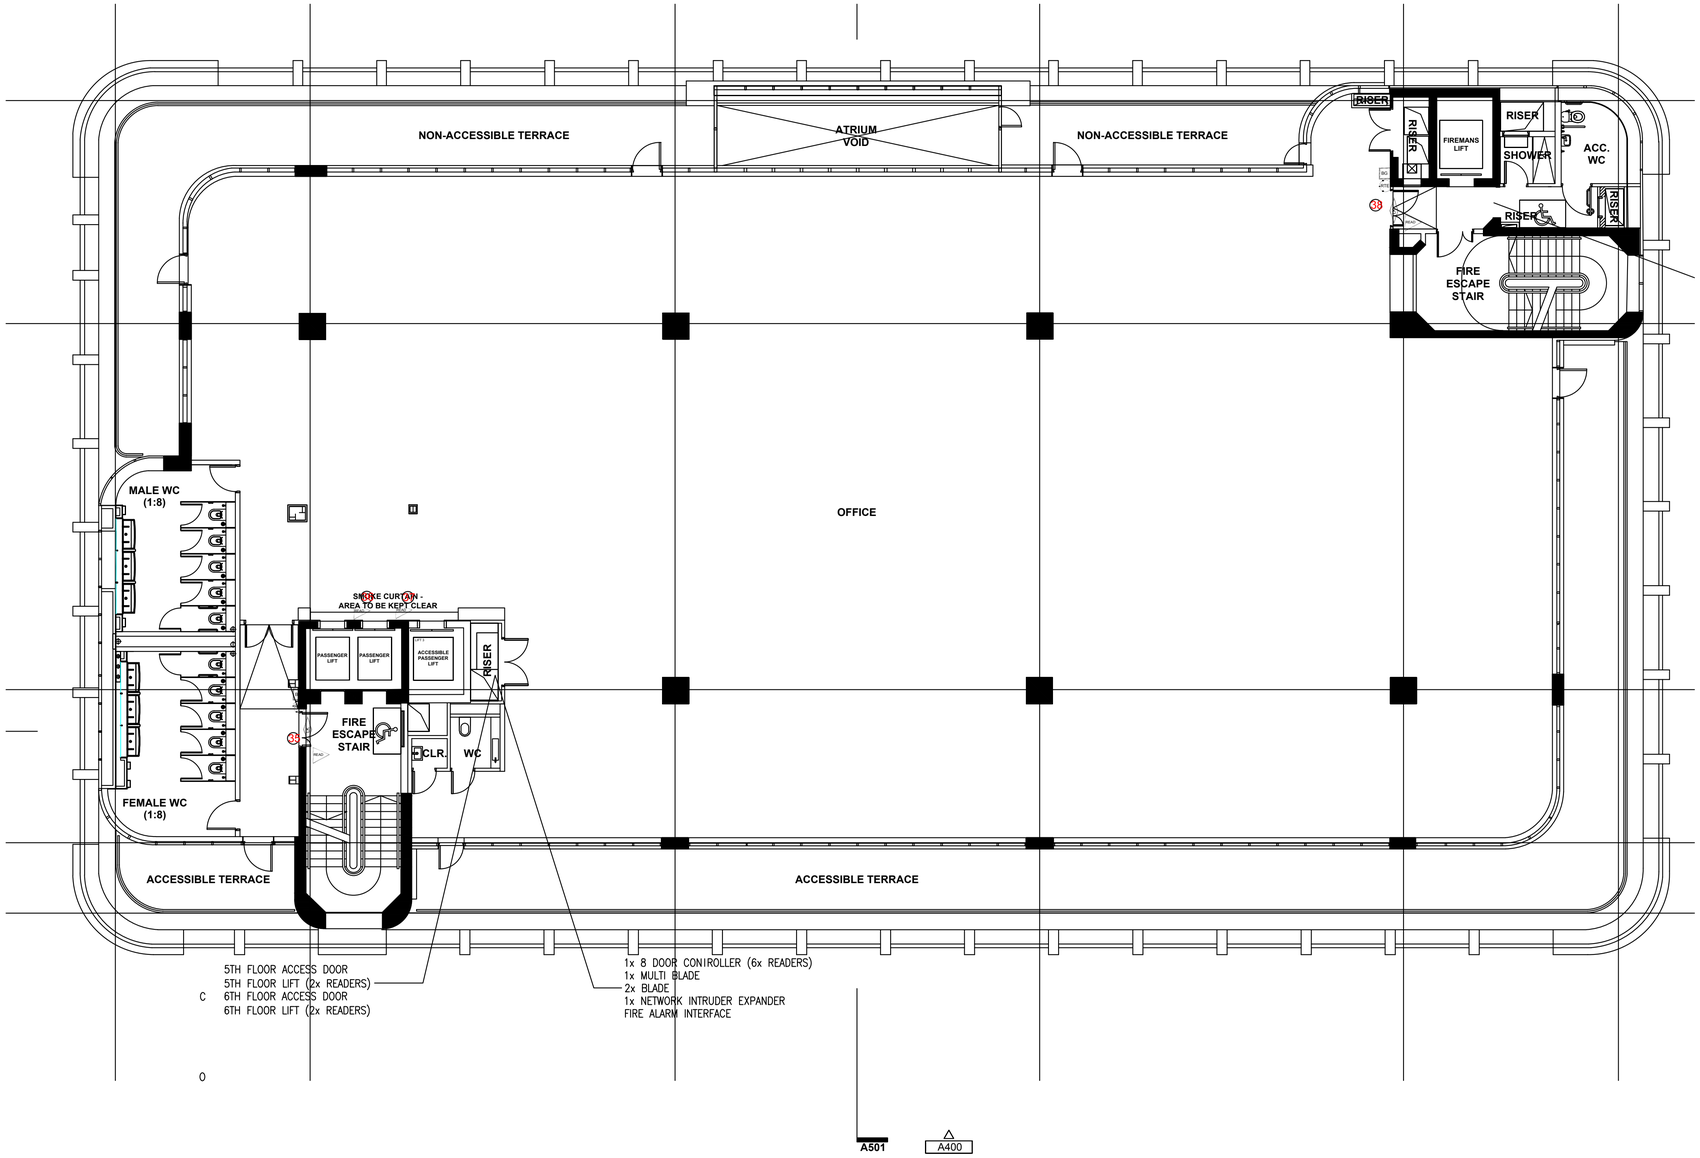

LEGEND - ACCESS CONTROL

- ACCESS CONTROL PC
- NETWORK CONTROLLER
- READER
- REQUEST TO EXIT BUTTON
- BREAK GLASS RELEASE
- LOCK
- INTERCOM ENTRY STATION
- INTERCOM HANDSET

0 1m 2m 5m

6 S104.0 Existing Access Control
SCALE 1:100

Disclaimer:
All dimensions given in good faith and believed to be correct.
All measurements to be verified for accuracy after the stripout and prior to creating Construction Phase drawings.
Contractors please always verify measurements prior to starting work. Do not scale off this drawing.
If in doubt please consult the Surveyor or the PM in charge.
No responsibility can be taken for any errors found by measuring off these drawings.

CLIENT NAME
VF Corporation

PROJECT NAME
VF Machester Express

DESCRIPTION
Category B internal fit out to provide No 5 showroom spaces for 5 different Brands teams of the VF Corporation Group (Vans, The North Face, Timberland, Napapijri and Altra) a co-working office space with hot desking facilities and a large meeting room with additional amenities for the staff welfare.
To preserve the full visibility of the listed concrete columns, the internal lightweight partitions will be installed by alternating a mix of fully glazed sections with some drywall sections required to provide fixing points for the showrooms shelving units.

SITE ADDRESS
5th Floor, The Express Building, 9 Great Ancoats St, Manchester M4 5AD

PROJECT NUMBER
VFC Manchester 517

REVISIONS

1.	14-12-2022
2.	16-12-2022
3.	19-12-2022
4.	10-01-2023

ARCHITECT
../../../../../../../Desktop/Logo Red Square Transparency.png

OFFICE
8 St James's Square, St. James's, London, SW1Y 4JU


Existing Access Control Layout

SCALE

DRAFTED BY
VK

CHECKED BY
AGB

DRAWING NUMBER
S104.0

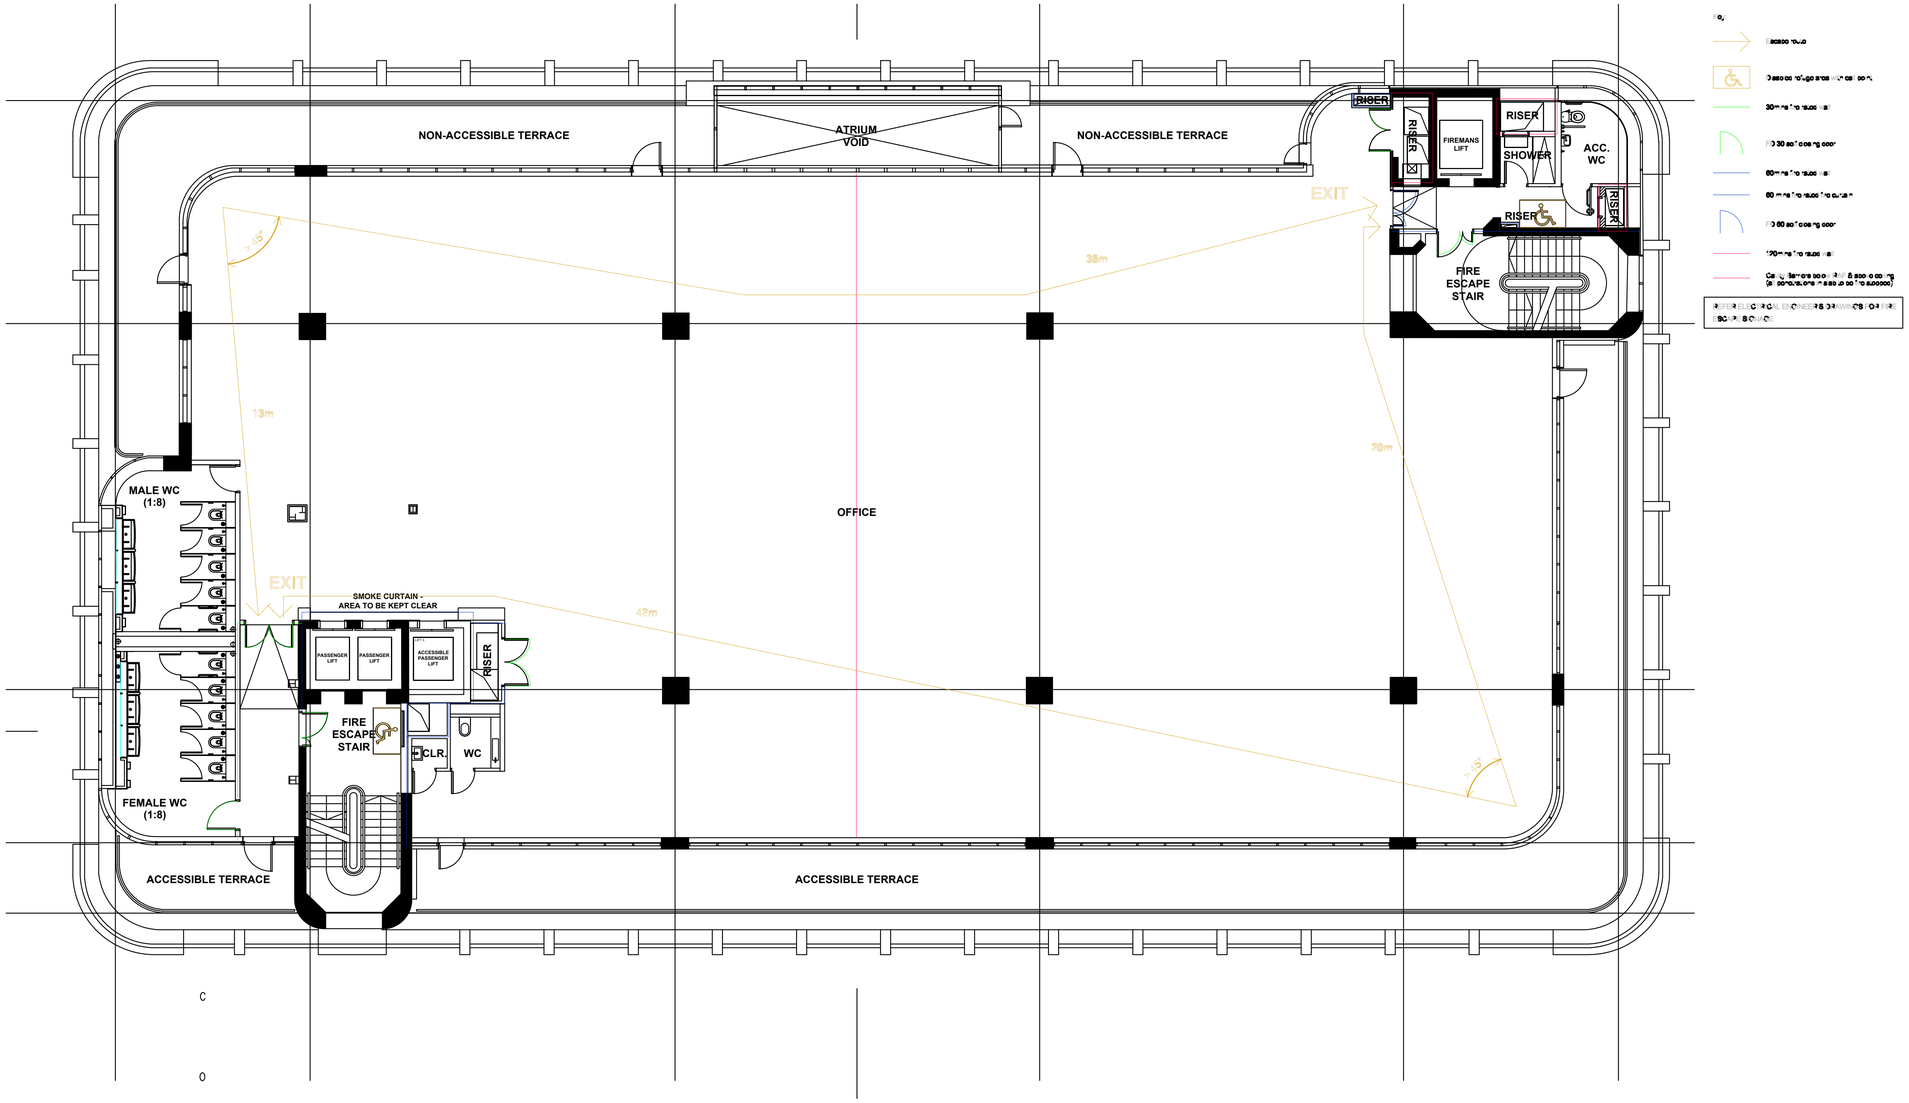

0 1m 2m 5m

7 S104.0 Existing Fire Strategy

SCALE 1:100

Disclaimer:
All dimensions given in good faith and believed to be correct.
All measurements to be verified for accuracy after the stripout and prior to creating Construction Phase drawings.
Contractors please always verify measurements prior to starting work. Do not scale off this drawing.
If in doubt please consult the Surveyor or the PM in charge.
No responsibility can be taken for any errors found by measuring off these drawings.

CLIENT NAME
VF Corporation

PROJECT NAME
VF Machester Express

DESCRIPTION
Category B internal fit out to provide No 5 showroom spaces for 5 different Brands teams of the VF Corporation Group (Vans, The North Face, Timberland, Napapijri and Altra) a co-working office space with hot desking facilities and a large meeting room with additional amenities for the staff welfare.
To preserve the full visibility of the listed concrete columns, the internal lightweight partitions will be installed by alternating a mix of fully glazed sections with some drywall sections required to provide fixing points for the showrooms shelving units.

SITE ADDRESS
5th Floor, The Express Building, 9 Great Ancoats St, Manchester M4 5AD

PROJECT NUMBER
VFC Manchester 517

REVISIONS

1.	14-12-2022
2.	16-12-2022
3.	19-12-2022
4.	10-01-2023

ARCHITECT

../../../../../../Desktop/Logo Red Square Transparency.png

OFFICE
8 St James's Square, St. James's, London, SW1Y 4JU

Existing Fire Strategy Layout

SCALE

DRAFTED BY
VK

CHECKED BY
AGB

DRAWING NUMBER
S104.0

SECTION 2:
PROPOSED LAYOUT

VF MANCHESTER EXPRESS

Disclaimer:
All dimensions given in good faith and believed to be correct.
All measurements to be verified for accuracy after the stripout and prior to creating Construction Phase drawings.
Contractors please always verify measurements prior to starting work. Do not scale off this drawing.
If in doubt please consult the Surveyor or the PM in charge.
No responsibility can be taken for any errors found by measuring off these drawings.

CLIENT NAME
VF Corporation

PROJECT NAME
VF Machester Express

DESCRIPTION
Category B internal fit out to provide No 5 showroom spaces for 5 different Brands teams of the VF Corporation Group (Vans, The North Face, Timberland, Napapijri and Altra) a co-working office space with hot desking facilities and a large meeting room with additional amenities for the staff welfare.
To preserve the full visibility of the listed concrete columns, the internal lightweight partitions will be installed by alternating a mix of fully glazed sections with some drywall sections required to provide fixing points for the showrooms shelving units.

SITE ADDRESS
5th Floor, The Express Building, 9 Great Ancoats St, Manchester M4 5AD

PROJECT NUMBER
VFC Manchester 517

REVISIONS

1.	14-12-2022
2.	16-12-2022
3.	19-12-2022
4.	10-01-2023

ARCHITECT

../../../../../../../Desktop/Logo Red Square Transparency.png


OFFICE
8 St James's Square, St. James's, London, SW1Y 4JU

SCALE

DRAFTED BY
VK

CHECKED BY
AGB

DRAWING NUMBER
P200:0

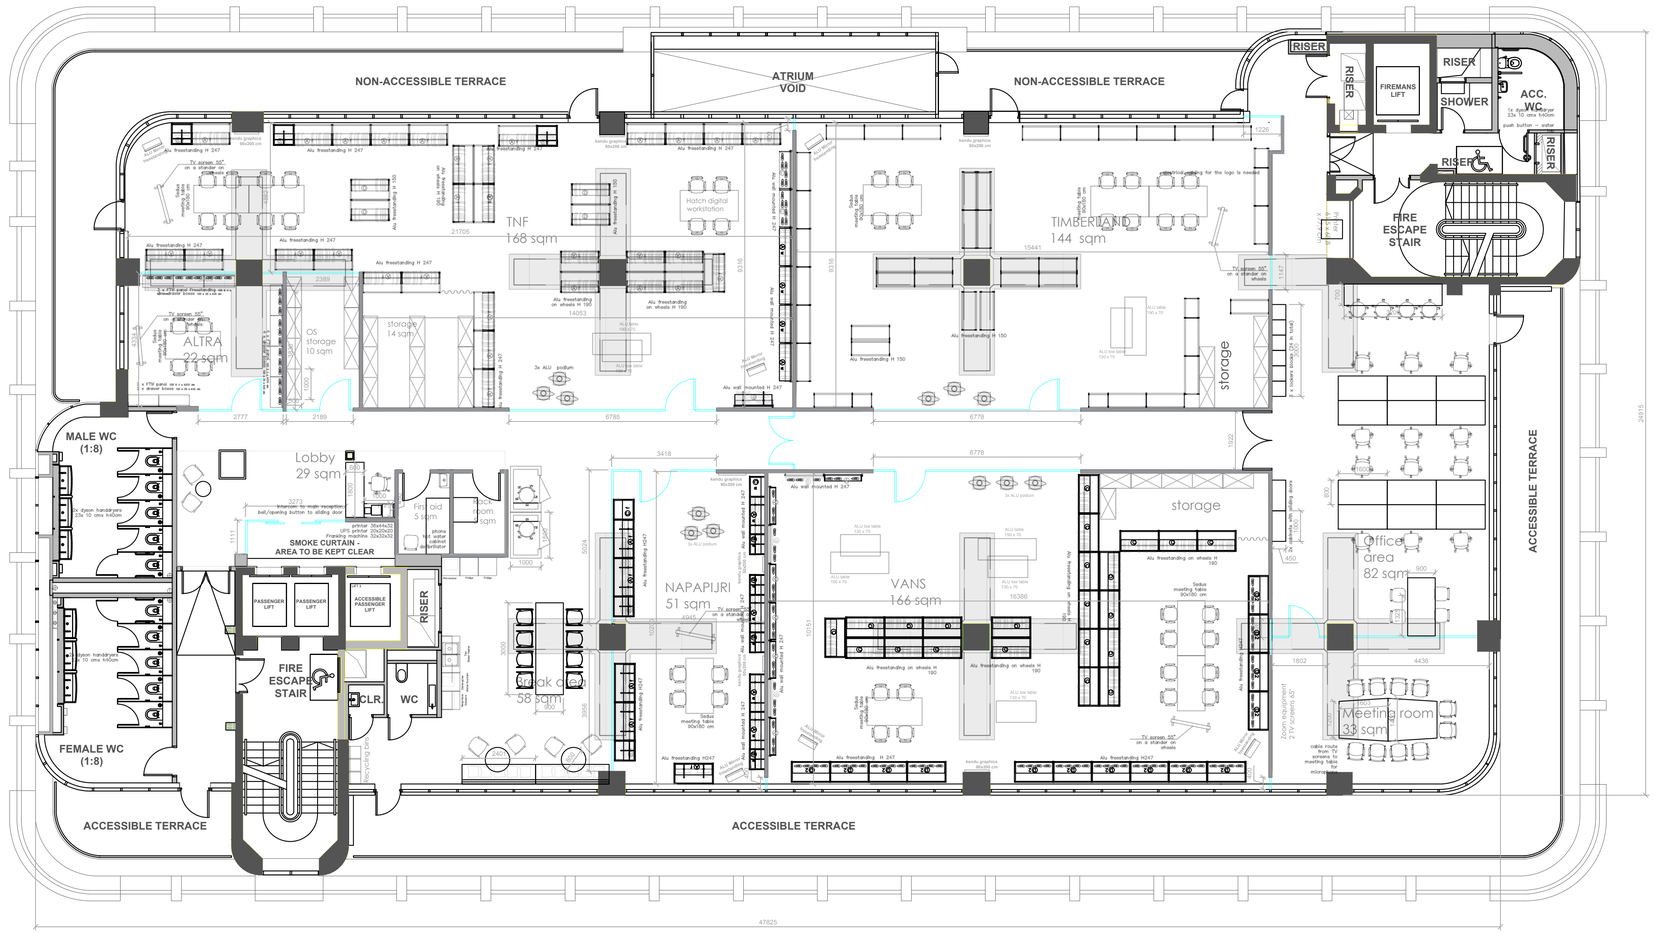

0 1m 2m 5m

1 / P200.0 Proposed Layout

SCALE 1:100

Disclaimer:
All dimensions given in good faith and believed to be correct.
All measurements to be verified for accuracy after the stripout and prior to creating Construction Phase drawings.
Contractors please always verify measurements prior to starting work. Do not scale off this drawing.
If in doubt please consult the Surveyor or the PM in charge.
No responsibility can be taken for any errors found by measuring off these drawings.

CLIENT NAME
VF Corporation

PROJECT NAME
VF Machester Express

DESCRIPTION
Category B internal fit out to provide No 5 showroom spaces for 5 different Brands teams of the VF Corporation Group (Vans, The North Face, Timberland, Napapijri and Altra) a co-working office space with hot desking facilities and a large meeting room with additional amenities for the staff welfare.
To preserve the full visibility of the listed concrete columns, the internal lightweight partitions will be installed by alternating a mix of fully glazed sections with some drywall sections required to provide fixing points for the showrooms shelving units.

SITE ADDRESS
5th Floor, The Express Building, 9 Great Ancoats St, Manchester M4 5AD

PROJECT NUMBER
VFC Manchester 517

REVISIONS

1.	14-12-2022
2.	16-12-2022
3.	19-12-2022
4.	10-01-2023

ARCHITECT

../../../../../../../Desktop/Logo Red Square Transparency.png

OFFICE
8 St James's Square, St. James's, London, SW1Y 4JU


General Arrangement - Floor Layout


SCALE


DRAFTED BY
VK


CHECKED BY
AGB

DRAWING NUMBER
P200.0

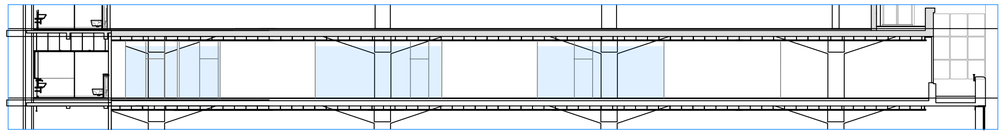


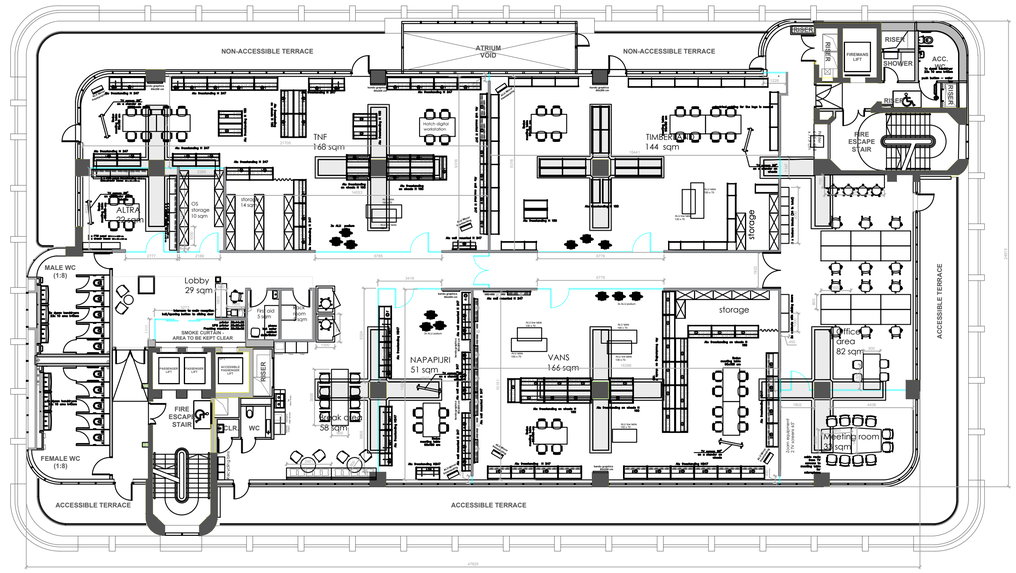

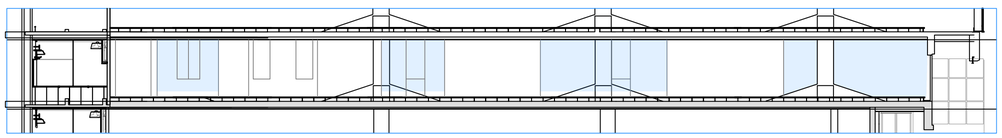

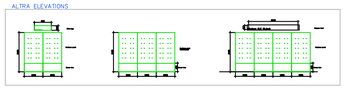



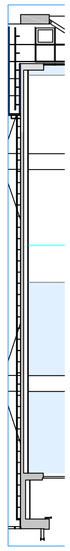

Windows OLE Object

Windows OLE Object

0 1m 2m 3m

1 P200.0 Proposed Layout

SCALE 1:100

Disclaimer:
All dimensions given in good faith and believed to be correct.
All measurements to be verified for accuracy after the stripout and prior to creating Construction Phase drawings.
Contractors please always verify measurements prior to starting work. Do not scale off this drawing.
If in doubt please consult the Surveyor or the PM in charge.
No responsibility can be taken for any errors found by measuring off these drawings.

CLIENT NAME
VF Corporation

PROJECT NAME
VF Machester Express

DESCRIPTION
Category B internal fit out to provide No 5 showroom spaces for 5 different Brands teams of the VF Corporation Group (Vans, The North Face, Timberland, Napapijiri and Altra) a co-working office space with hot desking facilities and a large meeting room with additional amenities for the staff welfare.
To preserve the full visibility of the listed concrete columns, the internal lightweight partitions will be installed by alternating a mix of fully glazed sections with some drywall sections required to provide fixing points for the showrooms shelving units.

SITE ADDRESS
5th Floor, The Express Building, 9 Great Ancoats St, Manchester M4 5AD

PROJECT NUMBER
VFC Manchester 517

REVISIONS

1.	14-12-2022
2.	16-12-2022
3.	19-12-2022
4.	10-01-2023

ARCHITECT
../../../../../../Desktop/Logo Red Square Transparency.png

OFFICE
8 St James's Square, St. James's, London, SW1Y 4JU


General Arrangement - Floor Layout

SCALE


DRAFTED BY
VK

CHECKED BY
AGB


DRAWING NUMBER
P200.0

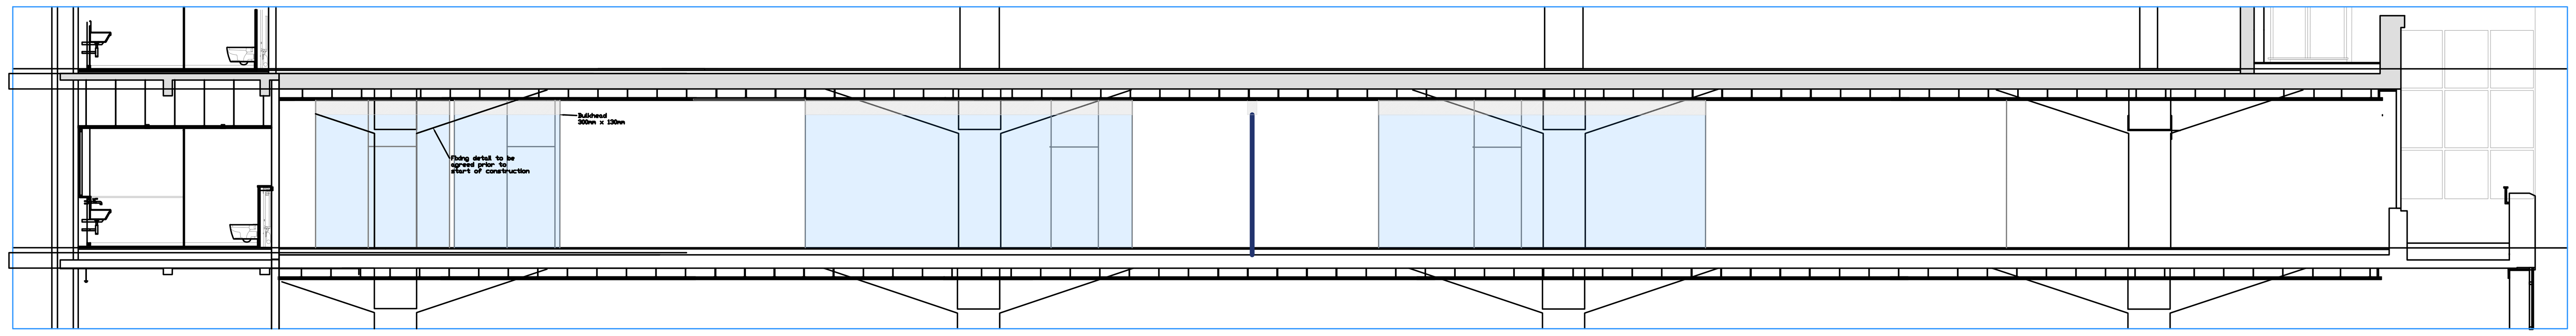

SECTION A-A

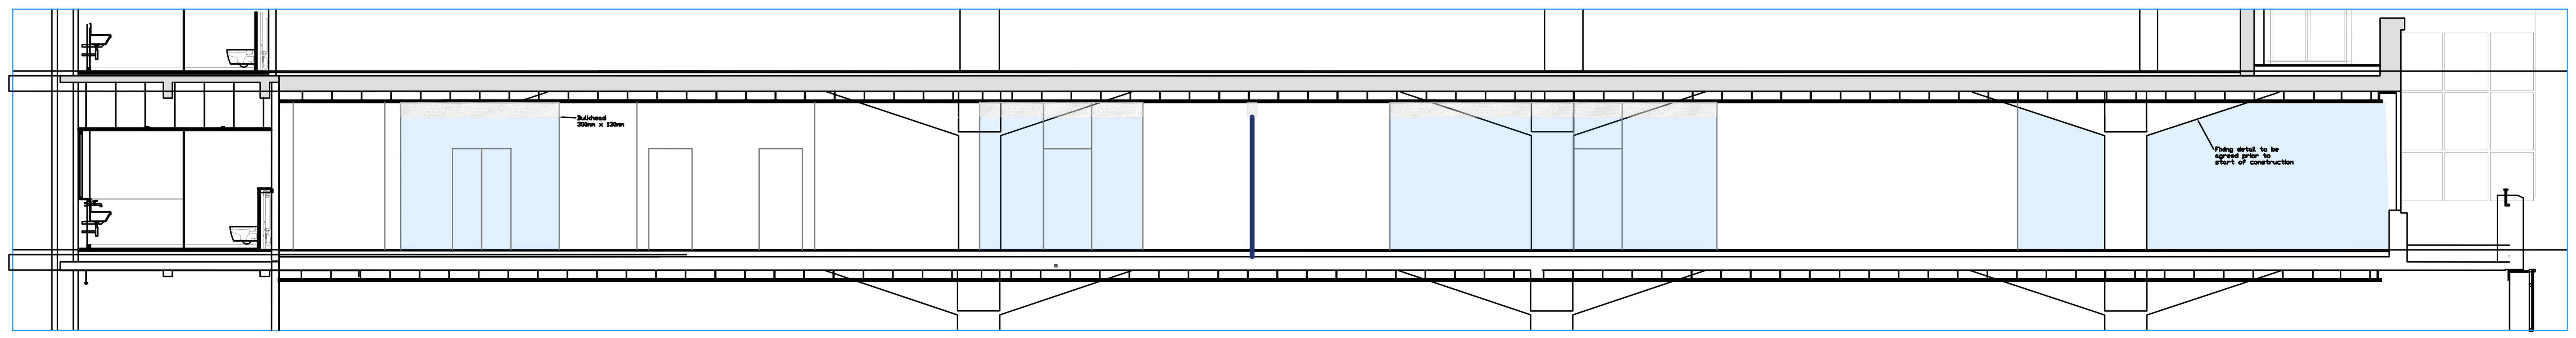


SECTION B-B

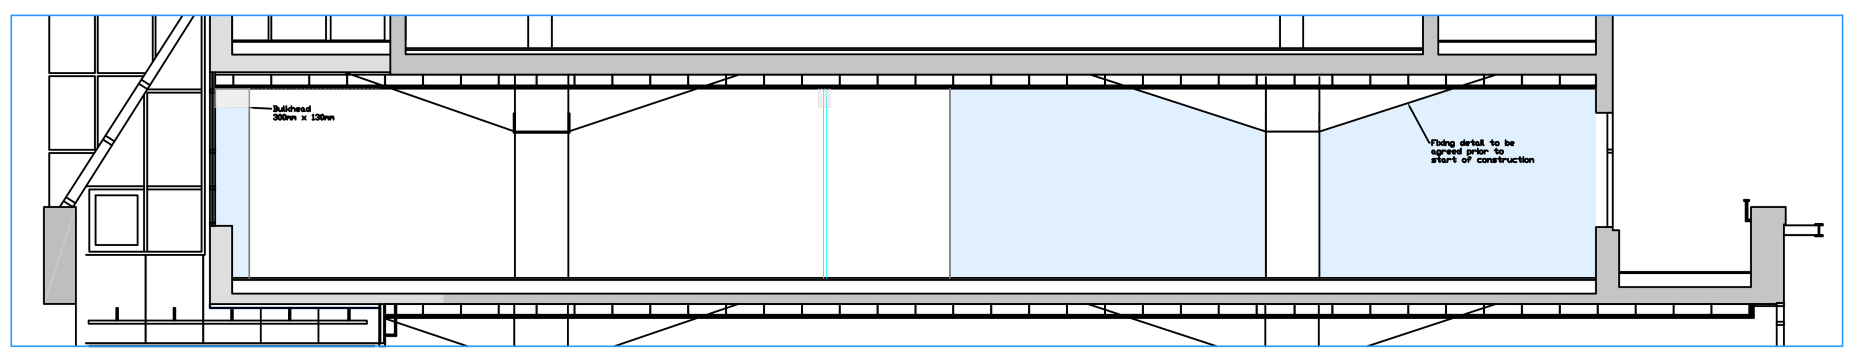

SECTION C-C

30 Mins FR Glazing

Non Fire rated Glazing

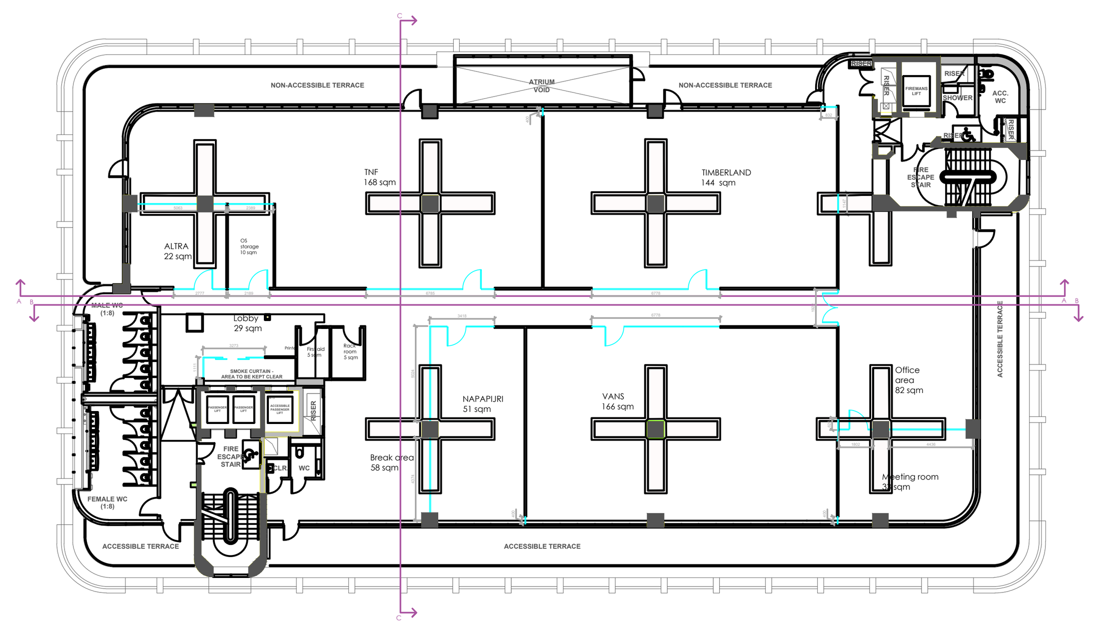

0 1m 2m 5m

1
P200.2
Proposed sections
SCALE 1:100

Disclaimer:
All dimensions given in good faith and believed to be correct.
All measurements to be verified for accuracy after the stripout and prior to creating Construction Phase drawings.
Contractors please always verify measurements prior to starting work. Do not scale off this drawing.
If in doubt please consult the Surveyor or the PM in charge.
No responsibility can be taken for any errors found by measuring off these drawings.

CLIENT NAME
VF Corporation

PROJECT NAME
VF Machester Express

DESCRIPTION
Category B internal fit out to provide No 5 showroom spaces for 5 different Brands teams of the VF Corporation Group (Vans, The North Face, Timberland, Napapijiri and Altra) a co-working office space with hot desking facilities and a large meeting room with additional amenities for the staff welfare. To preserve the full visibility of the listed concrete columns, the internal lightweight partitions will be installed by alternating a mix of fully glazed sections with some drywall sections required to provide fixing points for the showrooms shelving units.

SITE ADDRESS
5th Floor, The Express Building, 9 Great Ancoats St, Manchester M4 5AD

PROJECT NUMBER
VFC Manchester 517

REVISIONS

1.	14-12-2022
2.	16-12-2022
3.	19-12-2022
4.	10-01-2023

ARCHITECT

../../../../../../../../../../Desktop/Logo Red Square Transparency.png

OFFICE
8 St James's Square, St. James's, London, SW1Y 4JU

Sections:
Section AA
Section BB
Section CC

SCALE
1:100 @A1


DRAFTED BY
VK


CHECKED BY
AGB

DRAWING NUMBER
P200.2





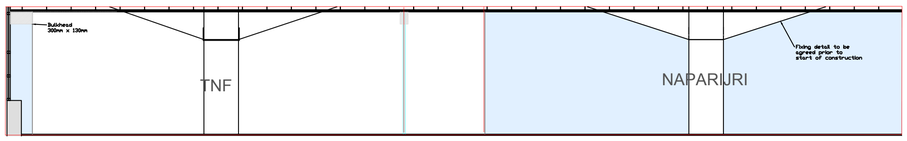

 

1 / P200.2 Proposed Elevations

SCALE 1:100

Disclaimer:
All dimensions given in good faith and believed to be correct.
All measurements to be verified for accuracy after the stripout and prior to creating Construction Phase drawings.
Contractors please always verify measurements prior to starting work. Do not scale off this drawing.
If in doubt please consult the Surveyor or the PM in charge.
No responsibility can be taken for any errors found by measuring off these drawings.

CLIENT NAME
VF Corporation

PROJECT NAME
VF Machester Express

DESCRIPTION
Category B internal fit out to provide No 5 showroom spaces for 5 different Brands teams of the VF Corporation Group (Vans, The North Face, Timberland, Napapijri and Altra) a co-working office space with hot desking facilities and a large meeting room with additional amenities for the staff welfare.
To preserve the full visibility of the listed concrete columns, the internal lightweight partitions will be installed by alternating a mix of fully glazed sections with some drywall sections required to provide fixing points for the showrooms shelving units.

SITE ADDRESS
5th Floor, The Express Building, 9 Great Ancoats St, Manchester M4 5AD

PROJECT NUMBER
VFC Manchester 517

REVISIONS

1.	14-12-2022
2.	16-12-2022
3.	19-12-2022
4.	10-01-2023

ARCHITECT
../../../../../../../../Desktop/Logo Red Square Transparency.png

OFFICE
8 St James's Square, St. James's, London, SW1Y 4JU

Brand Space Elevations

SCALE
1:100 @A1

DRAFTED BY
VK

CHECKED BY
AGB

DRAWING NUMBER
P200.4

SECTION 4:
MEP COORDINATION PLAN

VF MANCHESTER EXPRESS

Disclaimer:
All dimensions given in good faith and believed to be correct.
All measurements to be verified for accuracy after the stripout and prior to creating Construction Phase drawings.
Contractors please always verify measurements prior to starting work. Do not scale off this drawing.
If in doubt please consult the Surveyor or the PM in charge.
No responsibility can be taken for any errors found by measuring off these drawings.

CLIENT NAME
VF Corporation

PROJECT NAME
VF Machester Express

DESCRIPTION
Category B internal fit out to provide No 5 showroom spaces for 5 different Brands teams of the VF Corporation Group (Vans, The North Face, Timberland, Napapijri and Altra) a co-working office space with hot desking facilities and a large meeting room with additional amenities for the staff welfare.
To preserve the full visibility of the listed concrete columns, the internal lightweight partitions will be installed by alternating a mix of fully glazed sections with some drywall sections required to provide fixing points for the showrooms shelving units.

SITE ADDRESS
5th Floor, The Express Building, 9 Great Ancoats St, Manchester M4 5AD

PROJECT NUMBER
VFC Manchester 517

REVISIONS

1.	14-12-2022
2.	16-12-2022
3.	19-12-2022
4.	10-01-2023

ARCHITECT

../../../../../../../Desktop/Logo Red Square Transparency.png

OFFICE
8 St James's Square, St. James's, London, SW1Y 4JU

SCALE

DRAFTED BY
VK

CHECKED BY
AGB

DRAWING NUMBER

MECHANICAL SERVICES LEGEND

- DAIKIN FAN COIL UNIT
- FD — FIRE DAMPER
- VCD — VOLUME CONTROL DAMPER
- ATTENUATOR
- CVB — CONSTANT VOLUME BOX
- VVB — VARIABLE VOLUME BOX
- AP — ACCESS PANEL
- RC — AC REMOTE CONTROLLER
- CC — AC CENTRAL CONTROLLER

POWER SUPPLY AND DATA LEGEND

- Data Rack (DATA 600x800)

Wall mounted sockets

- Power socket
- UTP connection

Floorbox

- FB — Floorbox with 4x /2x
- FB — Floorbox with 8x /4x for scrum area

Desk mounted multi-sockets

- 2 — TYPE 2 — No.3 Power sockets, No.1 UTP connections
- 3 — TYPE 3 — No.4 Power sockets, No.2 UTP connections

Wall mounted multi-sockets

- TV — No.1 Power sockets, No.1 UTP connections
- 4x /2x TV ZOOM — No.4 Power sockets, No.2 UTP connections
- HD — DYSON HAND DRYER

Ceiling mounted wi-fi APS (data+power)

- AP — CEILING MOUNTED WI-FI APS
- E — GAMMA TTT 3004 RECESSED LED DOWNLIGHT 840 FINISH, 24.4W.

Wall mounted Sonos speakers (power outlet)


- S1 — SONOS PLAY 1

- Existing Light in proposed position
- Existing Light in existing position
- Track Light

Label	Symbol	pcs.	Art.N.	Lighting Tool	color	cutout dimensions (mm)	Pwr.	Pwr. ges.
		40	16ST9000–1W–ST	Stucchi Standard 3 Phasen Stromschiene mit Datenbus, weiß (RAL 9010) Stucchi St–401				
		88	16ST9000–2W–ST	Stucchi Standard 3 Phasen Stromschiene mit Datenbus, weiß (RAL 9010) Stucchi St–401				
		21	16ST9002–W	Zubehör für Stucchi St 3 Ph Stromschiene mit Datenbus, weiß (RAL 9010) Stromabnahme, Polarität links, Stucchi St–401				
		62	16ST9003–W	Zubehör für Stucchi St 3 Ph Stromschiene mit Datenbus, weiß (RAL 9010) Verbinder gerade, Stucchi St–401				
		31	16ST9004–W	Zubehör für Stucchi St 3 Ph Stromschiene mit Datenbus, weiß (RAL 9010) Endstück, Stucchi St–401				
		19	16ST9011–W	Zubehör für Stucchi St 3 Ph Stromschiene mit Datenbus, weiß (RAL 9010) Stromabnahme, Polarität innen, Stucchi St–401				
		3	16ST9012–W	Zubehör für Stucchi St 3 Ph Stromschiene mit Datenbus, weiß (RAL 9010) Stromabnahme, Polarität aussen, Stucchi St–401				
		4	16ST9015–W	Zubehör für Stucchi St 3 Ph Stromschiene mit Datenbus, weiß (RAL 9010) Stromabnahme, Polarität innen rechts, Stucchi St–401				
		8	16ST9016W	Zubehör für Stucchi St 3 Ph Stromschiene mit Datenbus, weiß (RAL 9010) Stromabnahme, Polarität innen links, Stucchi St–401				
		235	16ST9000–KIT13	Zubehör für Stucchi St 3 Ph Stromschiene mit Datenbus Aufhängungskit, Sell 3 m, Stucchi St				
		159	02IMT18066–401	Iqona IMT 02IMT 930PW FL 3202lm–401 DALI			35.1W	5580.9W
		62	02IMT18009–401	Iqona IMT 02IMT 930PW WFL 3241lm–401 DALI			35.1W	2176.2W
		29	02IMT18008–401	Iqona IMT 02IMT 930PW SP 3280lm–401 DALI			35.1W	1017.9W
		28	PDC–02IMT20205–401	Iqona IMT 02IMT 930PW WFL 3241lm–401 DALI			35.1W	982.8W
		278	total count of fixtures				total connected value connected value W/m²:	9757.8W 16,8 W/m²

FIRE ALARM KEY

- FAP — Fire Alarm Panel
- RAP — Fire Alarm Repeater Panel
- S H — Smoke Detector
- H — Heat Detector
- M — Multi Sensor Detector
- Manual Call Point
- S — Sounder Base
- S — Sounder/Beacon Base
- FA — Sounder
- FA B — Sounder/Beacon
- B — Beacon
- Interface
- 24V — Power Supply
- Fixed Magnet

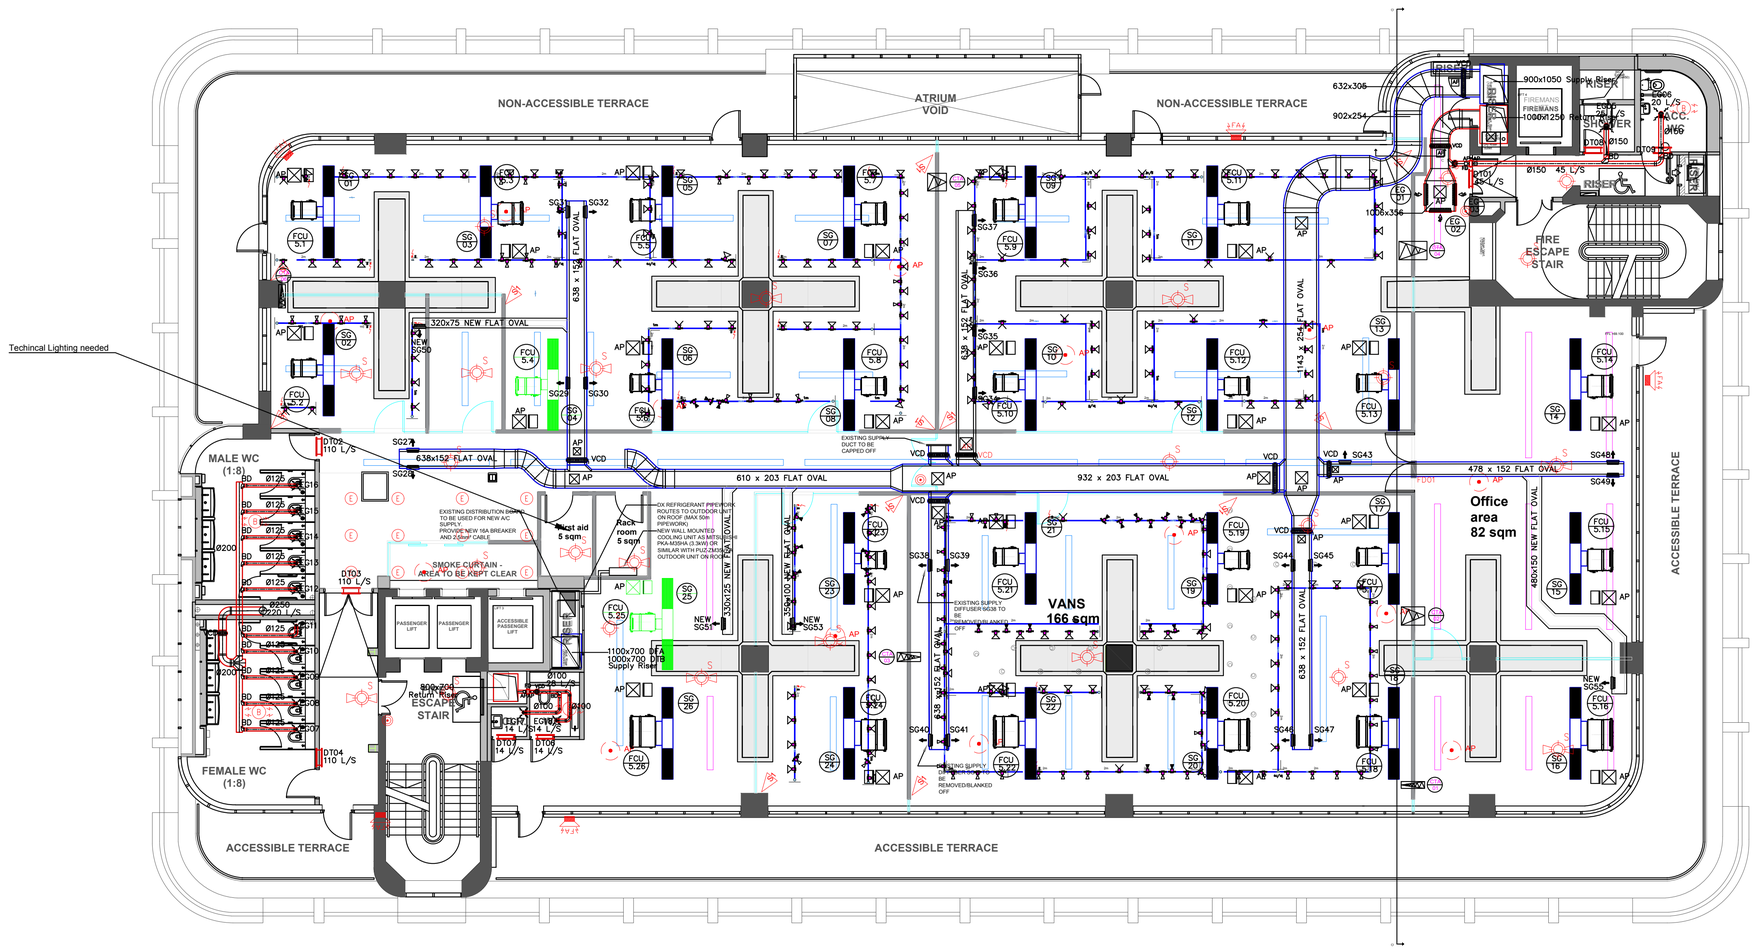

1 P200.5 — Proposal Reflective Ceiling Plan
SCALE 1:100

Disclaimer:
All dimensions given in good faith and believed to be correct.
All measurements to be verified for accuracy after the stripout and prior to creating Construction Phase drawings.
Contractors please always verify measurements prior to starting work. Do not scale off this drawing.
If in doubt please consult the Surveyor or the PM in charge.
No responsibility can be taken for any errors found by measuring off these drawings.

CLIENT NAME
VF Corporation

PROJECT NAME
VF Machester Express

DESCRIPTION
Category B internal fit out to provide No 5 showroom spaces for 5 different Brands teams of the VF Corporation Group (Vans, The North Face, Timberland, Napapijri and Altra) a co-working office space with hot desking facilities and a large meeting room with additional amenities for the staff welfare.
To preserve the full visibility of the listed concrete columns, the internal lightweight partitions will be installed by alternating a mix of fully glazed sections with some drywall sections required to provide fixing points for the showrooms shelving units.

SITE ADDRESS
5th Floor, The Express Building, 9 Great Ancoats St, Manchester M4 5AD

PROJECT NUMBER
VFC Manchester 517

REVISIONS

1.	14-12-2022
2.	16-12-2022
3.	19-12-2022
4.	10-01-2023

ARCHITECT
../../../../../../../Desktop/Logo Red Square Transparency.png

OFFICE
8 St James's Square, St. James's, London, SW1Y 4JU

Proposal Coordination
Proposed Reflective Ceiling Plan

SCALE

DRAFTED BY
VK

CHECKED BY
AGB

DRAWING NUMBER

MECHANICAL SERVICES LEGEND

- DAIKIN FAN COIL UNIT
- FD — FIRE DAMPER
- VCD — VOLUME CONTROL DAMPER
- ATTENUATOR
- CVB — CONSTANT VOLUME BOX
- VVB — VARIABLE VOLUME BOX
- AP — ACCESS PANEL
- RC — AC REMOTE CONTROLLER
- CC — AC CENTRAL CONTROLLER

POWER SUPPLY AND DATA LEGEND

- Data Rack (DATA 600x800)

Wall mounted sockets

- Power socket
- UTP connection

Floorbox

- FB — Floorbox with 4x /2x
- FB — Floorbox with 8x /4x for scrum area

Desk mounted multi-sockets

- 2 TYPE 2 — No.3 Power sockets; No.1 UTP connections
- 3 TYPE 3 — No.4 Power sockets; No.2 UTP connections

Wall mounted multi-sockets

- TV — No.1 Power sockets; No.1 UTP connections
- 4x /2x TV ZOOM — No.4 Power sockets; No.2 UTP connections
- HD — DYSON HAND DRYER

Ceiling mounted wi-fi APS (data+power)

- AP — CEILING MOUNTED WI-FI APS
- E — GAMMA TTT 3004 RECESSED LED DOWNLIGHT 840 FINISH, 24.4W.

Wall mounted Sonos speakers (power outlet)


- S1 — SONOS PLAY 1

- Existing Light in proposed position
- Existing Light in existing position
- Track Light

Label	Symbol	pcs.	Art.N.	Lighting Tool	color	cutout dimensions (mm)	Pcs.	Pcs. ges.
		40	16ST9000–1W–ST	Stucchi Standard 3 Phasen Stromschiene mit Datenbus, weiß (RAL 9010) Stucchi St–401				
		88	16ST9000–2W–ST	Stucchi Standard 3 Phasen Stromschiene mit Datenbus, weiß (RAL 9010) Stucchi St–401				
		21	16ST9002–W	Zubehör für Stucchi St 3 Ph Stromschiene mit Datenbus, weiß (RAL 9010) Stucchi St–401				
		62	16ST9003–W	Zubehör für Stucchi St 3 Ph Stromschiene mit Datenbus, weiß (RAL 9010) Stucchi St–401				
		31	16ST9004–W	Zubehör für Stucchi St 3 Ph Stromschiene mit Datenbus, weiß (RAL 9010) Stucchi St–401				
		19	16ST9011–W	Zubehör für Stucchi St 3 Ph Stromschiene, mit Datenbus, weiß (RAL 9010) Stucchi St–401				
		3	16ST9012–W	Zubehör für Stucchi St 3 Ph Stromschiene, mit Datenbus, weiß (RAL 9010) Stucchi St–401				
		4	16ST9015–W	Zubehör für Stucchi St 3 Ph Stromschiene, mit Datenbus, weiß (RAL 9010) Stucchi St–401				
		8	16ST9016W	Zubehör für Stucchi St 3 Ph Stromschiene, mit Datenbus, weiß (RAL 9010) Stucchi St–401				
		235	16ST9000–KIT13	Zubehör für Stucchi St 3 Ph Stromschiene mit Datenbus Aufhängungskit, Set 3 m, Stucchi St				
		159	02IMT18066–401	Iqona IMT 02IMT 930PW FL 3202lm–401 DALI				35.1W 5580.9W
		62	02IMT18009–401	Iqona IMT 02IMT 930PW WFL 3241lm–401 DALI				35.1W 2176.2W
		29	02IMT18008–401	Iqona IMT 02IMT 930PW SP 3280lm–401 DALI				35.1W 1017.9W
		28	PDC–02IMT20205–401	Iqona IMT 02IMT 930PW WFL 3241lm–401 DALI				35.1W 982.8W
		278	total count of fixtures			total connected value connected value W/m²:		9757.8W 16,8 W/m²

FIRE ALARM KEY

- FAP — Fire Alarm Panel
- RAP — Fire Alarm Repeater Panel
- S — Smoke Detector
- H — Heat Detector
- M — Multi Sensor Detector
- Manual Call Point
- S — Sounder Base
- S — Sounder/Beacon Base
- FA — Sounder
- FA/B — Sounder/Beacon
- B — Beacon
- Interface
- 24v — Power Supply
- Fixed Magnet

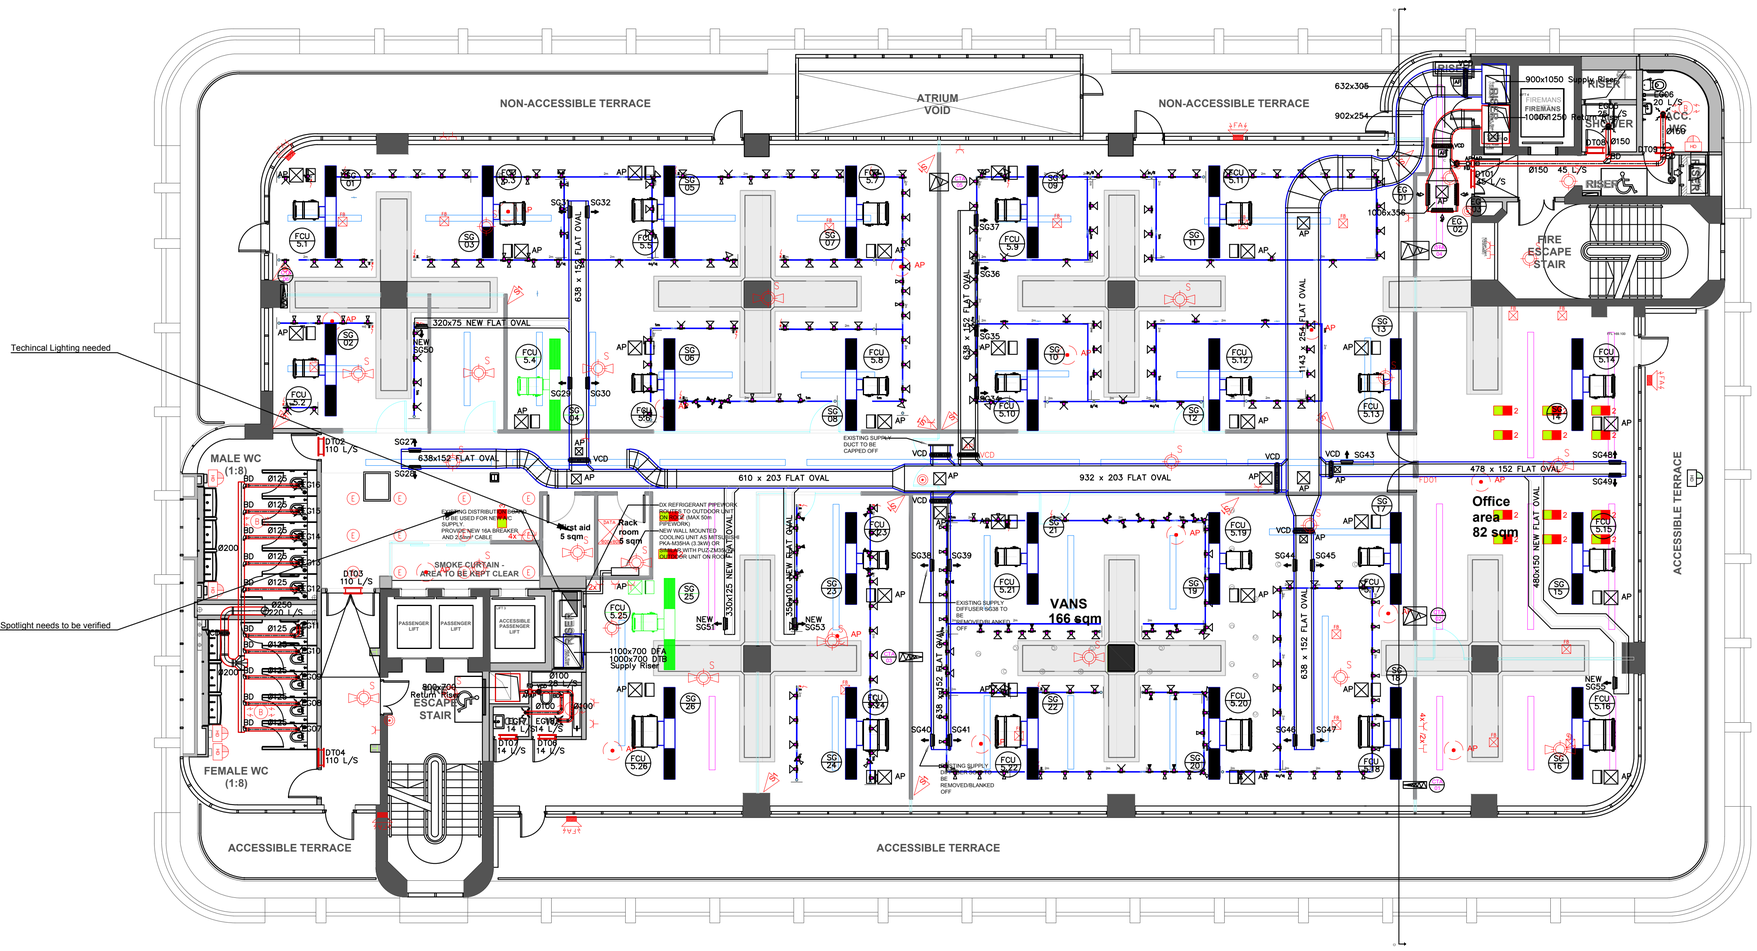

0 1m 2m 5m

1 Proposal Coordination
P200.5 SCALE 1:100

Disclaimer:
All dimensions given in good faith and believed to be correct.
All measurements to be verified for accuracy after the stripout and prior to creating Construction Phase drawings.
Contractors please always verify measurements prior to starting work. Do not scale off this drawing.
If in doubt please consult the Surveyor or the PM in charge.
No responsibility can be taken for any errors found by measuring off these drawings.

CLIENT NAME
VF Corporation

PROJECT NAME
VF Machester Express

DESCRIPTION
Category B internal fit out to provide No 5 showroom spaces for 5 different Brands teams of the VF Corporation Group (Vans, The North Face, Timberland, Napapijri and Altra) a co-working office space with hot desking facilities and a large meeting room with additional amenities for the staff welfare.
To preserve the full visibility of the listed concrete columns, the internal lightweight partitions will be installed by alternating a mix of fully glazed sections with some drywall sections required to provide fixing points for the showrooms shelving units.

SITE ADDRESS
5th Floor, The Express Building, 9 Great Ancoats St, Manchester M4 5AD

PROJECT NUMBER
VFC Manchester 517

REVISIONS

1.	14-12-2022
2.	16-12-2022
3.	19-12-2022
4.	10-01-2023

ARCHITECT

../../../../../../../Desktop/Logo Red Square Transparency.png

OFFICE
8 St James's Square, St. James's, London, SW1Y 4JU

Proposal Coordination

SCALE

DRAFTED BY
VK

CHECKED BY
AGB

DRAWING NUMBER

SECTION 4.1:
MECHANICAL PLANS

VF MANCHESTER EXPRESS

Disclaimer:
All dimensions given in good faith and believed to be correct.
All measurements to be verified for accuracy after the stripout and prior to creating Construction Phase drawings.
Contractors please always verify measurements prior to starting work. Do not scale off this drawing.
If in doubt please consult the Surveyor or the PM in charge.
No responsibility can be taken for any errors found by measuring off these drawings.

CLIENT NAME
VF Corporation

PROJECT NAME
VF Machester Express

DESCRIPTION
Category B internal fit out to provide No 5 showroom spaces for 5 different Brands teams of the VF Corporation Group (Vans, The North Face, Timberland, Napapijri and Altra) a co-working office space with hot desking facilities and a large meeting room with additional amenities for the staff welfare.
To preserve the full visibility of the listed concrete columns, the internal lightweight partitions will be installed by alternating a mix of fully glazed sections with some drywall sections required to provide fixing points for the showrooms shelving units.

SITE ADDRESS
5th Floor, The Express Building, 9 Great Ancoats St, Manchester M4 5AD

PROJECT NUMBER
VFC Manchester 517

REVISIONS

1.	14-12-2022
2.	16-12-2022
3.	19-12-2022
4.	10-01-2023

ARCHITECT

../../../../../../../../Desktop/Logo Red Square Transparency.png


OFFICE
8 St James's Square, St. James's, London, SW1Y 4JU

SCALE

DRAFTED BY
VK

CHECKED BY
AGB

DRAWING NUMBER

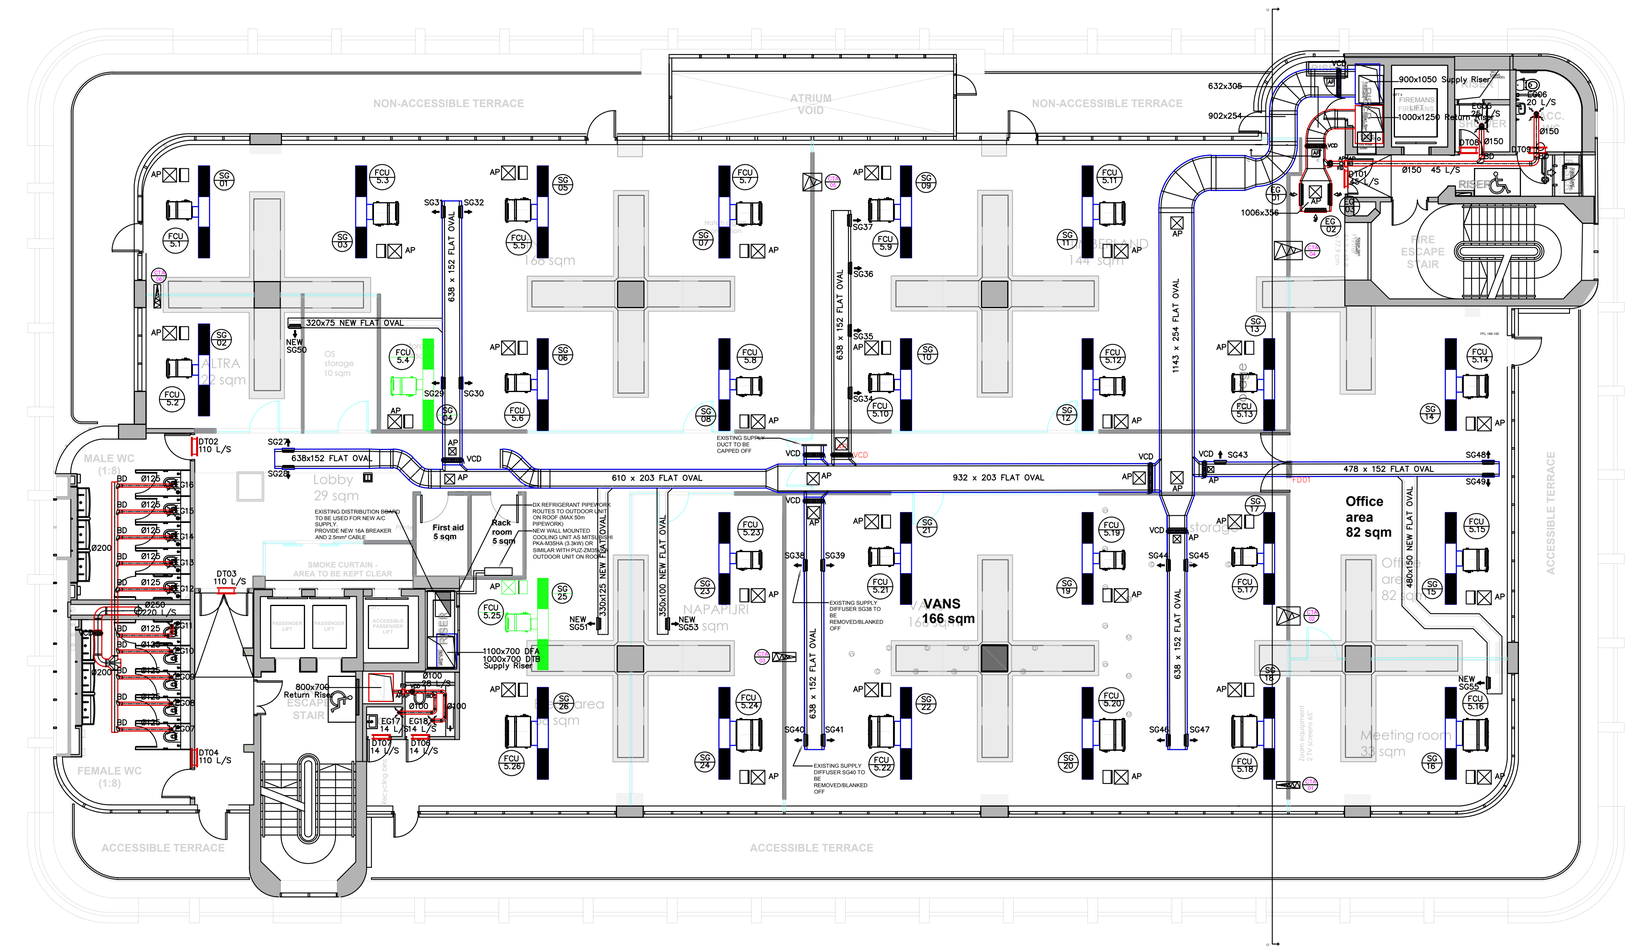

0 1m 2m 5m

1 / M600.0 Proposed Mechanical Services

SCALE 1:100

MECHANICAL SERVICES LEGEND

- DAIKIN FAN COIL UNIT
- FD — FIRE DAMPER
- VCD — VOLUME CONTROL DAMPER
- ATTENUATOR
- CVB — CONSTANT VOLUME BOX
- VVB — VARIABLE VOLUME BOX
- AP — ACCESS PANEL
- RC — AC REMOTE CONTROLLER
- CC — AC CENTRAL CONTROLLER

Disclaimer:
All dimensions given in good faith and believed to be correct.
All measurements to be verified for accuracy after the stripout and prior to creating Construction Phase drawings.
Contractors please always verify measurements prior to starting work. Do not scale off this drawing.
If in doubt please consult the Surveyor or the PM in charge.
No responsibility can be taken for any errors found by measuring off these drawings.

CLIENT NAME
VF Corporation

PROJECT NAME
VF Machester Express

DESCRIPTION
Category B internal fit out to provide No 5 showroom spaces for 5 different Brands teams of the VF Corporation Group (Vans, The North Face, Timberland, Napapijri and Altra) a co-working office space with hot desking facilities and a large meeting room with additional amenities for the staff welfare.
To preserve the full visibility of the listed concrete columns, the internal lightweight partitions will be installed by alternating a mix of fully glazed sections with some drywall sections required to provide fixing points for the showrooms shelving units.

SITE ADDRESS
5th Floor, The Express Building, 9 Great Ancoats St, Manchester M4 5AD

PROJECT NUMBER
VFC Manchester 517

REVISIONS

1.	14-12-2022
2.	16-12-2022
3.	19-12-2022
4.	10-01-2023

ARCHITECT

../../../../../../../Desktop/Logo Red Square Transparency.png

OFFICE
8 St James's Square, St. James's, London, SW1Y 4JU


Proposed Mechanical Layout

SCALE


DRAFTED BY
VK

CHECKED BY
AGB

DRAWING NUMBER
M600.0

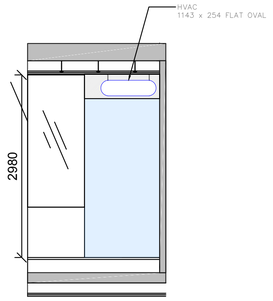

Section CC

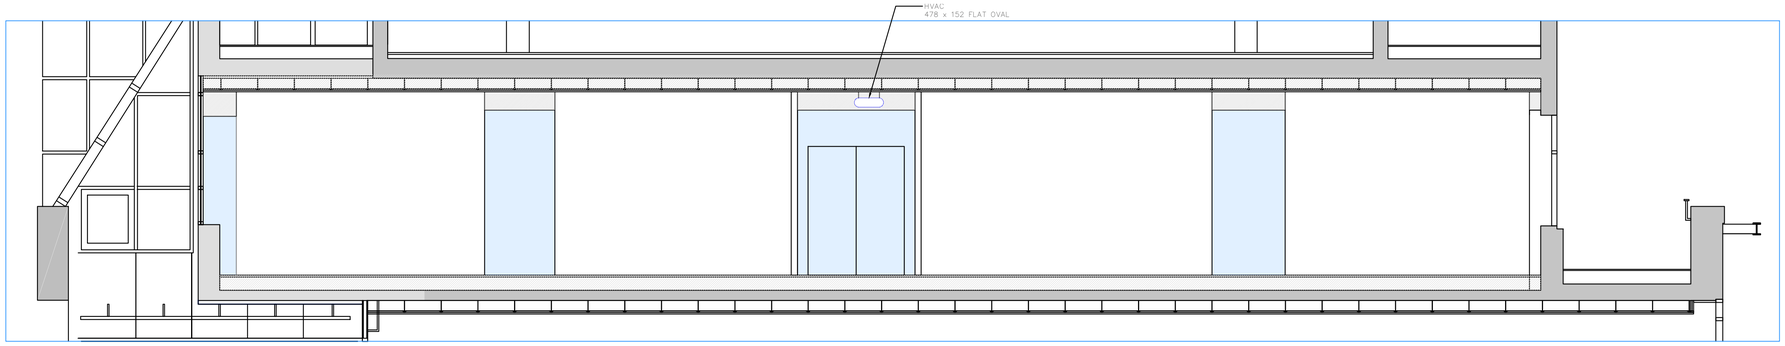

Section DD

0 1.5 5m

1 M600.0 Proposed Mechanical Services
SCALE 1:50

Disclaimer:
All dimensions given in good faith and believed to be correct.
All measurements to be verified for accuracy after the stripout and prior to creating Construction Phase drawings.
Contractors please always verify measurements prior to starting work. Do not scale off this drawing.
If in doubt please consult the Surveyor or the PM in charge.
No responsibility can be taken for any errors found by measuring off these drawings.

CLIENT NAME
VF Corporation

PROJECT NAME
VF Machester Express

DESCRIPTION
Category B internal fit out to provide No 5 showroom spaces for 5 different Brands teams of the VF Corporation Group (Vans, The North Face, Timberland, Napapijri and Altra) a co-working office space with hot desking facilities and a large meeting room with additional amenities for the staff welfare.
To preserve the full visibility of the listed concrete columns, the internal lightweight partitions will be installed by alternating a mix of fully glazed sections with some drywall sections required to provide fixing points for the showrooms shelving units.

SITE ADDRESS
5th Floor, The Express Building, 9 Great Ancoats St, Manchester M4 5AD

PROJECT NUMBER
VFC Manchester 517

REVISIONS

1.	14-12-2022
2.	16-12-2022
3.	19-12-2022
4.	10-01-2023

ARCHITECT

../../../../../../../Desktop/Logo Red Square Transparency.png

OFFICE
8 St James's Square, St. James's, London, SW1Y 4JU

Proposed Mechanical Section

SCALE

DRAFTED BY
VK

CHECKED BY
AGB

DRAWING NUMBER
M600.0

SECTION 5:
ELECTRICAL & LIGHTING PLANS

VF MANCHESTER EXPRESS

Disclaimer:
All dimensions given in good faith and believed to be correct.
All measurements to be verified for accuracy after the stripout and prior to creating Construction Phase drawings.
Contractors please always verify measurements prior to starting work. Do not scale off this drawing.
If in doubt please consult the Surveyor or the PM in charge.
No responsibility can be taken for any errors found by measuring off these drawings.

CLIENT NAME
VF Corporation

PROJECT NAME
VF Machester Express

DESCRIPTION
Category B internal fit out to provide No 5 showroom spaces for 5 different Brands teams of the VF Corporation Group (Vans, The North Face, Timberland, Napapijri and Altra) a co-working office space with hot desking facilities and a large meeting room with additional amenities for the staff welfare.
To preserve the full visibility of the listed concrete columns, the internal lightweight partitions will be installed by alternating a mix of fully glazed sections with some drywall sections required to provide fixing points for the showrooms shelving units.

SITE ADDRESS
5th Floor, The Express Building, 9 Great Ancoats St, Manchester M4 5AD

PROJECT NUMBER
VFC Manchester 517

REVISIONS

1.	14-12-2022
2.	16-12-2022
3.	19-12-2022
4.	10-01-2023

ARCHITECT

../../../../../../../../Desktop/Logo Red Square Transparency.png

OFFICE
8 St James's Square, St. James's, London, SW1Y 4JU

SCALE

DRAFTED BY
VK

CHECKED BY
AGB

DRAWING NUMBER

AP CEILING MOUNTED WI-FI AP-S

GAMMA TTT 3004 RECESSED LED DOWNLIGHT 840 FINISH, 24.4W.

Wall mounted Sonos speakers (power outlet)


S1 SONOS PLAY 1

Existing Light in proposed position

Existing Light in existing position

24 Track Light

Label	Symbol	pcs.	Art.N.	Lighting Tool	color	cutout dimensions (mm)	Pcs.	Pcs. ges.
		40	16ST9000-1W-ST	Stucchi Standard 3 Phasen Stromschiene mit Datenbus, weiß (RAL9010) Stucchi St-401				
		88	16ST9000-2W-ST	Stucchi Standard 3 Phasen Stromschiene mit Datenbus, weiß (RAL9010) Stucchi St-401				
		21	16ST9002-W	Zubehör für Stucchi St 3 Ph Stromschiene mit Datenbus, weiß (RAL9010) Einspeisung, Polarität links, Stucchi St-401				
		62	16ST9003-W	Zubehör für Stucchi St 3 Ph Stromschiene mit Datenbus, weiß (RAL9010) Verbinder gerade, Stucchi St-401				
		31	16ST9004-W	Zubehör für Stucchi St 3 Ph Stromschiene mit Datenbus, weiß (RAL9010) Endstück, Stucchi St-401				
		19	16ST9011-W	Zubehör für Stucchi St 3 Ph Stromschiene mit Datenbus, weiß (RAL9010) Einspeisung, Polarität innen, Stucchi St-401				
		3	16ST9012-W	Zubehör für Stucchi St 3 Ph Stromschiene mit Datenbus, weiß (RAL9010) Einspeisung, Polarität außen, Stucchi St-401				
		4	16ST9015-W	Zubehör für Stucchi St 3 Ph Stromschiene mit Datenbus, weiß (RAL9010) Einspeisung, Polarität innen rechts, Stucchi St-401				
		8	16ST9016W	Zubehör für Stucchi St 3 Ph Stromschiene mit Datenbus, weiß (RAL9010) Einspeisung, Polarität innen links, Stucchi St-401				
		235	16ST9000-KIT13	Zubehör für Stucchi St 3 Ph Stromschiene mit Datenbus Aufhängungskit, Seil 3 m, Stucchi St				
		159	02IMT18066-401	Iqona IMT 02IMT 930PW FL 3202lm-401 DALI			35.1W	5580.9W
		62	02IMT18009-401	Iqona IMT 02IMT 930PW MFL 3241lm-401 DALI			35.1W	2176.2W
		29	02IMT18008-401	Iqona IMT 02IMT 930PW SP 3280lm-401 DALI			35.1W	1017.9W
		28	PDC-02IMT20205-401	Iqona IMT 02IMT 930PW WFL 3241lm-401 DALI			35.1W	982.8W
		278	total count of fixtures				total connected value	9757.8W
							connected value W/m²:	16,8 W/m²

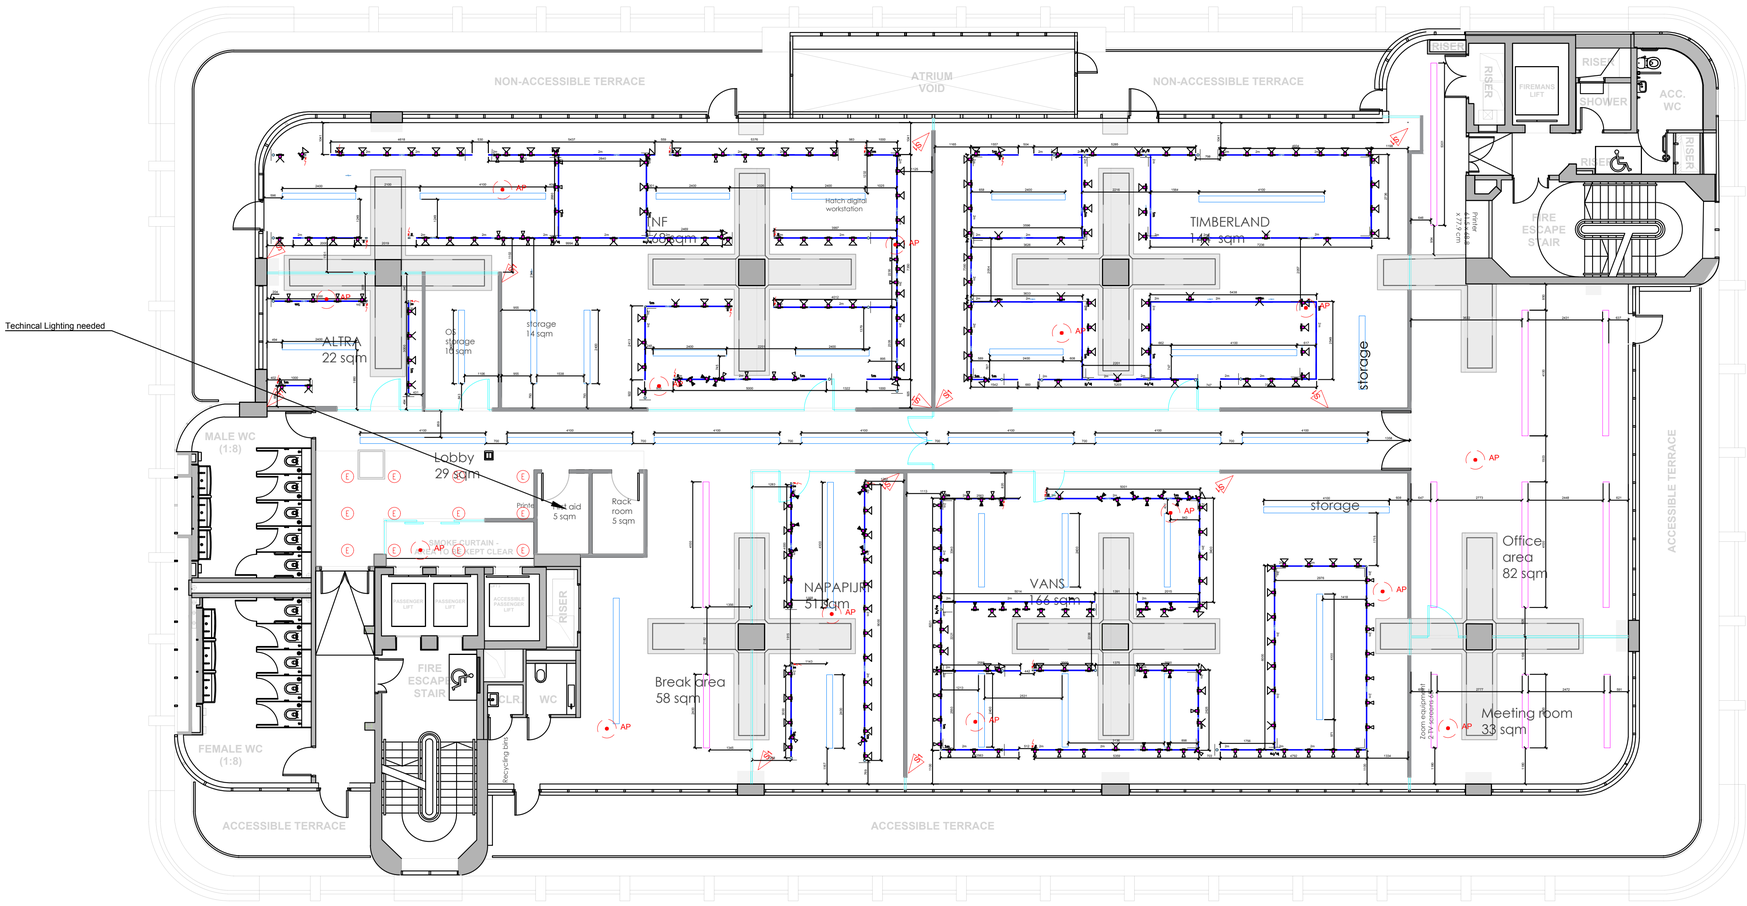

0 1m 2m 5m

1 / E501.3 Proposed Electrical - High Level Layout

SCALE 1:100

Disclaimer:
All dimensions given in good faith and believed to be correct.
All measurements to be verified for accuracy after the stripout and prior to creating Construction Phase drawings.
Contractors please always verify measurements prior to starting work. Do not scale off this drawing.
If in doubt please consult the Surveyor or the PM in charge.
No responsibility can be taken for any errors found by measuring off these drawings.

CLIENT NAME
VF Corporation

PROJECT NAME
VF Machester Express

DESCRIPTION
Category B internal fit out to provide No 5 showroom spaces for 5 different Brands teams of the VF Corporation Group (Vans, The North Face, Timberland, Napapijiri and Altra) a co-working office space with hot desking facilities and a large meeting room with additional amenities for the staff welfare.
To preserve the full visibility of the listed concrete columns, the internal lightweight partitions will be installed by alternating a mix of fully glazed sections with some drywall sections required to provide fixing points for the showrooms shelving units.

SITE ADDRESS
5th Floor, The Express Building, 9 Great Ancoats St, Manchester M4 5AD

PROJECT NUMBER
VFC Manchester 517

REVISIONS

1.	14-12-2022
2.	16-12-2022
3.	19-12-2022
4.	10-01-2023

ARCHITECT

../../../../../../../Desktop/Logo Red Square Transparency.png

OFFICE
8 St James's Square, St. James's, London, SW1Y 4JU


Proposed Electrical - Higher Level Layout

SCALE

DRAFTED BY
VK

CHECKED BY
AGB

DRAWING NUMBER
E501.3

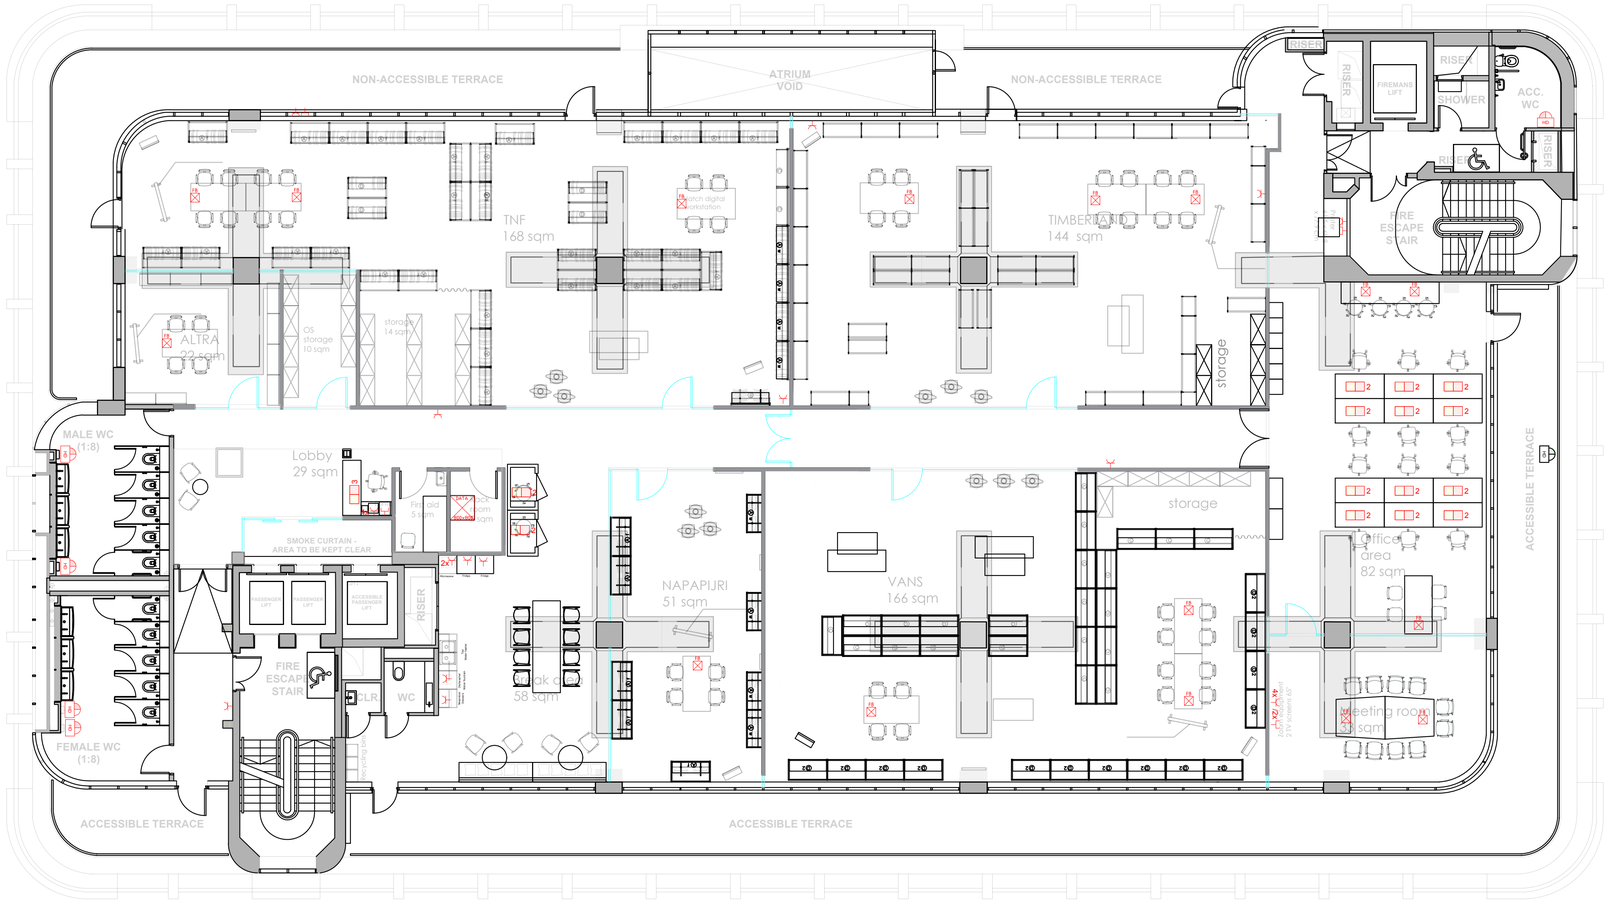

2 E501.3 Proposed Electrical - Low Level Layout

SCALE 1:100

LEGEND:

POWER SUPPLY AND DATA LEGEND

Data Rack

Wall mounted sockets

Power socket

UTP connection

Floorbox

Floorbox with 4x /2x

Floorbox with 8x /4x for scrum area

Desk mounted multi-sockets

2 TYPE 2 — No.3 Power sockets, No.1 UTP connections

3 TYPE 3 — No.4 Power sockets, No.2 UTP connections

Wall mounted multi-sockets

TV — No.1 Power sockets, No.1 UTP connections

4x /2x TV ZOOM — No.4 Power sockets, No.2 UTP connections

HD — DYSON HAND DRYER

Ceiling mounted wi-fi APS (data+power)

AP CEILING MOUNTED WI-FI APS

Disclaimer:
All dimensions given in good faith and believed to be correct.
All measurements to be verified for accuracy after the stripout and prior to creating Construction Phase drawings.
Contractors please always verify measurements prior to starting work. Do not scale off this drawing.
If in doubt please consult the Surveyor or the PM in charge.
No responsibility can be taken for any errors found by measuring off these drawings.

CLIENT NAME
VF Corporation

PROJECT NAME
VF Machester Express

DESCRIPTION
Category B internal fit out to provide No 5 showroom spaces for 5 different Brands teams of the VF Corporation Group (Vans, The North Face, Timberland, Napapijiri and Altra) a co-working office space with hot desking facilities and a large meeting room with additional amenities for the staff welfare.
To preserve the full visibility of the listed concrete columns, the internal lightweight partitions will be installed by alternating a mix of fully glazed sections with some drywall sections required to provide fixing points for the showrooms shelving units.

SITE ADDRESS
5th Floor, The Express Building, 9 Great Ancoats St, Manchester M4 5AD

PROJECT NUMBER
VFC Manchester 517

REVISIONS

1.	14-12-2022
2.	16-12-2022
3.	19-12-2022
4.	10-01-2023

ARCHITECT

../../../../../../../Desktop/Logo Red Square Transparency.png

OFFICE
8 St James's Square, St. James's, London, SW1Y 4JU

Proposed Electrical - Lower Level Layout

SCALE

DRAFTED BY
VK

CHECKED BY
AGB

DRAWING NUMBER
E501.3

SECTION 9:
FIRE DETECTION AND PROTECTION

VF MANCHESTER EXPRESS

Disclaimer:
All dimensions given in good faith and believed to be correct.
All measurements to be verified for accuracy after the stripout and prior to creating Construction Phase drawings.
Contractors please always verify measurements prior to starting work. Do not scale off this drawing.
If in doubt please consult the Surveyor or the PM in charge.
No responsibility can be taken for any errors found by measuring off these drawings.

CLIENT NAME
VF Corporation

PROJECT NAME
VF Machester Express

DESCRIPTION
Category B internal fit out to provide No 5 showroom spaces for 5 different Brands teams of the VF Corporation Group (Vans, The North Face, Timberland, Napapijri and Altra) a co-working office space with hot desking facilities and a large meeting room with additional amenities for the staff welfare.
To preserve the full visibility of the listed concrete columns, the internal lightweight partitions will be installed by alternating a mix of fully glazed sections with some drywall sections required to provide fixing points for the showrooms shelving units.

SITE ADDRESS
5th Floor, The Express Building, 9 Great Ancoats St, Manchester M4 5AD

PROJECT NUMBER
VFC Manchester 517

REVISIONS

1.	14-12-2022
2.	16-12-2022
3.	19-12-2022
4.	10-01-2023

ARCHITECT

../../../../../../../../Desktop/Logo Red Square Transparency.png

OFFICE
8 St James's Square, St. James's, London, SW1Y 4JU

SCALE

DRAFTED BY
VK

CHECKED BY
AGB

DRAWING NUMBER

Intruder alarm to be provided and installed by external contractor.
GC is to provide suitable cable trays for installers

Disclaimer:
All dimensions given in good faith and believed to be correct.
All measurements to be verified for accuracy after the stripout and prior to creating Construction Phase drawings.
Contractors please always verify measurements prior to starting work. Do not scale off this drawing.
If in doubt please consult the Surveyor or the PM in charge.
No responsibility can be taken for any errors found by measuring off these drawings.

CLIENT NAME
VF Corporation

PROJECT NAME
VF Machester Express

DESCRIPTION
Category B internal fit out to provide No 5 showroom spaces for 5 different Brands teams of the VF Corporation Group (Vans, The North Face, Timberland, Napapijri and Altra) a co-working office space with hot desking facilities and a large meeting room with additional amenities for the staff welfare.
To preserve the full visibility of the listed concrete columns, the internal lightweight partitions will be installed by alternating a mix of fully glazed sections with some drywall sections required to provide fixing points for the showrooms shelving units.

SITE ADDRESS
5th Floor, The Express Building, 9 Great Ancoats St, Manchester M4 5AD

PROJECT NUMBER
VFC Manchester 517

REVISIONS

1.	14-12-2022
2.	16-12-2022
3.	19-12-2022
4.	10-01-2023

ARCHITECT

../../../../../../../../Desktop/Logo Red Square Transparency.png

OFFICE
8 St James's Square, St. James's, London, SW1Y 4JU

Proposed CCTV Access Control

SCALE

DRAFTED BY
VK

CHECKED BY
AGB

DRAWING NUMBER
E504.3

CCTV access control to be provided and installed by external contractor.
GC is to provide suitable cable trays for installers

Disclaimer:
All dimensions given in good faith and believed to be correct.
All measurements to be verified for accuracy after the stripout and prior to creating Construction Phase drawings.
Contractors please always verify measurements prior to starting work. Do not scale off this drawing.
If in doubt please consult the Surveyor or the PM in charge.
No responsibility can be taken for any errors found by measuring off these drawings.

CLIENT NAME
VF Corporation

PROJECT NAME
VF Machester Express

DESCRIPTION
Category B internal fit out to provide No 5 showroom spaces for 5 different Brands teams of the VF Corporation Group (Vans, The North Face, Timberland, Napapijri and Altra) a co-working office space with hot desking facilities and a large meeting room with additional amenities for the staff welfare.
To preserve the full visibility of the listed concrete columns, the internal lightweight partitions will be installed by alternating a mix of fully glazed sections with some drywall sections required to provide fixing points for the showrooms shelving units.

SITE ADDRESS
5th Floor, The Express Building, 9 Great Ancoats St, Manchester M4 5AD

PROJECT NUMBER
VFC Manchester 517

REVISIONS

1.	14-12-2022
2.	16-12-2022
3.	19-12-2022
4.	10-01-2023

ARCHITECT

../../../../../../../../Desktop/Logo Red Square Transparency.png

OFFICE
8 St James's Square, St. James's, London, SW1Y 4JU


Proposed CCTV Access Control

SCALE

DRAFTED BY
VK

CHECKED BY
AGB

DRAWING NUMBER
E504.4

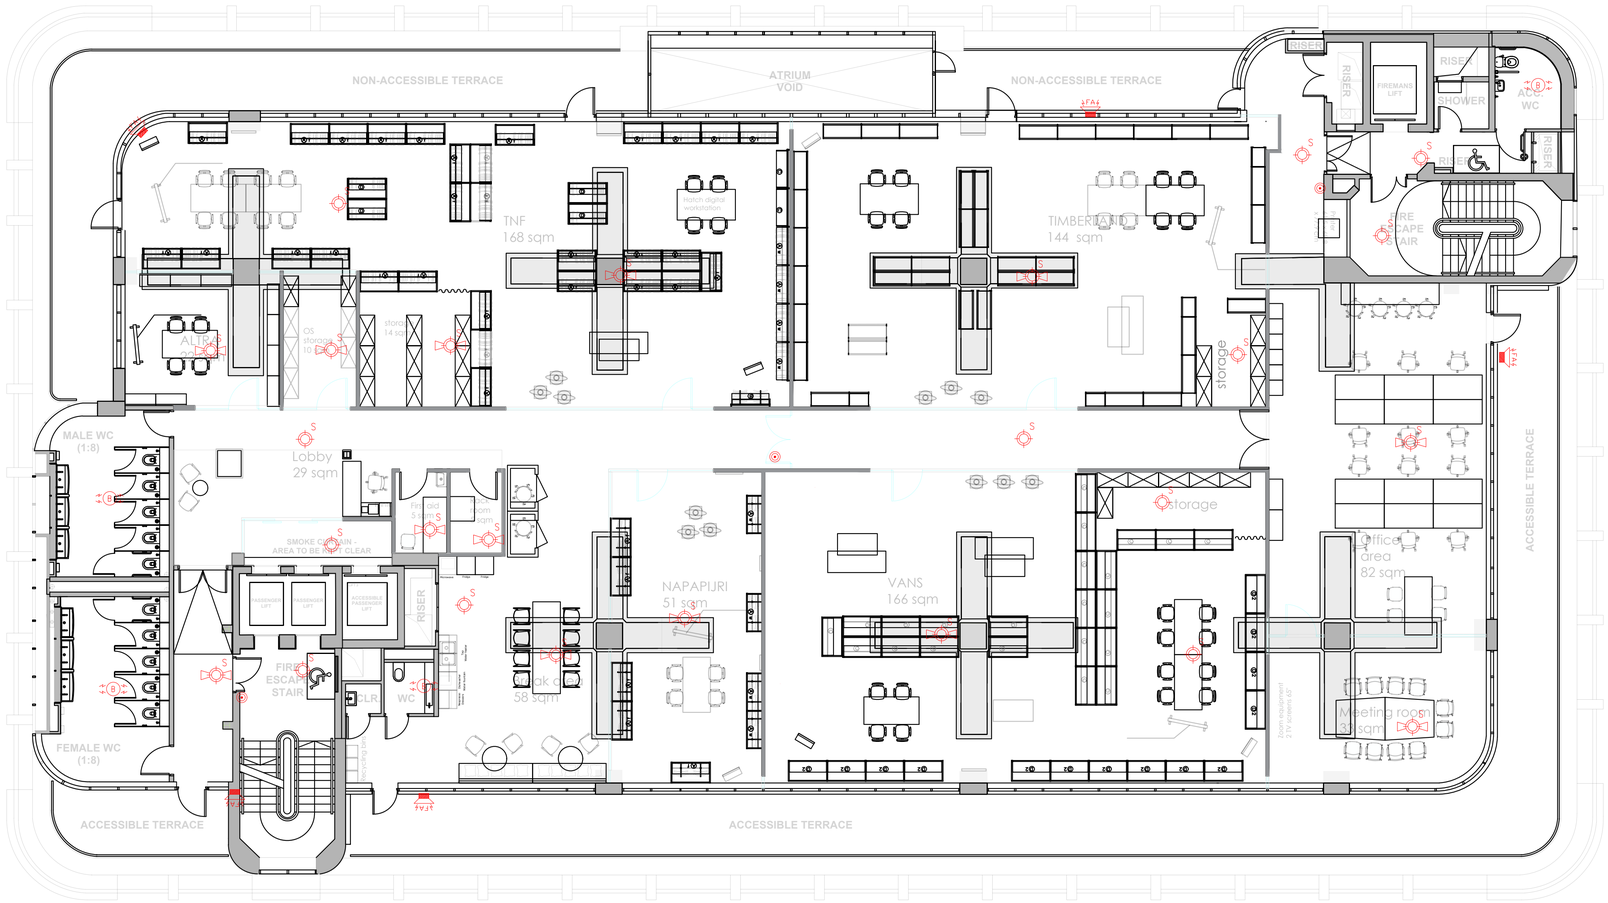

0 1m 2m 5m

1 Fire Alarm
FPS 800.0 SCALE 1:100

Intruder alarm to be provided and installed by external contractor.
GC is to provide suitable cable trays for installers

FIRE ALARM KEY

- FAP — Fire Alarm Panel
- RAP — Fire Alarm Repeater Panel
- S — Smoke Detector
- H — Heat Detector
- M — Multi Sensor Detector
- Manual Call Point
- S — Sounder Base
- S — Sounder/Beacon Base
- Sounder
- Sounder/Beacon
- B — Beacon
- Interface
- 24v — Power Supply
- Fixed Magnet

Disclaimer:
All dimensions given in good faith and believed to be correct.
All measurements to be verified for accuracy after the stripout and prior to creating Construction Phase drawings.
Contractors please always verify measurements prior to starting work. Do not scale off this drawing.
If in doubt please consult the Surveyor or the PM in charge.
No responsibility can be taken for any errors found by measuring off these drawings.

CLIENT NAME
VF Corporation

PROJECT NAME
VF Machester Express

DESCRIPTION
Category B internal fit out to provide No 5 showroom spaces for 5 different Brands teams of the VF Corporation Group (Vans, The North Face, Timberland, Napapijri and Altra) a co-working office space with hot desking facilities and a large meeting room with additional amenities for the staff welfare.
To preserve the full visibility of the listed concrete columns, the internal lightweight partitions will be installed by alternating a mix of fully glazed sections with some drywall sections required to provide fixing points for the showrooms shelving units.

SITE ADDRESS
5th Floor, The Express Building, 9 Great Ancoats St, Manchester M4 5AD

PROJECT NUMBER
VFC Manchester 517

REVISIONS

1.	14-12-2022
2.	16-12-2022
3.	19-12-2022
4.	10-01-2023

ARCHITECT
../../../../../../../Desktop/Logo Red Square Transparency.png

OFFICE
8 St James's Square, St. James's, London, SW1Y 4JU

Proposed Electrical - Lower Level Layout

SCALE


DRAFTED BY
VK

CHECKED BY
AGB

DRAWING NUMBER
FPS800.0

30 Mins FR Door
30 Mins FR Wall
30 Mins FR Glazing

EW30 Self-closing Double Glazed Glass Door

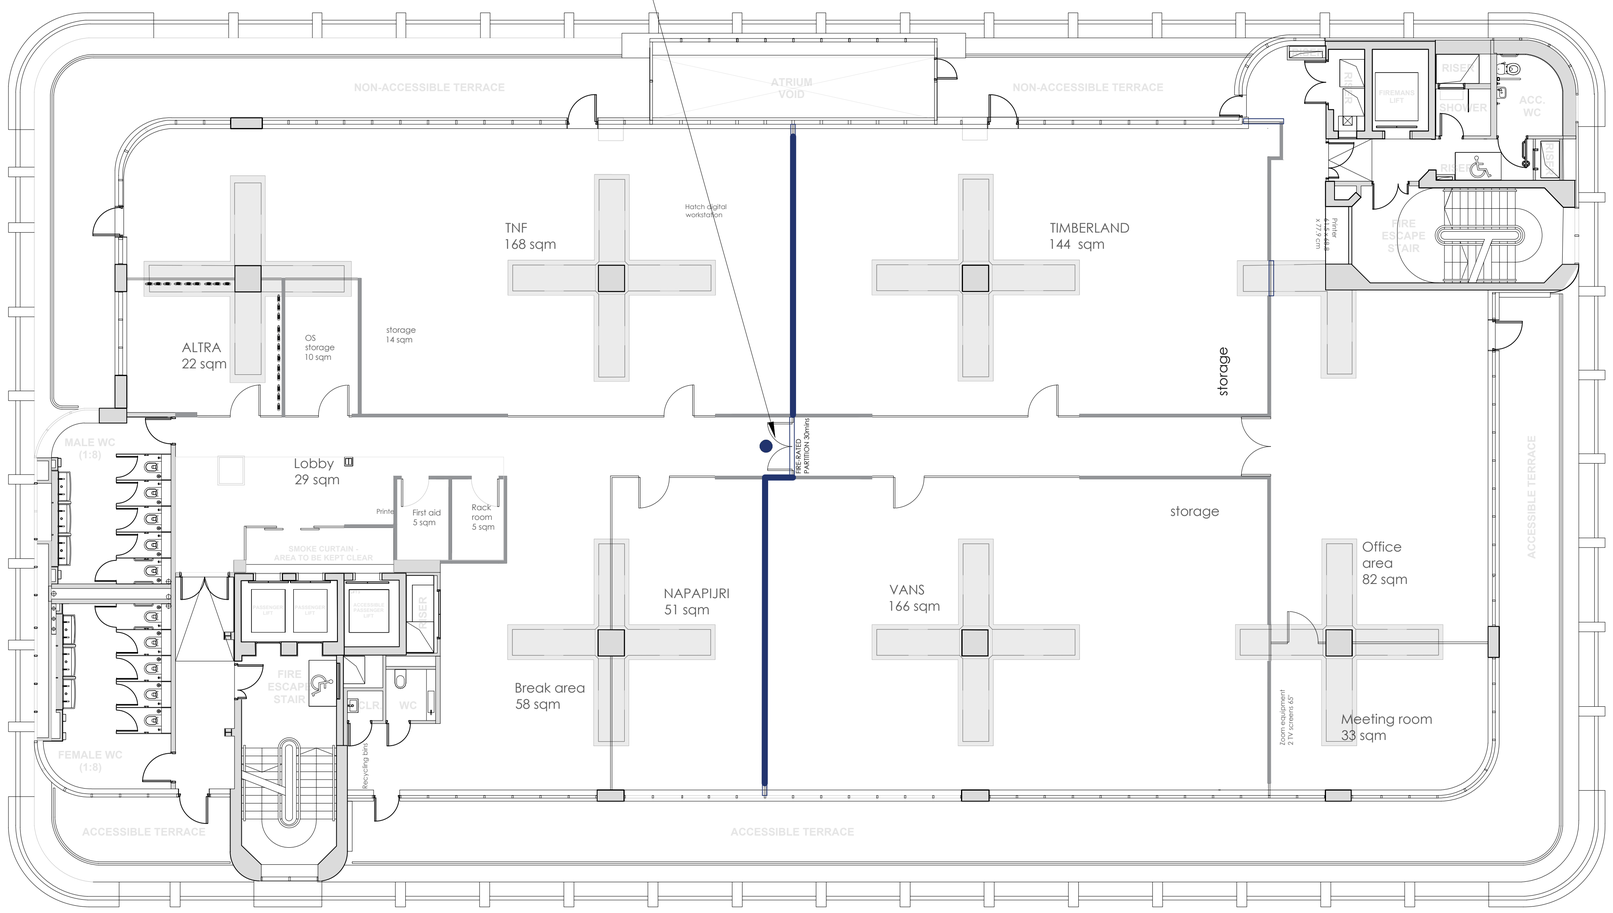

0 1m 2m 5m

1 FPS800.4 Proposed Fire Rated Wall & Door
SCALE 1:100

0 200mm 400mm 600mm 1000mm

2 FPS800.4 Fire Rated Wall Detail
SCALE 1:20

3 FPS800.4 Fire Rated Wall Detail
SCALE 1:20

Disclaimer:
All dimensions given in good faith and believed to be correct.
All measurements to be verified for accuracy after the stripout and prior to creating Construction Phase drawings.
Contractors please always verify measurements prior to starting work. Do not scale off this drawing.
If in doubt please consult the Surveyor or the PM in charge.
No responsibility can be taken for any errors found by measuring off these drawings.

CLIENT NAME
VF Corporation

PROJECT NAME
VF Machester Express

DESCRIPTION
Category B internal fit out to provide No 5 showroom spaces for 5 different Brands teams of the VF Corporation Group (Vans, The North Face, Timberland, Napapijiri and Altra) a co-working office space with hot desking facilities and a large meeting room with additional amenities for the staff welfare.
To preserve the full visibility of the listed concrete columns, the internal lightweight partitions will be installed by alternating a mix of fully glazed sections with some drywall sections required to provide fixing points for the showrooms shelving units.

SITE ADDRESS
5th Floor, The Express Building, 9 Great Ancoats St, Manchester M4 5AD

PROJECT NUMBER
VFC Manchester 517

REVISIONS

1.	14-12-2022
2.	16-12-2022
3.	19-12-2022
4.	10-01-2023

ARCHITECT
../../../../../../../Desktop/Logo Red Square Transparency.png

OFFICE
8 St James's Square, St. James's, London, SW1Y 4JU

Fire Rated Walls & Door

SCALE
1:50 & 1:100 @A1

DRAFTED BY
VK

CHECKED BY
AGB

DRAWING NUMBER
FPS800.4

SECTION 10:
CONSTRUCTION PLANS

VF MANCHESTER EXPRESS

Disclaimer:
All dimensions given in good faith and believed to be correct.
All measurements to be verified for accuracy after the stripout and prior to creating Construction Phase drawings.
Contractors please always verify measurements prior to starting work. Do not scale off this drawing.
If in doubt please consult the Surveyor or the PM in charge.
No responsibility can be taken for any errors found by measuring off these drawings.

CLIENT NAME
VF Corporation

PROJECT NAME
VF Machester Express

DESCRIPTION
Category B internal fit out to provide No 5 showroom spaces for 5 different Brands teams of the VF Corporation Group (Vans, The North Face, Timberland, Napapijri and Altra) a co-working office space with hot desking facilities and a large meeting room with additional amenities for the staff welfare.
To preserve the full visibility of the listed concrete columns, the internal lightweight partitions will be installed by alternating a mix of fully glazed sections with some drywall sections required to provide fixing points for the showrooms shelving units.

SITE ADDRESS
5th Floor, The Express Building, 9 Great Ancoats St, Manchester M4 5AD

PROJECT NUMBER
VFC Manchester 517

REVISIONS

1.	14-12-2022
2.	16-12-2022
3.	19-12-2022
4.	10-01-2023

ARCHITECT

../../../../../../../Desktop/Logo Red Square Transparency.png

OFFICE
8 St James's Square, St. James's, London, SW1Y 4JU

SCALE


DRAFTED BY
VK

CHECKED BY
AGB

DRAWING NUMBER

CONSTRUCTION LEGEND:

- EXISTING WALL
- CONSTRUCTION WALL
- CONSTRUCTION CEILING
- DEMOLITION
- DEMOLITION CEILING

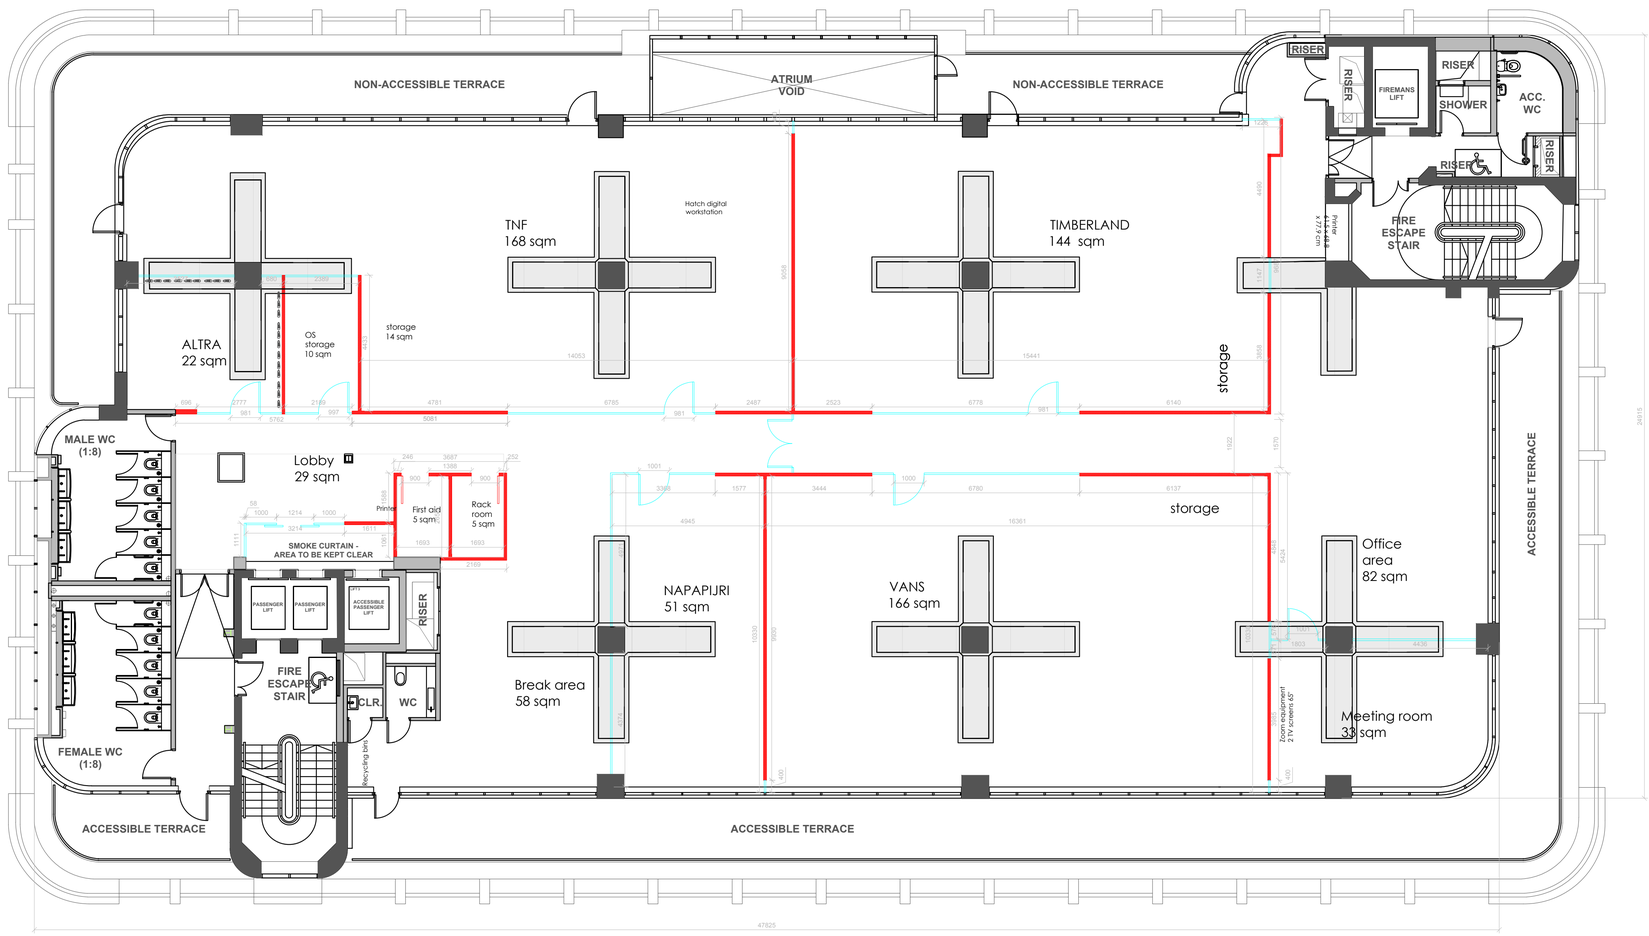


0 1m 2m 5m

1 / c401.0 Proposed Dry wall Plan


SCALE 1:100

No new ceilings/ existing ceilings to be retained

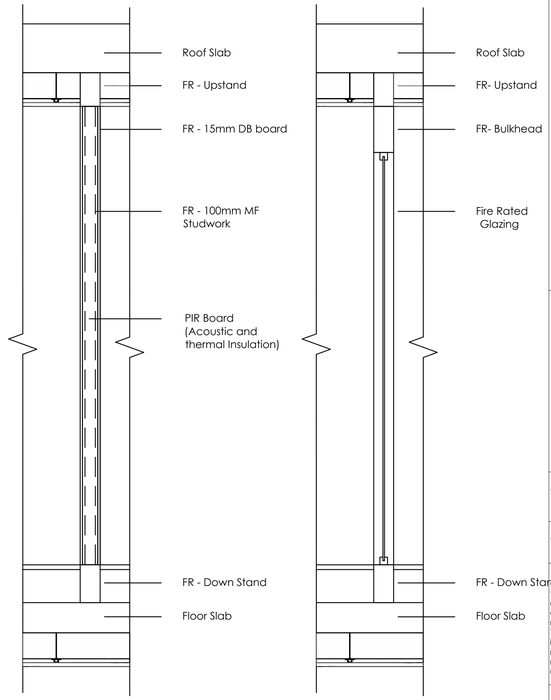

Fire Rated Wall and Glazing Detail

SCALE 1:20

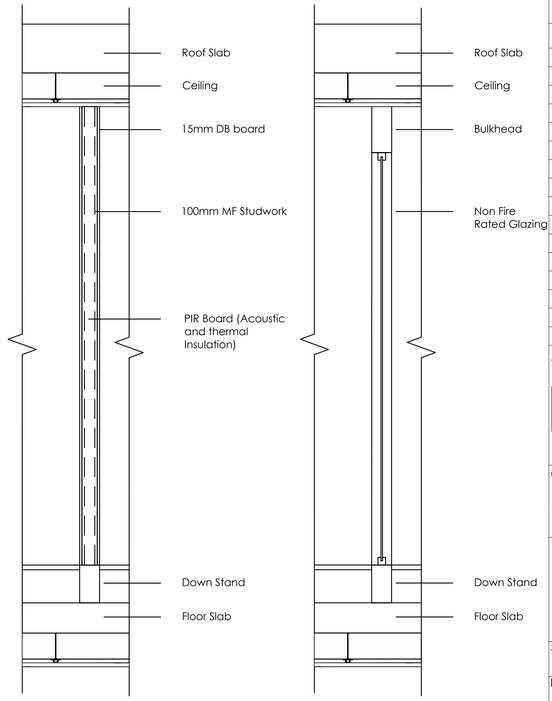

0 200mm 400mm 600mm 1000mm

Non Fire Rated Wall and Glazing Detail

SCALE 1:20

Disclaimer:
All dimensions given in good faith and believed to be correct.
All measurements to be verified for accuracy after the stripout and prior to creating Construction Phase drawings.
Contractors please always verify measurements prior to starting work. Do not scale off this drawing.
If in doubt please consult the Surveyor or the PM in charge.
No responsibility can be taken for any errors found by measuring off these drawings.

CLIENT NAME
VF Corporation

PROJECT NAME
VF Machester Express

DESCRIPTION
Category B internal fit out to provide No 5 showroom spaces for 5 different Brands teams of the VF Corporation Group (Vans, The North Face, Timberland, Napapijri and Altra) a co-working office space with hot desking facilities and a large meeting room with additional amenities for the staff welfare.
To preserve the full visibility of the listed concrete columns, the internal lightweight partitions will be installed by alternating a mix of fully glazed sections with some drywall sections required to provide fixing points for the showrooms shelving units.

SITE ADDRESS
5th Floor, The Express Building, 9 Great Ancoats St, Manchester M4 5AD

PROJECT NUMBER
VFC Manchester 517

REVISIONS

1.	14-12-2022
2.	16-12-2022
3.	19-12-2022
4.	10-01-2023

ARCHITECT
../../../../../../../Desktop/Logo Red Square Transparency.png

OFFICE
8 St James's Square, St. James's, London, SW1Y 4JU


General Arrangement - Floor Layout

SCALE

DRAFTED BY
VK

CHECKED BY
AGB

DRAWING NUMBER
C401.0

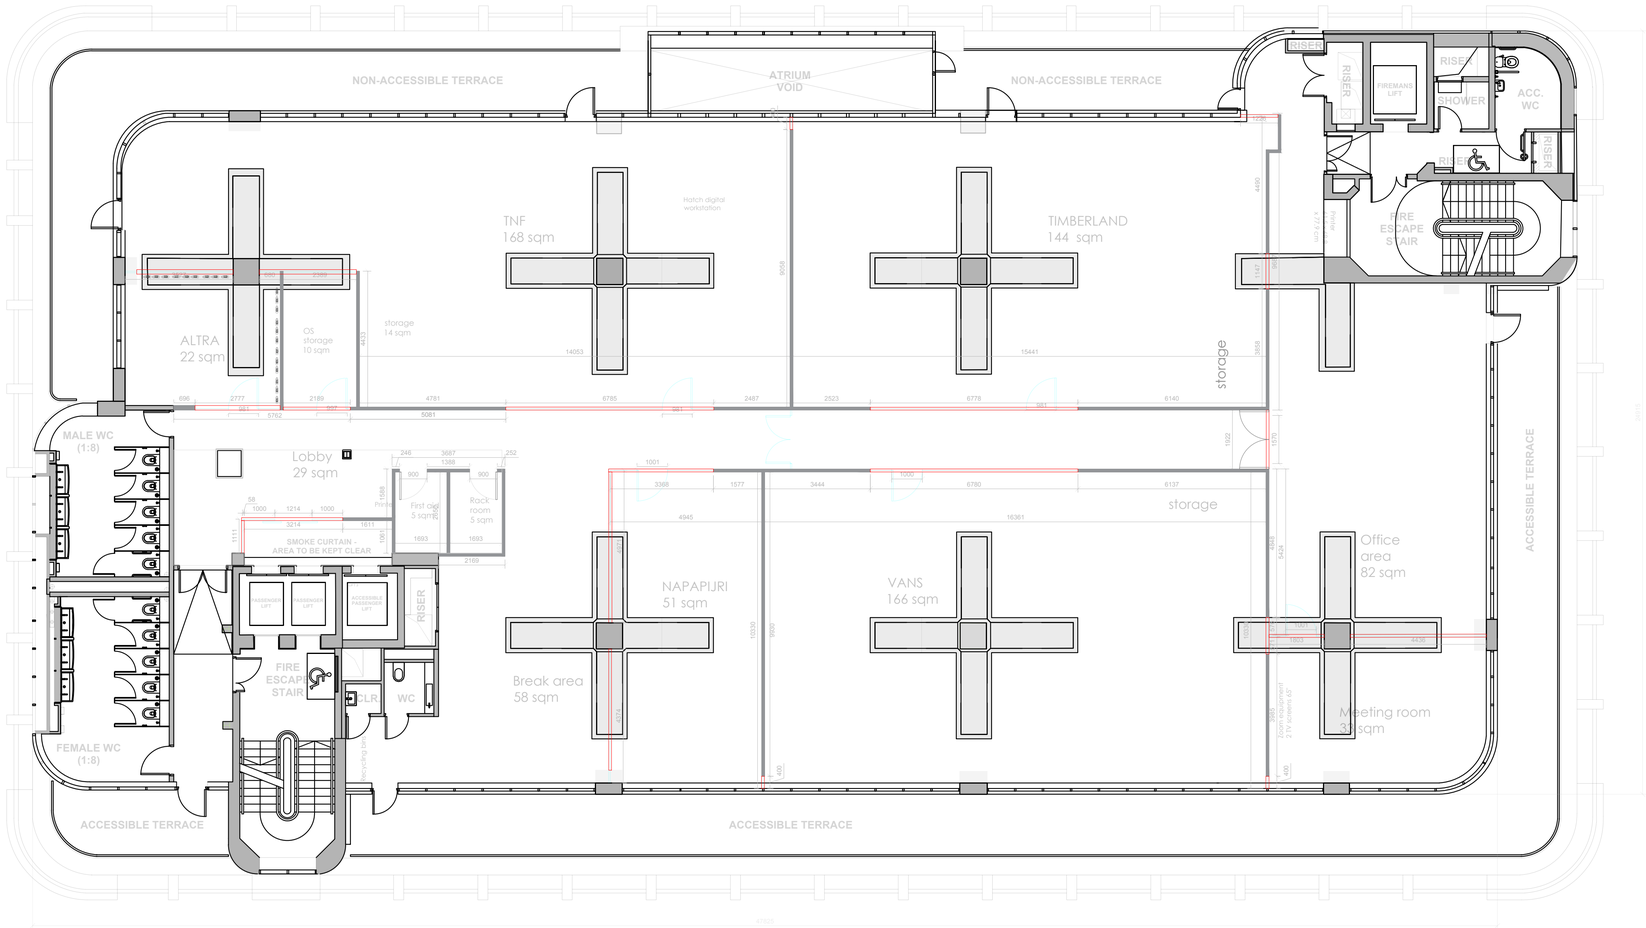

0 1m 2m 5m

1 c403.0 Ceiling Plan - Bulkhead

SCALE 1:100

No new ceilings/ existing ceilings to be retained

CONSTRUCTION LEGEND:

BULKHEAD CONSTRUCTION

Disclaimer:
All dimensions given in good faith and believed to be correct.
All measurements to be verified for accuracy after the stripout and prior to creating Construction Phase drawings.
Contractors please always verify measurements prior to starting work. Do not scale off this drawing.
If in doubt please consult the Surveyor or the PM in charge.
No responsibility can be taken for any errors found by measuring off these drawings.

CLIENT NAME
VF Corporation

PROJECT NAME
VF Machester Express

DESCRIPTION
Category B internal fit out to provide No 5 showroom spaces for 5 different Brands teams of the VF Corporation Group (Vans, The North Face, Timberland, Napapijri and Altra) a co-working office space with hot desking facilities and a large meeting room with additional amenities for the staff welfare.
To preserve the full visibility of the listed concrete columns, the internal lightweight partitions will be installed by alternating a mix of fully glazed sections with some drywall sections required to provide fixing points for the showrooms shelving units.

SITE ADDRESS
5th Floor, The Express Building, 9 Great Ancoats St, Manchester M4 5AD

PROJECT NUMBER
VFC Manchester 517

REVISIONS

1.	14-12-2022
2.	16-12-2022
3.	19-12-2022
4.	10-01-2023

ARCHITECT

../../../../../../../Desktop/Logo Red Square Transparency.png

OFFICE
8 St James's Square, St. James's, London, SW1Y 4JU


General Arrangement - Floor Layout

SCALE

DRAFTED BY
VK

CHECKED BY
AGB

DRAWING NUMBER
C403.0

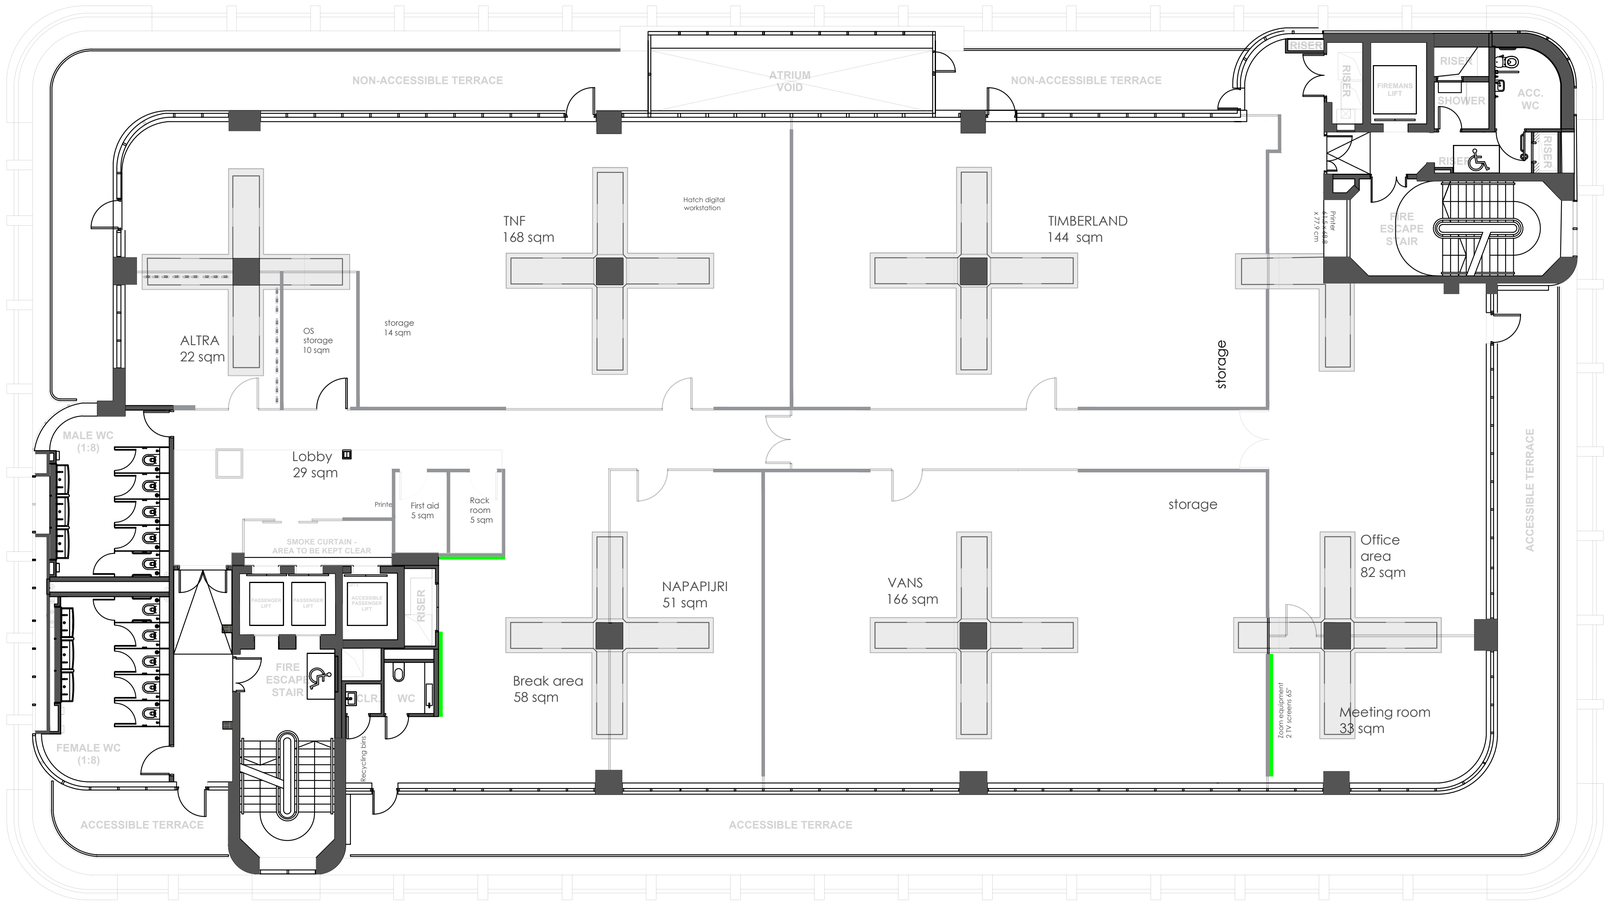

1 / C401.3 Proposed Reinforced wall Plan

SCALE 1:100

Reinforced wall

CONSTRUCTION LEGEND:

EXISTING WALL

NEW PASTERBOARD WALL

Disclaimer:
All dimensions given in good faith and believed to be correct.
All measurements to be verified for accuracy after the stripout and prior to creating Construction Phase drawings.
Contractors please always verify measurements prior to starting work. Do not scale off this drawing.
If in doubt please consult the Surveyor or the PM in charge.
No responsibility can be taken for any errors found by measuring off these drawings.

CLIENT NAME
VF Corporation

PROJECT NAME
VF Machester Express

DESCRIPTION
Category B internal fit out to provide No 5 showroom spaces for 5 different Brands teams of the VF Corporation Group (Vans, The North Face, Timberland, Napapijri and Altra) a co-working office space with hot desking facilities and a large meeting room with additional amenities for the staff welfare.
To preserve the full visibility of the listed concrete columns, the internal lightweight partitions will be installed by alternating a mix of fully glazed sections with some drywall sections required to provide fixing points for the showrooms shelving units.

SITE ADDRESS
5th Floor, The Express Building, 9 Great Ancoats St, Manchester M4 5AD

PROJECT NUMBER
VFC Manchester 517

REVISIONS

1.	14-12-2022
2.	16-12-2022
3.	19-12-2022
4.	10-01-2023

ARCHITECT

../../../../../../../Desktop/Logo Red Square Transparency.png

OFFICE
8 St James's Square, St. James's, London, SW1Y 4JU


Reinforced Wall

SCALE

DRAFTED BY
VK

CHECKED BY
AGB

DRAWING NUMBER
C401.3

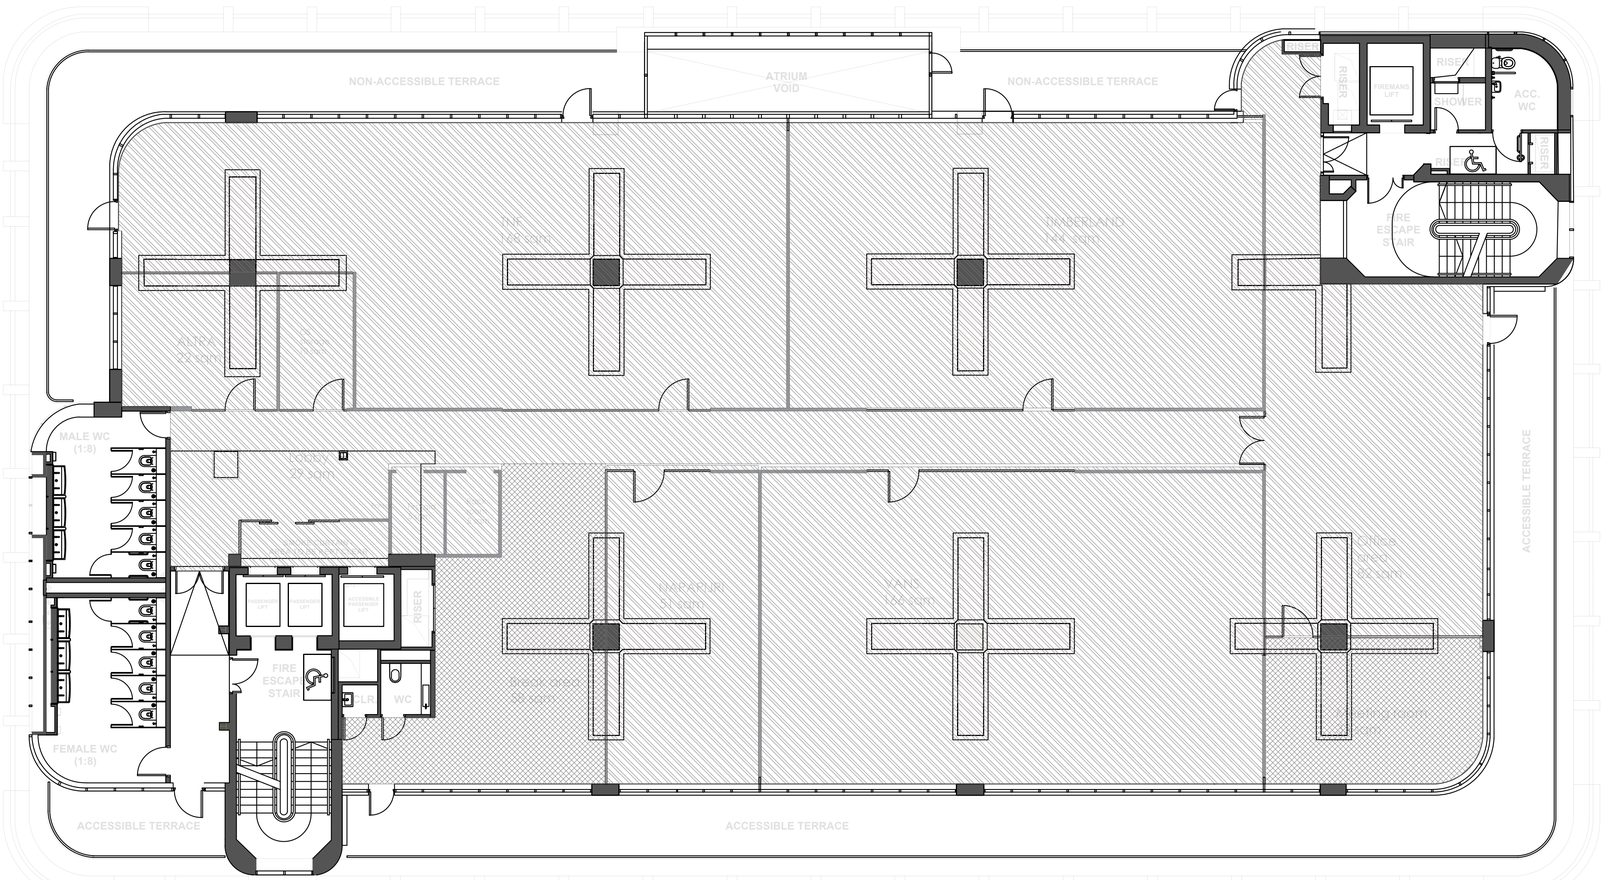

FLOORING LEGEND

Forbo Allura Flex
wood 60293
120x20 cm
91 sqm

Forbo Allura Flex
concrete 62523
50x50 cm
758 sqm

0 1m 2m 5m

1 / C404.0 Proposed Floor finishes
SCALE 1:100

Disclaimer:
All dimensions given in good faith and believed to be correct.
All measurements to be verified for accuracy after the stripout and prior to creating Construction Phase drawings.
Contractors please always verify measurements prior to starting work. Do not scale off this drawing.
If in doubt please consult the Surveyor or the PM in charge.
No responsibility can be taken for any errors found by measuring off these drawings.

CLIENT NAME
VF Corporation

PROJECT NAME
VF Machester Express

DESCRIPTION
Category B internal fit out to provide No 5 showroom spaces for 5 different Brands teams of the VF Corporation Group (Vans, The North Face, Timberland, Napapijri and Altra) a co-working office space with hot desking facilities and a large meeting room with additional amenities for the staff welfare.
To preserve the full visibility of the listed concrete columns, the internal lightweight partitions will be installed by alternating a mix of fully glazed sections with some drywall sections required to provide fixing points for the showrooms shelving units.

SITE ADDRESS
5th Floor, The Express Building, 9 Great Ancoats St, Manchester M4 5AD

PROJECT NUMBER
VFC Manchester 517

REVISIONS

1.	14-12-2022
2.	16-12-2022
3.	19-12-2022
4.	10-01-2023

ARCHITECT

../../../../../../../Desktop/Logo Red Square Transparency.png

OFFICE
8 St James's Square, St. James's, London, SW1Y 4JU


Floor Finish

SCALE


DRAFTED BY
VK

CHECKED BY
AGB


DRAWING NUMBER
C401.3

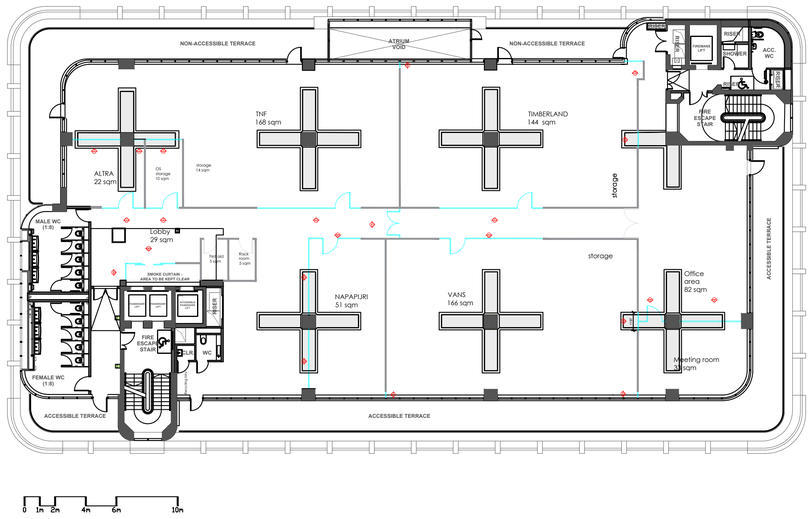


1 Glazing Plan
C411.0
SCALE 1:200

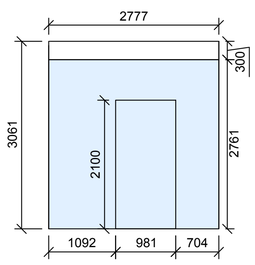


1 UP&J

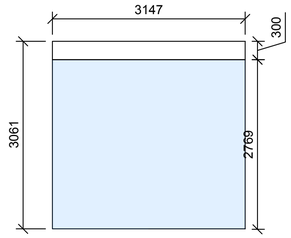


2 UP&J

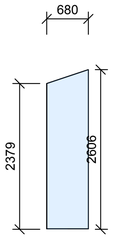


3 UP&J

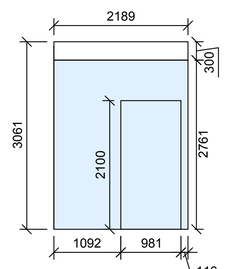


4 UP&J

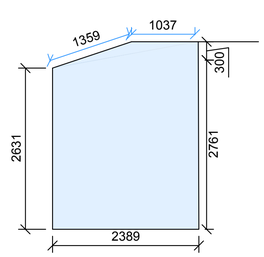


5 UP&J

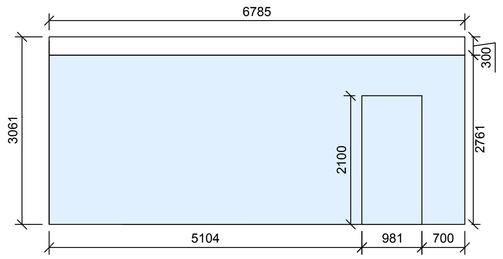


6 UP&J

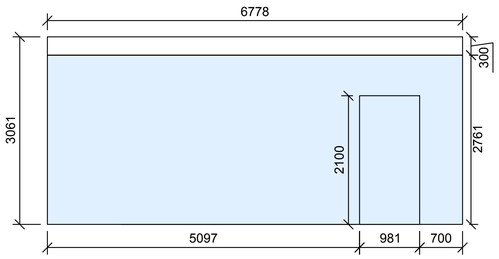


7 UP&J

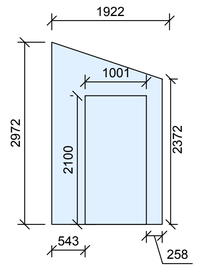


8 UP&J

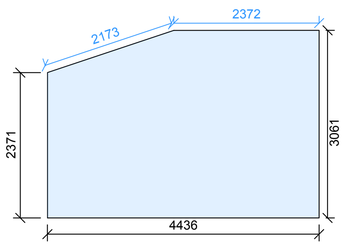


9 UP&J

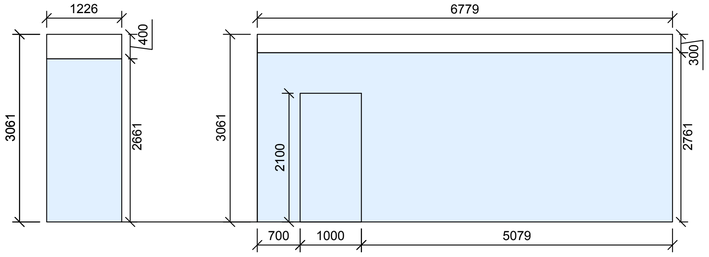


10 UP&J 11 UP&J

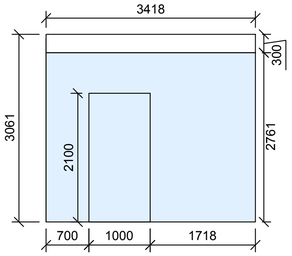


12 UP&J

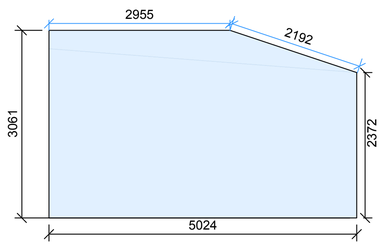


13 UP&J

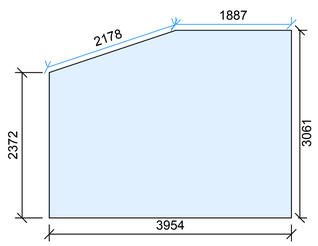


14 UP&J

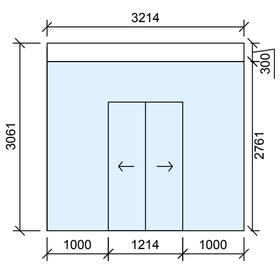


15 UP&J

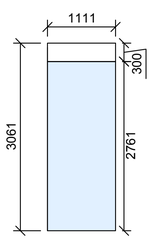


16 UP&J

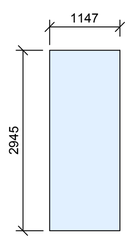

17 UP&J

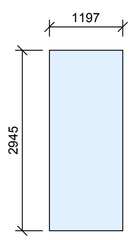


18 UP&J

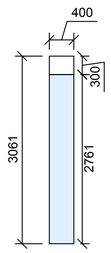


19 UP&J

2 Non-Fire Rated Glazing Elevation
C411.0
SCALE 1:50

0 1m 2m

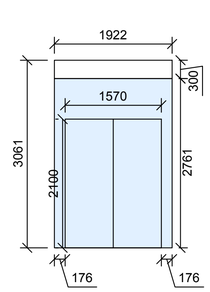

1 UP&J

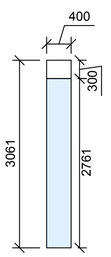

2 UP&J

3 Fire Rated Glazing Elevation
C411.0
SCALE 1:50

0 1m 2m

Disclaimer:
All dimensions given in good faith and believed to be correct.
All measurements to be verified for accuracy after the stripout and prior to creating Construction Phase drawings.
Contractors please always verify measurements prior to starting work. Do not scale off this drawing.
If in doubt please consult the Surveyor or the PM in charge.
No responsibility can be taken for any errors found by measuring off these drawings.

CLIENT NAME
VF Corporation

PROJECT NAME
VF Machester Express

DESCRIPTION
Category B internal fit out to provide No 5 showroom spaces for 5 different Brands teams of the VF Corporation Group (Vans, The North Face, Timberland, Napapijiri and Altra) a co-working office space with hot desking facilities and a large meeting room with additional amenities for the staff welfare.
To preserve the full visibility of the listed concrete columns, the internal lightweight partitions will be installed by alternating a mix of fully glazed sections with some drywall sections required to provide fixing points for the showrooms shelving units.

SITE ADDRESS
5th Floor, The Express Building, 9 Great Ancoats St, Manchester M4 5AD

PROJECT NUMBER
VFC Manchester 517

REVISIONS

1.	14-12-2022
2.	16-12-2022
3.	19-12-2022
4.	10-01-2023

ARCHITECT
../../../../../../../Desktop/Logo Red Square Transparency.png

OFFICE
8 St James's Square, St. James's, London, SW1Y 4JU


Glazing Plan and Section

SCALE

DRAFTED BY
VK


CHECKED BY
AGB

DRAWING NUMBER
C411.0

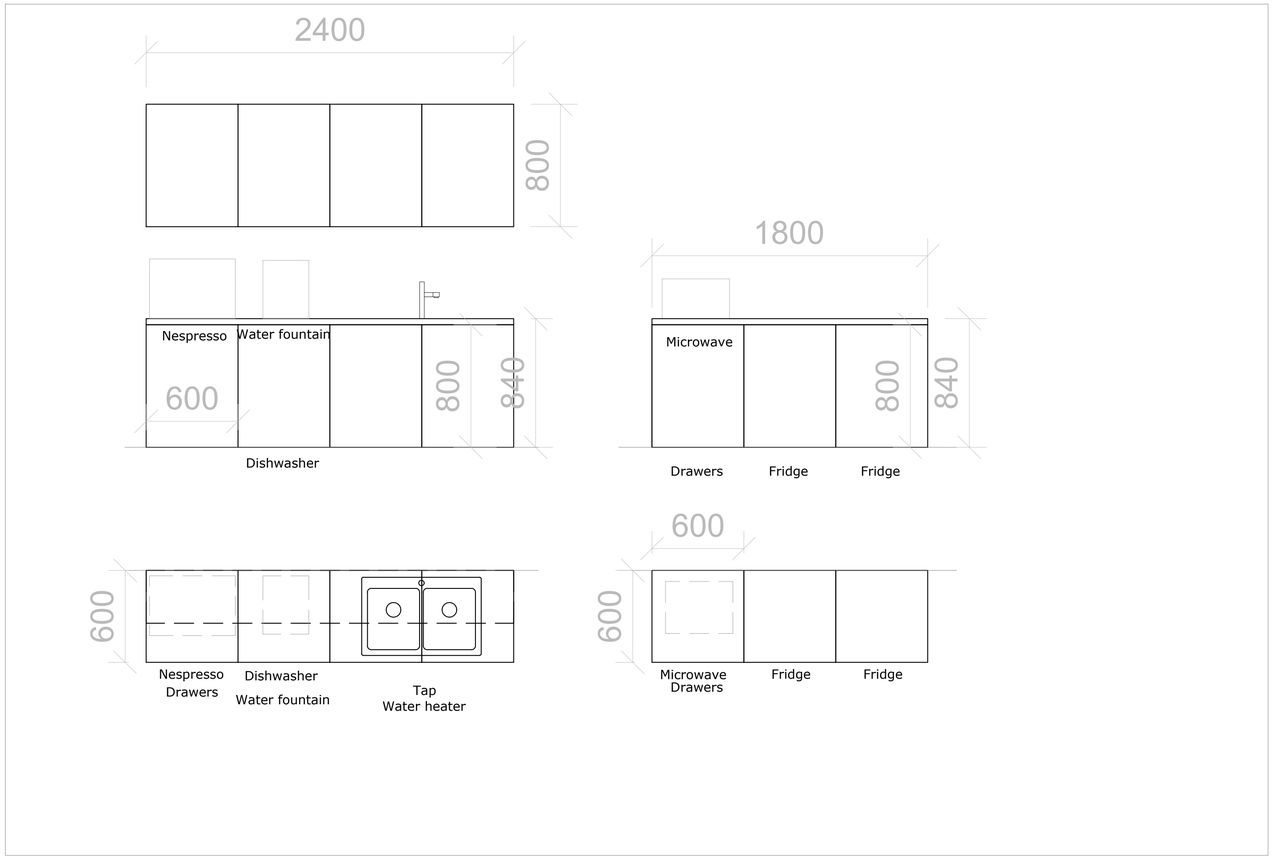

0 200mm 400mm 600mm 1000mm

1 C413.0 Kitchenette Elevation
SCALE 1:20

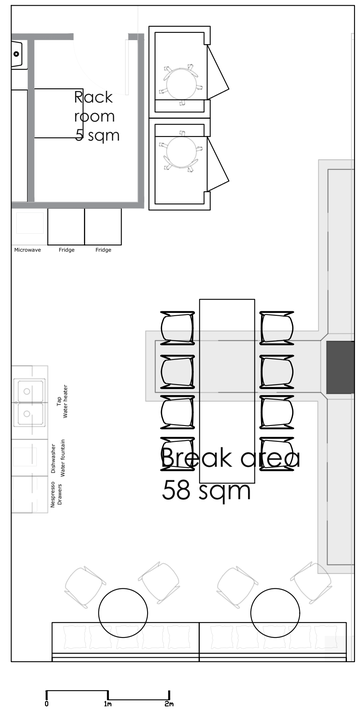

2 C413.0 Kitchenette Layout
SCALE 1:50

Disclaimer:
All dimensions given in good faith and believed to be correct.
All measurements to be verified for accuracy after the stripout and prior to creating Construction Phase drawings.
Contractors please always verify measurements prior to starting work. Do not scale off this drawing.
If in doubt please consult the Surveyor or the PM in charge.
No responsibility can be taken for any errors found by measuring off these drawings.

CLIENT NAME
VF Corporation

PROJECT NAME
VF Machester Express

DESCRIPTION
Category B internal fit out to provide No 5 showroom spaces for 5 different Brands teams of the VF Corporation Group (Vans, The North Face, Timberland, Napapijri and Altra) a co-working office space with hot desking facilities and a large meeting room with additional amenities for the staff welfare.
To preserve the full visibility of the listed concrete columns, the internal lightweight partitions will be installed by alternating a mix of fully glazed sections with some drywall sections required to provide fixing points for the showrooms shelving units.

SITE ADDRESS
5th Floor, The Express Building, 9 Great Ancoats St, Manchester M4 5AD

PROJECT NUMBER
VFC Manchester 517

REVISIONS

1.	14-12-2022
2.	16-12-2022
3.	19-12-2022
4.	10-01-2023

ARCHITECT
../../../../../../../Desktop/Logo Red Square Transparency.png

OFFICE
8 St James's Square, St. James's, London, SW1Y 4JU

Kitchenette Layout/Elevation

SCALE

DRAFTED BY
VK

CHECKED BY
AGB

DRAWING NUMBER
C401.3

SECTION 12:
FITTINGS,FIXTURES & GRAPHICS

VF MANCHESTER EXPRESS

Disclaimer:
All dimensions given in good faith and believed to be correct.
All measurements to be verified for accuracy after the stripout and prior to creating Construction Phase drawings.
Contractors please always verify measurements prior to starting work. Do not scale off this drawing.
If in doubt please consult the Surveyor or the PM in charge.
No responsibility can be taken for any errors found by measuring off these drawings.

CLIENT NAME
VF Corporation

PROJECT NAME
VF Machester Express

DESCRIPTION
Category B internal fit out to provide No 5 showroom spaces for 5 different Brands teams of the VF Corporation Group (Vans, The North Face, Timberland, Napapijri and Altra) a co-working office space with hot desking facilities and a large meeting room with additional amenities for the staff welfare.
To preserve the full visibility of the listed concrete columns, the internal lightweight partitions will be installed by alternating a mix of fully glazed sections with some drywall sections required to provide fixing points for the showrooms shelving units.

SITE ADDRESS
5th Floor, The Express Building, 9 Great Ancoats St, Manchester M4 5AD

PROJECT NUMBER
VFC Manchester 517

REVISIONS

1.	14-12-2022
2.	16-12-2022
3.	19-12-2022
4.	10-01-2023

ARCHITECT

../../../../../../../Desktop/Logo Red Square Transparency.png

OFFICE
8 St James's Square, St. James's, London, SW1Y 4JU

SCALE


DRAFTED BY
VK

CHECKED BY
AGB

DRAWING NUMBER


NAPA SHOW ROOM

A (w) – Setup Wall mounted H247

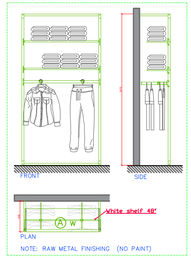


NOTE: RAW METAL FINISHING (NO PAINT)

A (f) – Setup Free–standing H247

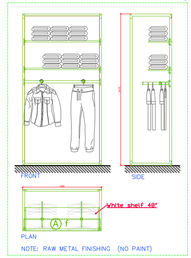


NOTE: RAW METAL FINISHING (NO PAINT)

B (w) – Setup Wall mounted H247

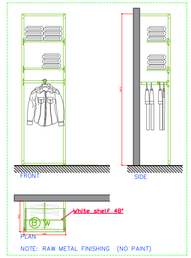


NOTE: RAW METAL FINISHING (NO PAINT)

B (f) – Setup Free–standing H247

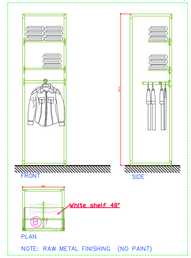


NOTE: RAW METAL FINISHING (NO PAINT)

C (w) – Setup Wall mounted H247

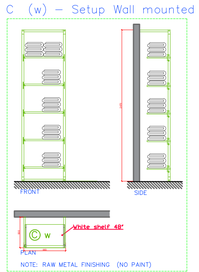

NOTE: RAW METAL FINISHING (NO PAINT)


B (f) – Setup Free–standing H247

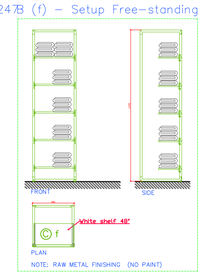

NOTE: RAW METAL FINISHING (NO PAINT)


VANS SHOW ROOM

A – wall mounted H247
FOOTWEAR MODULE – SHELVES

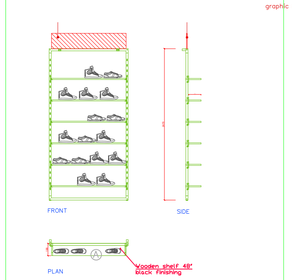


CAPACITY: 24 FTW SKU

B – wall mounted H247
FOOTWEAR MODULE – PEG PANELS

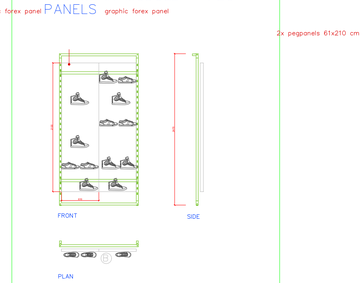


CAPACITY: 24 FTW SKU

C– freestanding H190
APPAREL MODULE on wheels

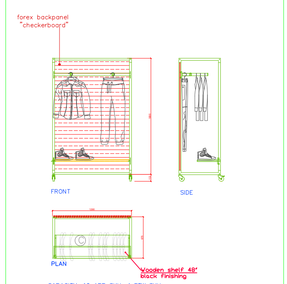

CAPACITY: 10 APP SKU, 4 FTW SKU

D1/D2 – freestanding H247/H215
APPAREL/FTW MODULE freestanding

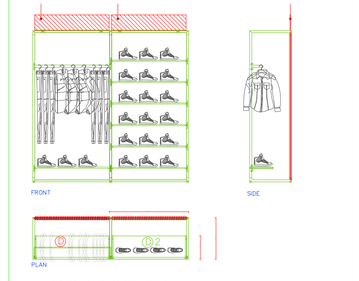

CAPACITY D: 10 APP SKU, 4 FTW SKU
CAPACITY D2: 24 FTW SKU

CAPACITY SKU recap


23 x FTW modules = max. 552 FTW SKU
22 x APP modules = max. 220 APP SKU + 88 FTW SKU
TOTAL CAPACITY FTW = MAX. 640 SKU
TOTAL CAPACITY APP = MAX 220 SKU

CAPACITY linear meters recap


Manchester: 68 linear meters
Axtell House: 40 linear meters

ALU TONDOQUADRO UNITS SETUP FOR TNF


A (w) – Setup Wall mounted H210–247

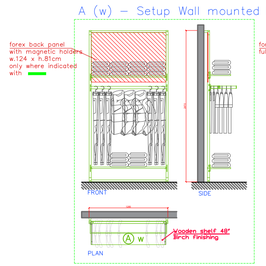


A (f) – Setup Free–standing H247

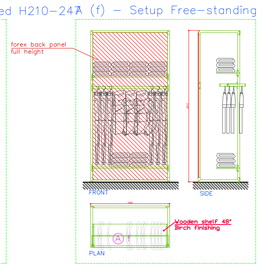


B – Setup Wall mounted H247

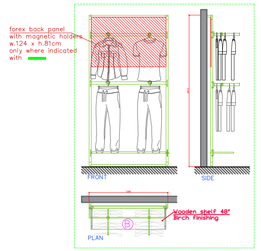


C – Setup Wall mounted H247

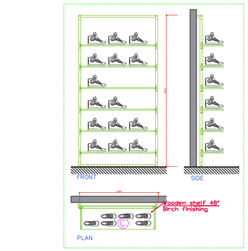

D – Setup Free–standing H155

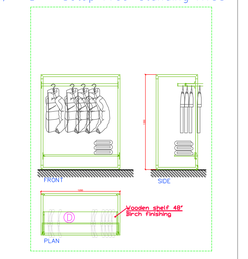

ALTRA ELEVATIONS

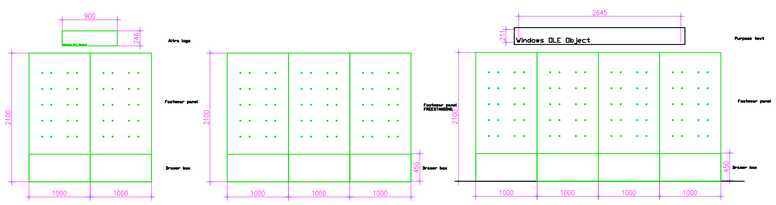

1000

1 Furniture Detail
F600.2 SCALE 1:50

0 1m 2m

Disclaimer:
All dimensions given in good faith and believed to be correct.
All measurements to be verified for accuracy after the stripout and prior to creating Construction Phase drawings.
Contractors please always verify measurements prior to starting work. Do not scale off this drawing.
If in doubt please consult the Surveyor or the PM in charge.
No responsibility can be taken for any errors found by measuring off these drawings.

CLIENT NAME
VF Corporation

PROJECT NAME
VF Machester Express

DESCRIPTION
Category B internal fit out to provide No 5 showroom spaces for 5 different Brands teams of the VF Corporation Group (Vans, The North Face, Timberland, Napapijri and Altra) a co-working office space with hot desking facilities and a large meeting room with additional amenities for the staff welfare.
To preserve the full visibility of the listed concrete columns, the internal lightweight partitions will be installed by alternating a mix of fully glazed sections with some drywall sections required to provide fixing points for the showrooms shelving units.

SITE ADDRESS
5th Floor, The Express Building, 9 Great Ancoats St, Manchester M4 5AD

PROJECT NUMBER
VFC Manchester 517

REVISIONS

1.	14-12-2022
2.	16-12-2022
3.	19-12-2022
4.	10-01-2023

ARCHITECT

../../../../../../../Desktop/Logo Red Square Transparency.png

OFFICE
8 St James's Square, St. James's, London, SW1Y 4JU

Furniture Detail

SCALE

DRAFTED BY
VK

CHECKED BY
AGB

DRAWING NUMBER
F600.2