

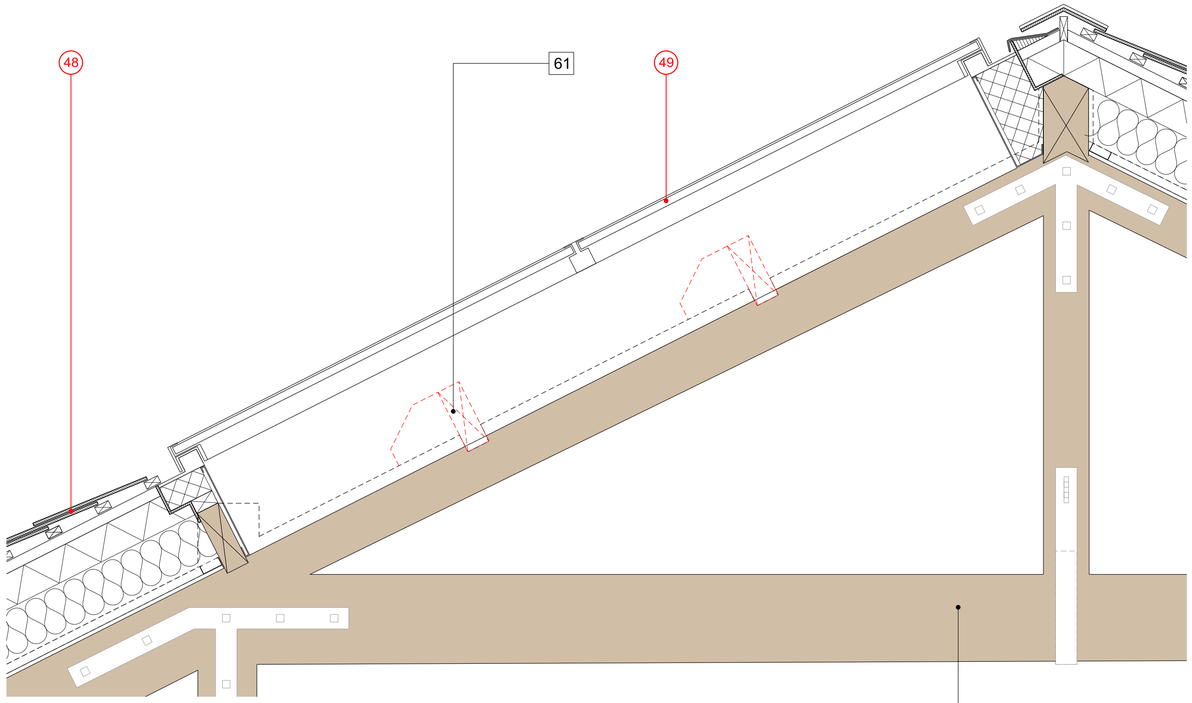


01 Warehouse Rooflights: Detail Section - PROPOSED
1:10

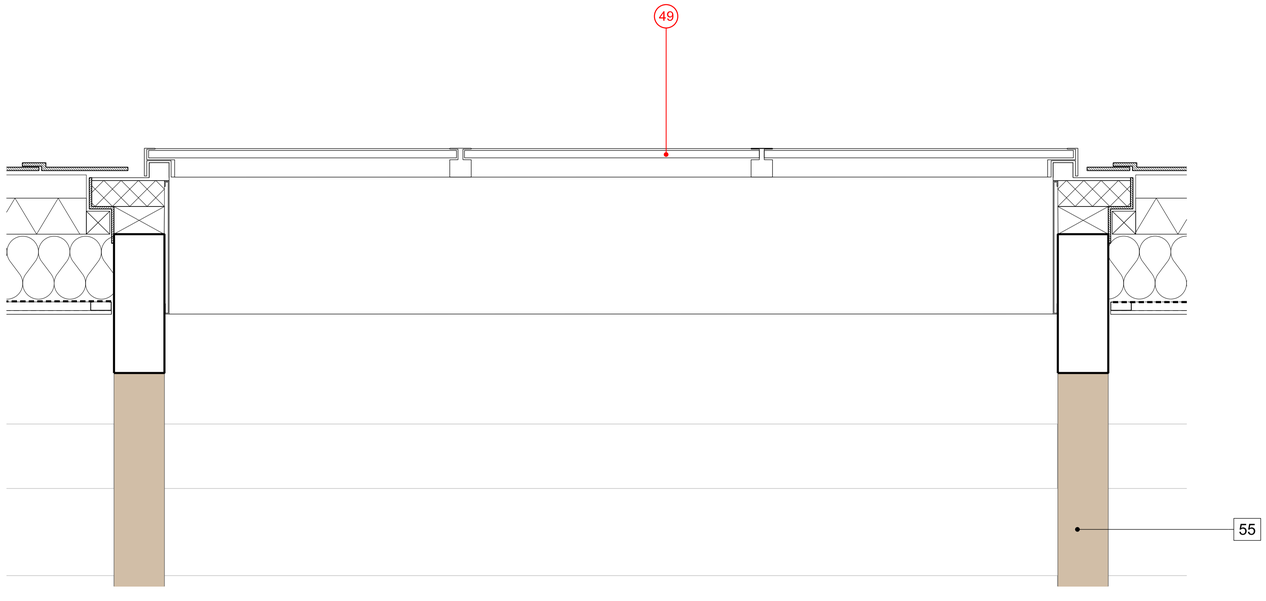

01 Warehouse Rooflights: Detail Section - PROPOSED
1:10

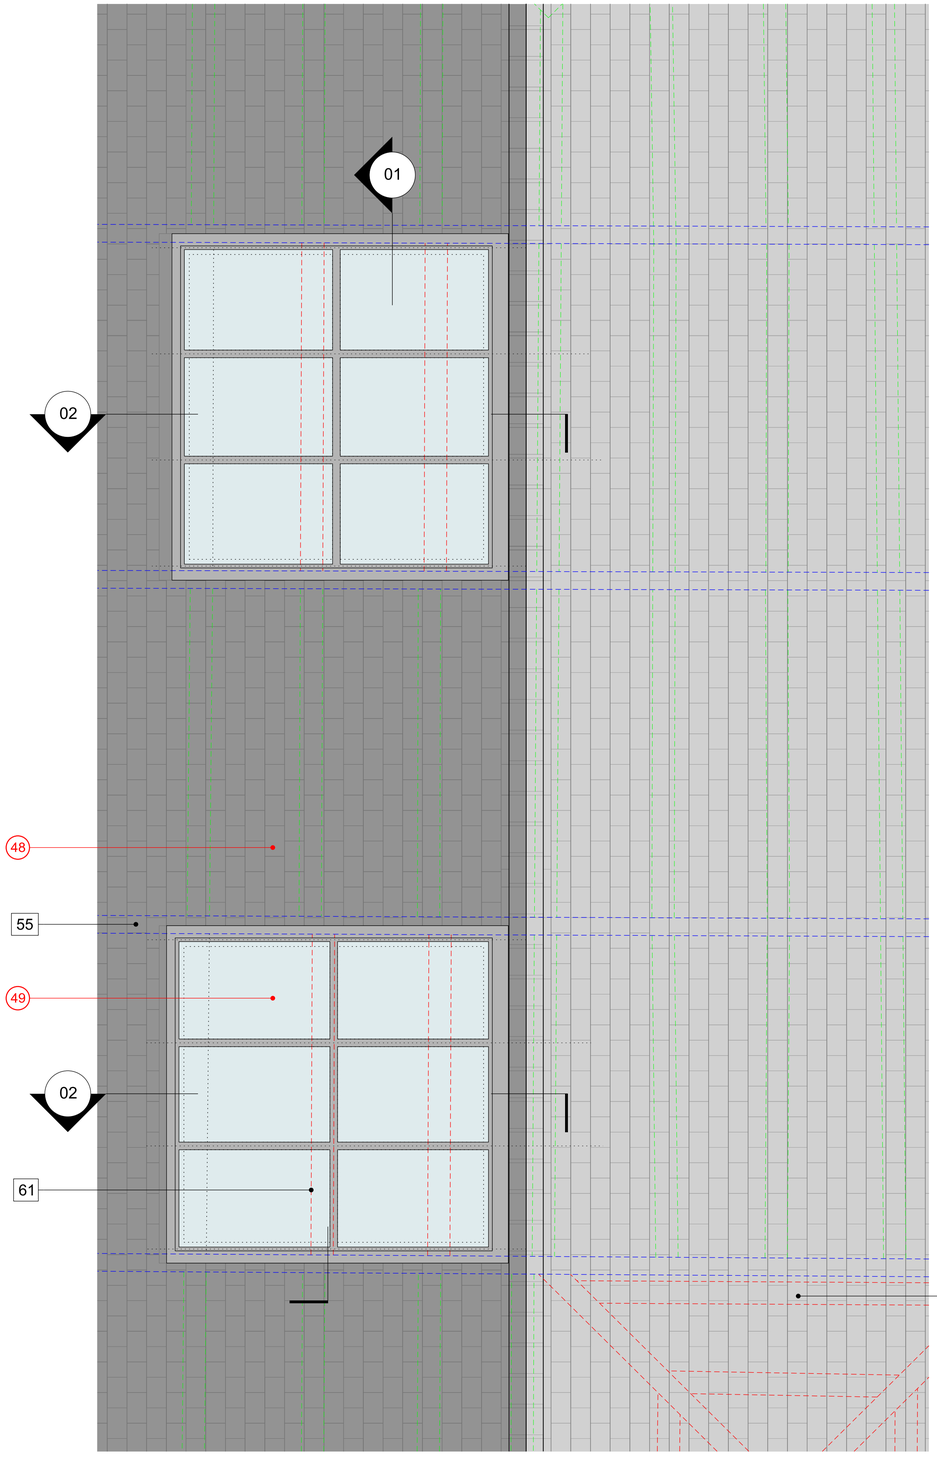

03 Warehouse Rooflights: Typical Roof Plan - PROPOSED
1:10

This drawing is copyright.
Do not scale off dimensions.

All dimensions to be checked on site by contractor.

Contractor to report and dimensional discrepancies, errors or omissions prior to commencing on site.

NOTE:

For Warehouse alterations codes refer to schedules:
XXX 10422-SHP-Z2-A-B5D9-JC20-SC-XX-001

For Warehouse codes, materials & systems refer to schedules:
XX 10422-SHP-Z2-A-B5D9-Z330-SC-XX-001

Rev	Date	Comment
P01	22-11-2022	Planning Submission

Project Title: Great Northern

Drawing Title: Warehouse Roof Light Details

Job No: 10422

Scale: varies @ A1

Status: PLANNING

Drawing No: 10422-SHP-Z2-A-B5D9-G240-DE-RF-003

Revision: P01

simpsonhaugh
MANCHESTER +44 (0)161 830 2345
LONDON +44 (0)20 7549 4000

© SimpsonHaugh and Partners 2022