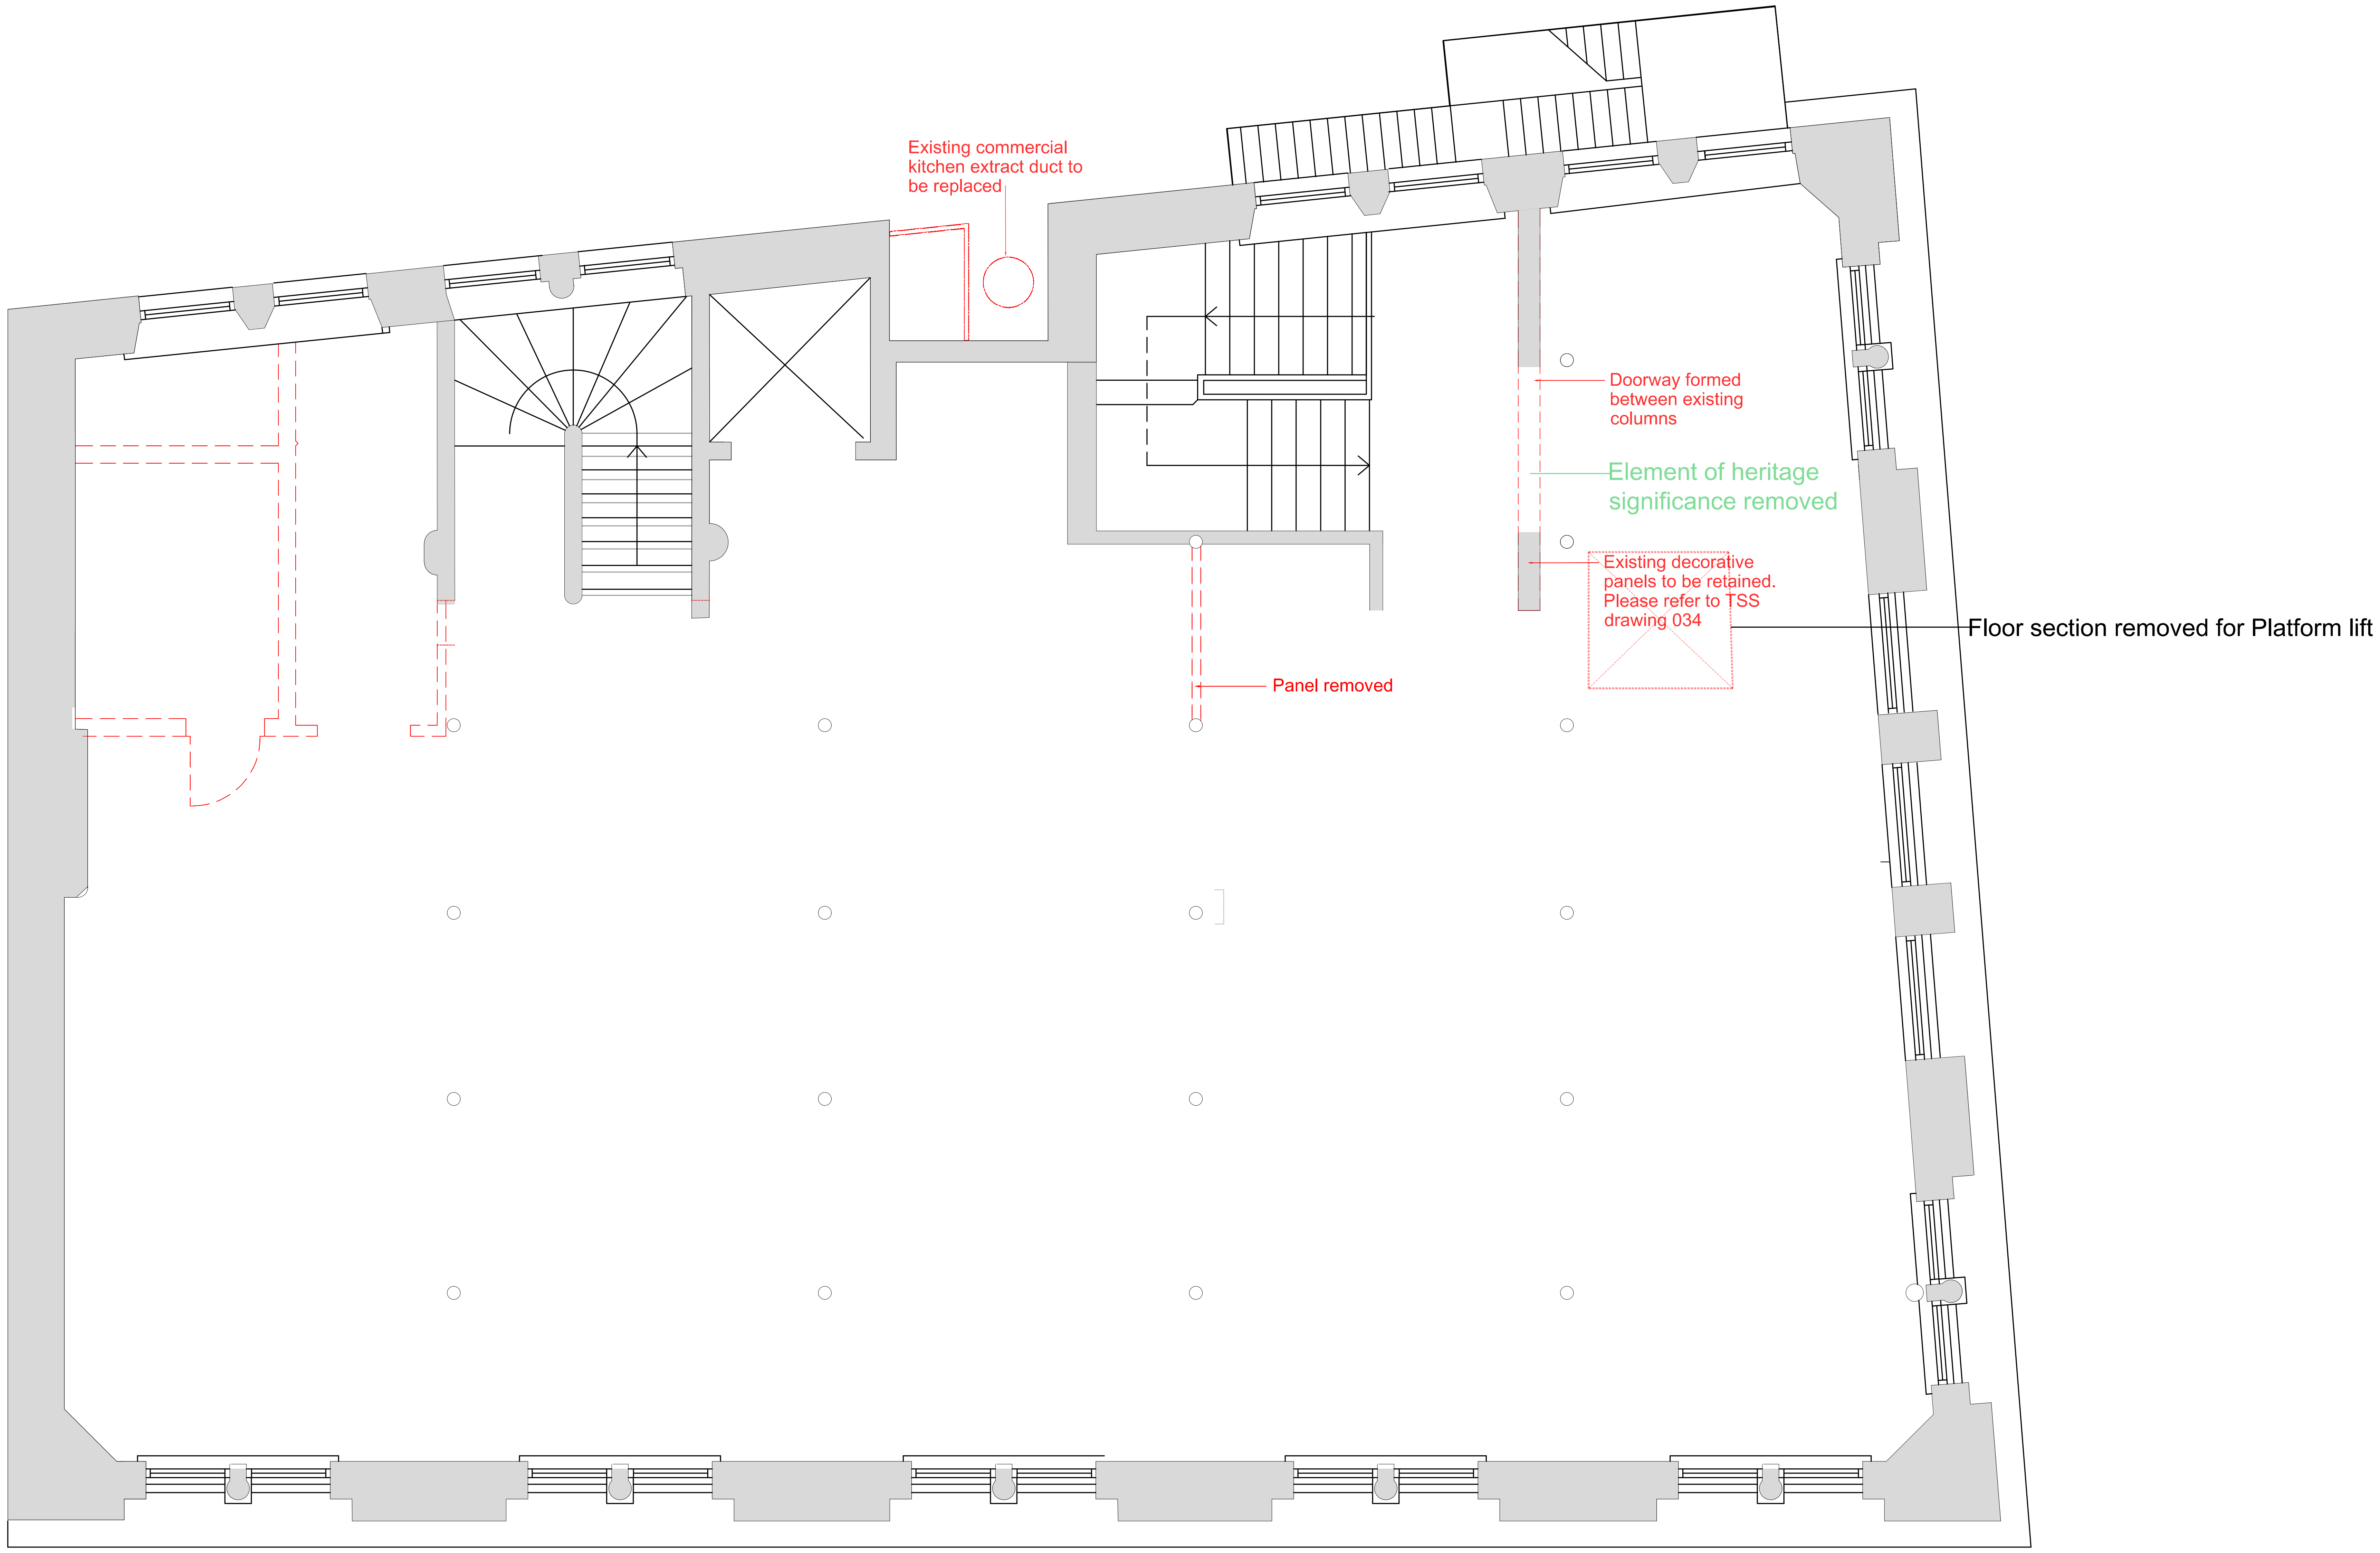
Existing commercial kitchen extract duct to be replaced
Doorway formed between existing columns
Element of heritage significance removed
Existing decorative panels to be retained. Please refer to TSS drawing 034
Floor section removed for Platform lift
Panel removed

First Floor Plan
1:50

NOTE* - Please ensure that an updated asbestos survey and inspection report is available before commencing with any invasive investigation, repair, refurbishment or new works

All drawings and designs therein are the copyright of the space*studio and must not be copied without the expressed written permission of the Company. This drawing should not be scaled from and written dimensions must only be taken from this drawing. All dimensions must be checked on site and any discrepancies must be reported to the designers before proceeding.

revisions

A -	Minor changes to layout	19-12-2022
B -	Further notes added	28-04-2023
C -	Clarification for removed elements added	04-07-2023

the space*studio™
architects & designers

TKA Space Studio @
SEESAW
86 Princess Street
Manchester
M1 6NG
tel: 0161 410 9320

First Floor
The Lambourne
Great Hampton Works
174 Great Hampton Row
Birmingham
B19 3JP
tel: 0121 212 9615
fax: 0121 233 4090

design@thespacestudio.com
www.thespacestudio.com

project and code

Fraser House
36 Charlotte Street,
Manchester M1 4FD

2022-1008M

drawing title

Proposed GA First Floor Plan

PLANNING ISSUE

drawing number / revision
2022-1008M - 024 C

scale
1:50 @ A1

date
04.07.2023

drawn / checked
CT / KS

0 0.5 1 2
Metres