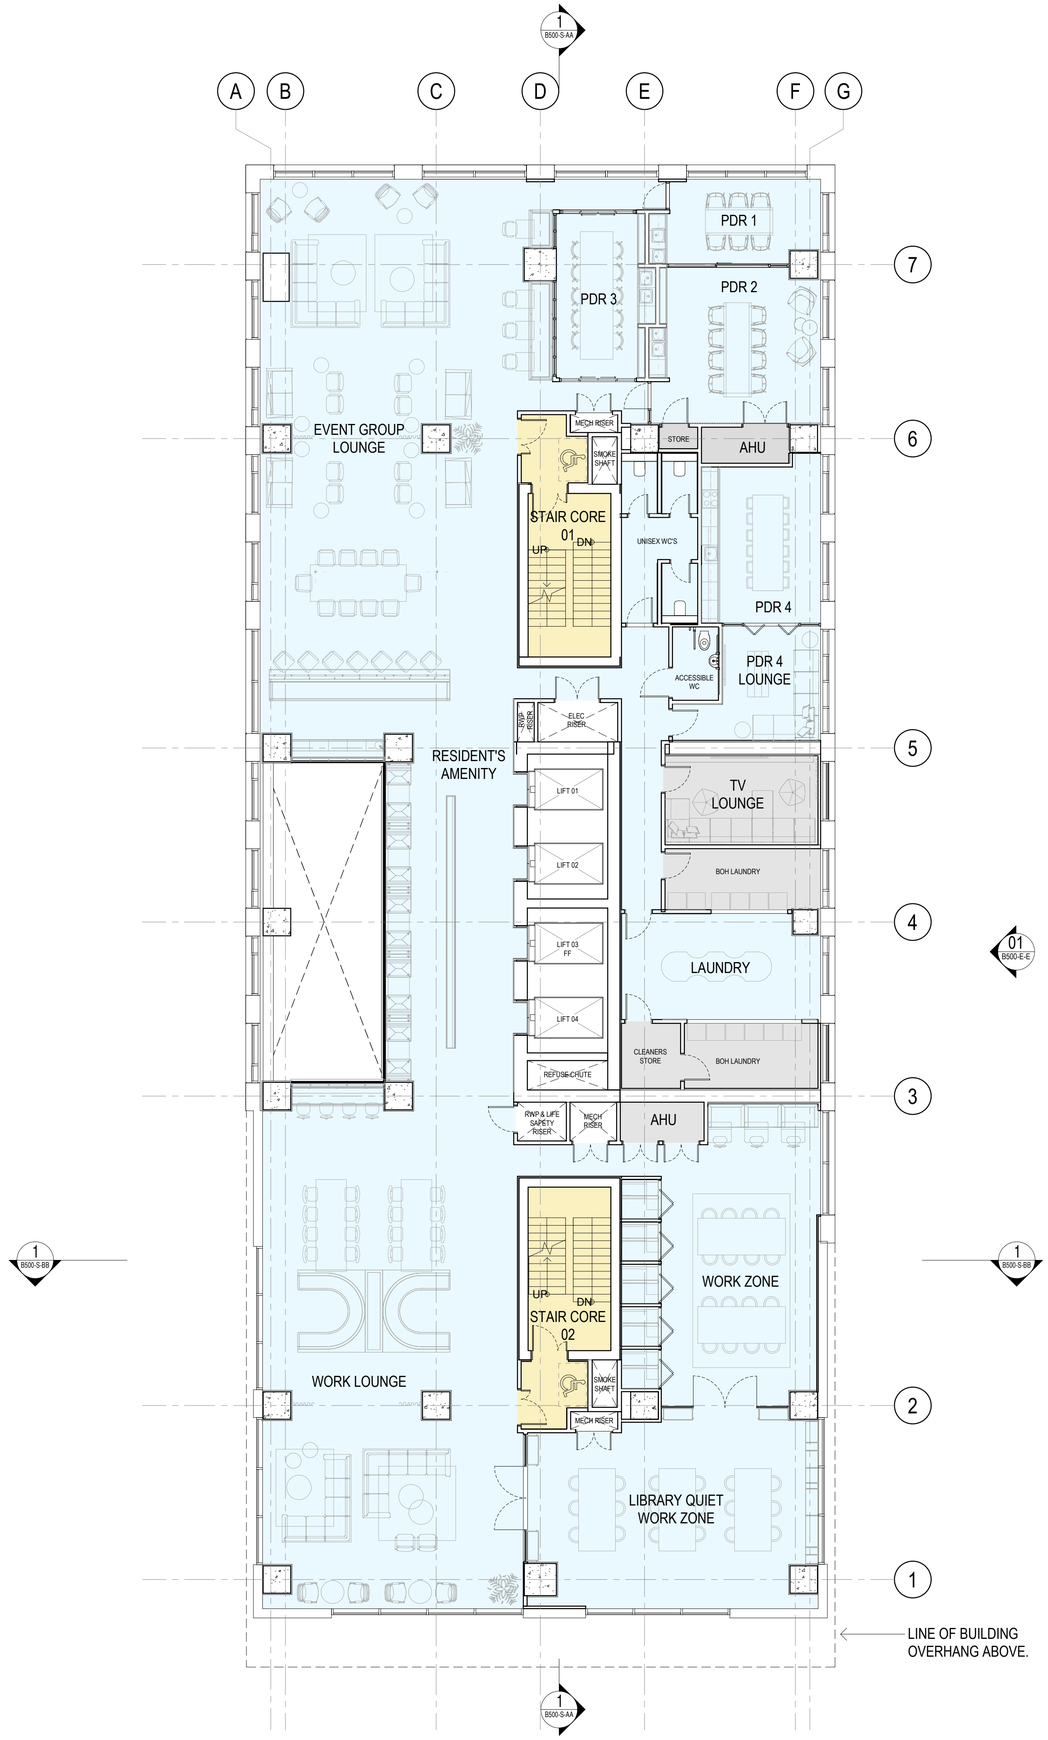


General Notes
Do not scale from drawing. Use marked dimensions.
To be read in conjunction with all other Consultant's drawings.
The Architect to be immediately notified of any discrepancies.
Copyright on this drawing retained by the Architect.

KEY

- AMENITY
- BACK OF HOUSE
- CIRCULATION

No.	Date	Dwn	Chk	App	Revision or reason for issue
C	20220811	SK	GS	JR	REISSUED FOR PLANNING
B	20210331	JG	GS	JR	ISSUED FOR PLANNING
A	20191111	JG	GS	JR	PLANNING ISSUE
-	20191004	CC	JR	JR	DRAFT PLANNING ISSUE

Client
VITA

DENTON CORKER MARSHALL
Architect
Denton Corker Marshall LLP
4th Floor, 6 St Ann's Passage,
Old Exchange Buildings, Manchester M2 6BE
Telephone 0161 834 3511
Email mail@dentoncorkermarshall.co.uk

Project Title
T1 VITA LIVING

Scale / North Point
1:100 @ A1
1:200 @ A3
0 1 2 3 5M

Drawing Title
LEVEL 01 GA PLAN


Drawing Number
6548-P-B500-P-01

Revision
C

Drawing Status
PLANNING

MATERIALS KEY


- A — ALUMINIUM WINDOW FRAMES WITH CLEAR VISION GLAZING - BLACK COLOURED FRAMES
- B — SEMI OPAQUE BLACK COLOURED TINTED GLASS 'SPANDREL' TO LEVEL 01
- C — INSULATED ALUMINIUM SPANDREL CLADDING PANEL - BLACK COLOUR FINISH
- D — ALUMINIUM CLADDING PANEL - SILVER GREY COLOUR FINISH
- E — ALUMINIUM LOUVRE GLAZED INTO WINDOW SYSTEM - COLOUR/ FINISH TO MATCH MATERIAL REF 'C'
- F — ALUMINIUM WINDOW FRAMES WITH CLEAR VISION GLAZING - EXPRESSED MULLIONS AND SSG TRANSOM JOINTS - BLACK COLOURED FRAMES
- G — ALUMINIUM WINDOW FRAMES WITH BLACK PPC ALUMINIUM 'SPANDREL' PANEL WITH INSULATION BEHIND - EXPRESSED MULLIONS AND SSG TRANSOM JOINTS - BLACK COLOURED FRAMES
- H — VERTICAL LOUVRES - BLACK COLOUR FINISH
- I — LOUVRE PANEL CLADDING - BLACK COLOUR FINISH
- J — CERAMIC TILE CLADDING TO GROUND AND LEVEL 01 - BLACK COLOUR FINISH
- K — CURTAIN WALL GLAZING TO GROUND AND LEVEL 01 - BLACK COLOURED FRAMES
- L — INSULATED ALUMINIUM SPANDREL CLADDING PANEL - BLACK COLOUR FINISH TO LEVEL 01 SLAB EDGE

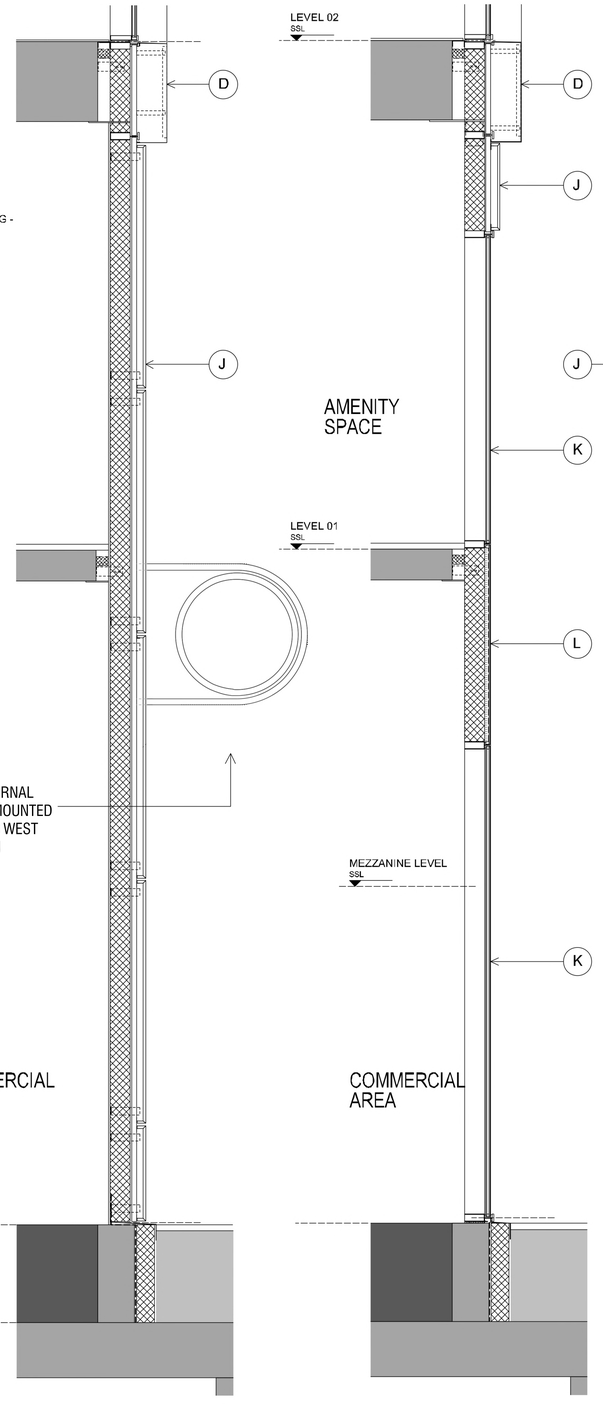


01 SECTION
PART SECTION 1:25 @ A1


02 SECTION
PART SECTION 1:25 @ A1

FACADE ELEVATION KEY

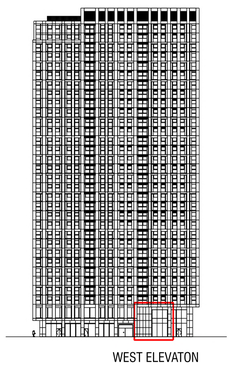

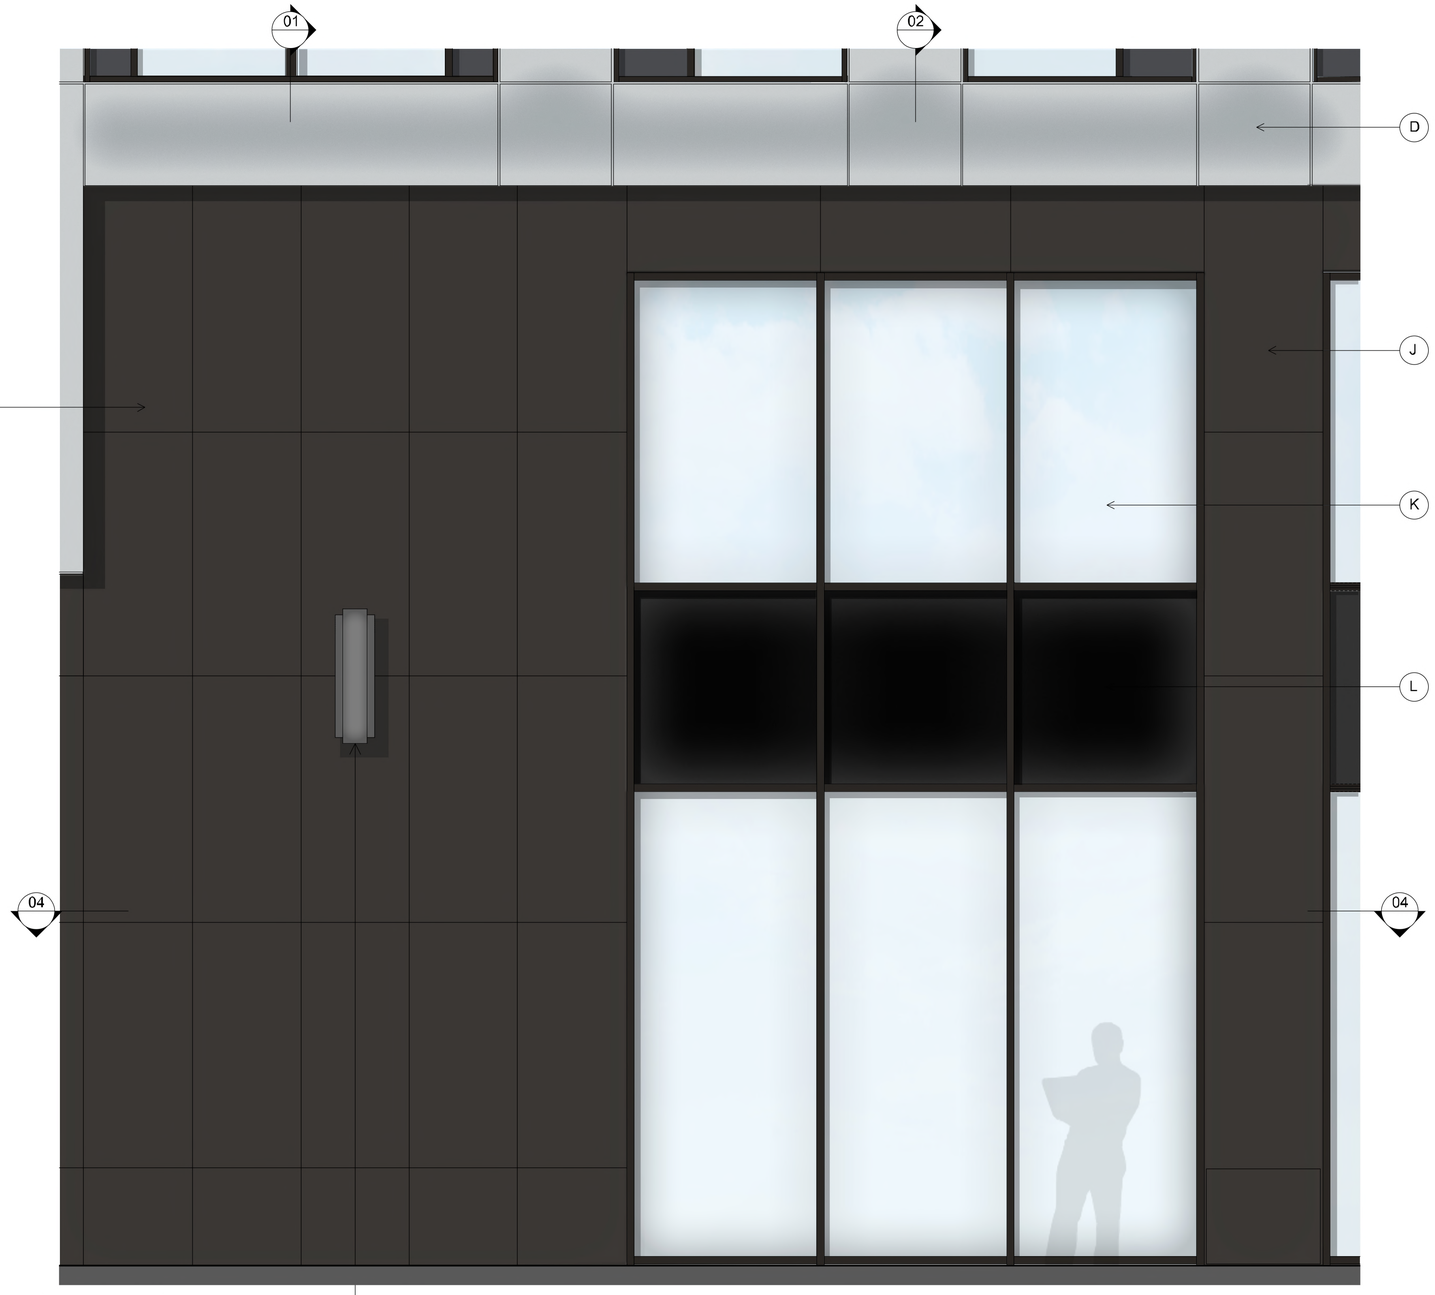

03 ELEVATION
PART SECTION 1:25 @ A1

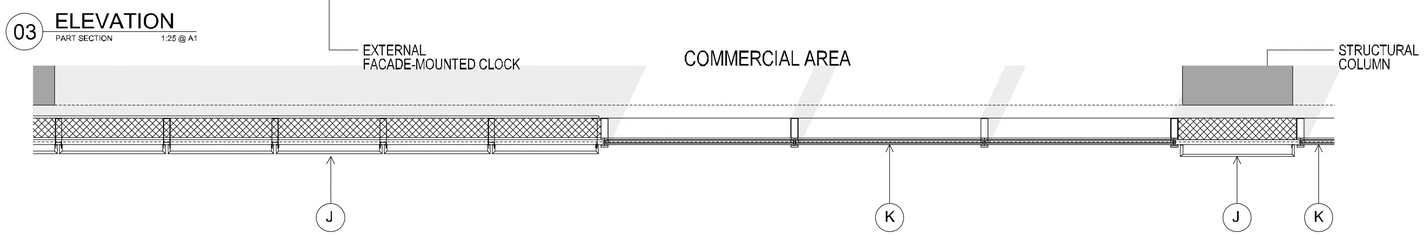

04 PLAN
PART PLAN 1:25 @ A1

03

No.	Date	Dwn	Chk	App	Revision or reason for issue
-	20220207	GS	GS	JR	First issue ISSUED FOR CLIENT REVIEW
A	20220224	GS	GS	JR	ISSUED FOR PLANNING

General Notes
Do not scale from drawing. Use marked dimensions.
To be read in conjunction with all other Consultant's drawings.
The Architect to be immediately notified of any discrepancies.
Copyright on this drawing retained by the Architect.

Scale / North Point
1:25 @ A1
0 0.1 0.2 0.5 1m

DENTON CORKER MARSHALL

Architect
Denton Corker Marshall LLP
4th Floor, 6 St Ann's Passage,
King Street, Manchester M2 6BE
Telephone 0161 834 3511
Email mail@dentoncorkermarshall.co.uk

Project Title
UNION, ST. JOHNS


Client
VITA
The Box, Horseshoe Lane
Alderly Edge, SK9 7QP
Telephone +44 (0) 207 123 4000 Facsimile +44 (0) 161 332 7718
Email info@selectproperty.com

Drawing Title
TYPICAL FACADE DETAILS LEVEL 00 DOUBLE HEIGHT


Drawing Number
6548-P-B500-A-002

Revision
A

Drawing Status
PLANNING

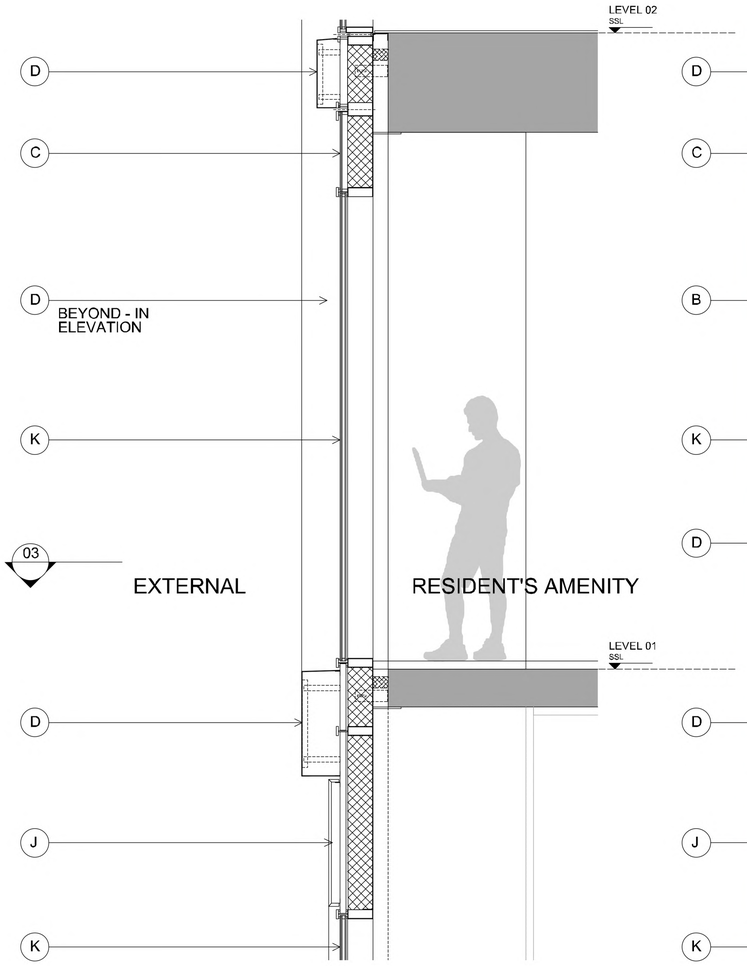

01 SECTION
SECTION 1:20 @ A1

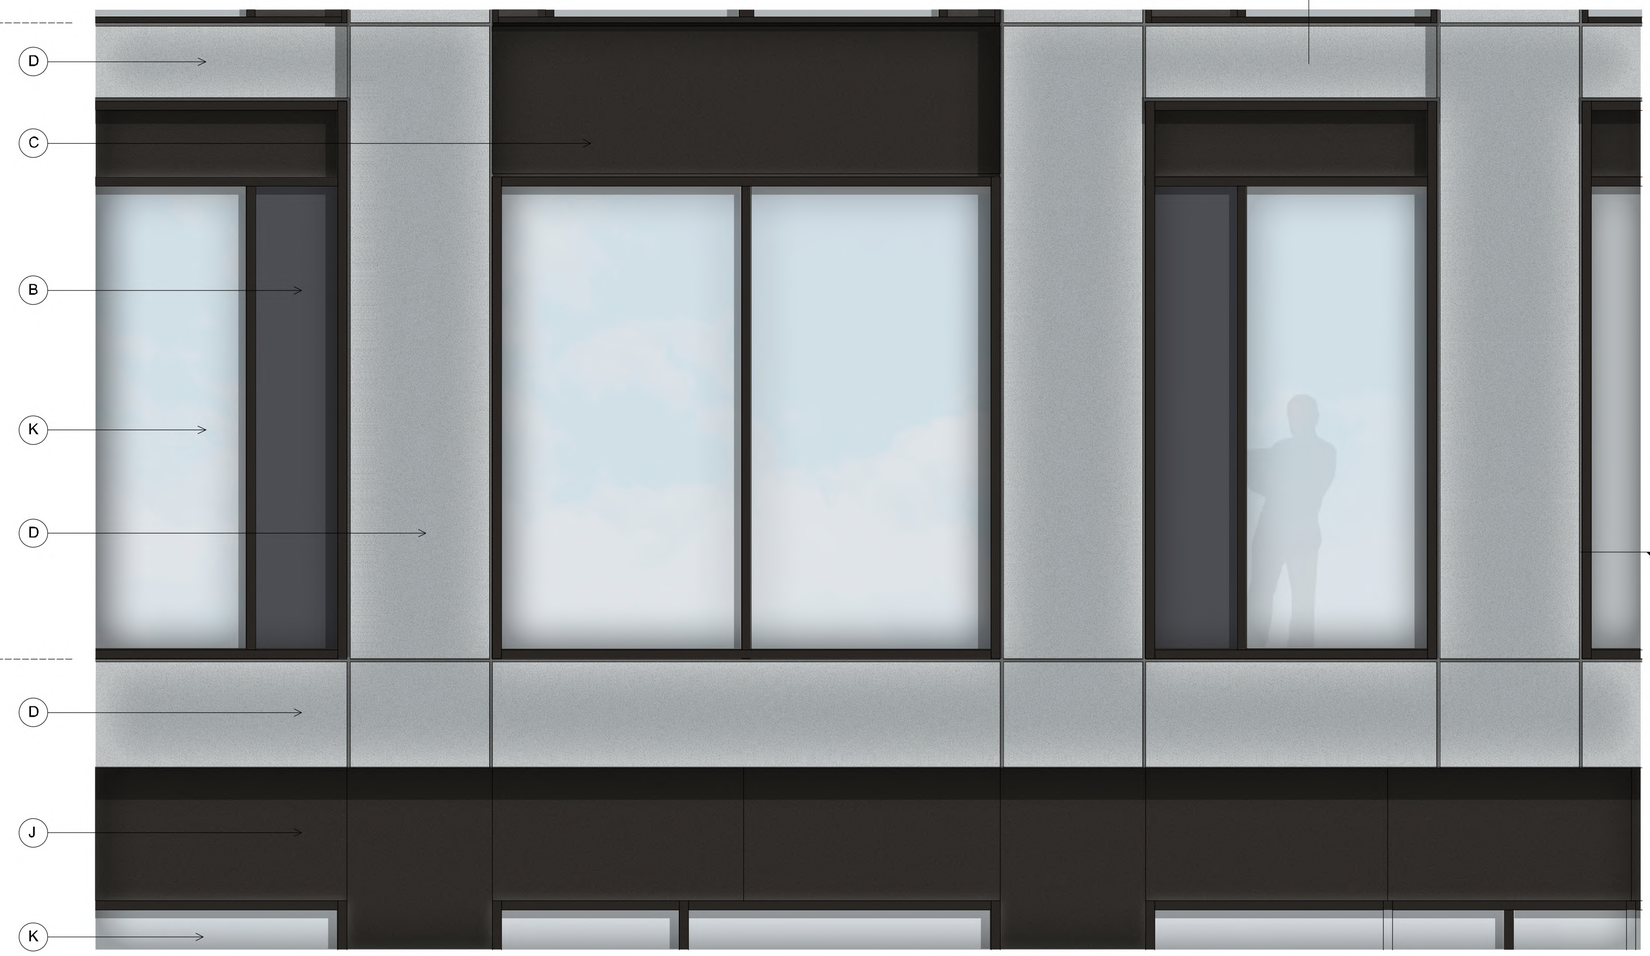



02 ELEVATION
ELEVATION 1:20 @ A1

MATERIALS KEY

- A ALUMINIUM WINDOW FRAMES WITH CLEAR VISION GLAZING - BLACK COLOURED FRAMES
- B SEMI OPAQUE BLACK COLOURED TINTED GLASS 'SPANDREL' TO LEVEL 01
- C INSULATED ALUMINIUM SPANDREL CLADDING PANEL - BLACK COLOUR FINISH
- D ALUMINIUM CLADDING PANEL - SILVER GREY COLOUR FINISH
- E ALUMINIUM LOUVRE GLAZED INTO WINDOW SYSTEM - COLOUR/ FINISH TO MATCH MATERIAL REF 'C'
- F ALUMINIUM WINDOW FRAMES WITH CLEAR VISION GLAZING - EXPRESSED MULLIONS AND SSG TRANSOM JOINTS - BLACK COLOURED FRAMES
- G ALUMINIUM WINDOW FRAMES WITH BLACK PPC ALUMINIUM 'SPANDREL' PANEL WITH INSULATION BEHIND - EXPRESSED MULLIONS AND SSG TRANSOM JOINTS - BLACK COLOURED FRAMES
- H VERTICAL LOUVRES - BLACK COLOUR FINISH
- I LOUVRE PANEL CLADDING - BLACK COLOUR FINISH
- J CERAMIC TILE CLADDING TO GROUND AND LEVEL 01 - BLACK COLOUR FINISH
- K CURTAIN WALL GLAZING TO GROUND AND LEVEL 01 - BLACK COLOURED FRAMES
- L INSULATED ALUMINIUM SPANDREL CLADDING PANEL - BLACK COLOUR FINISH TO LEVEL 01 SLAB EDGE

FACADE ELEVATION KEY

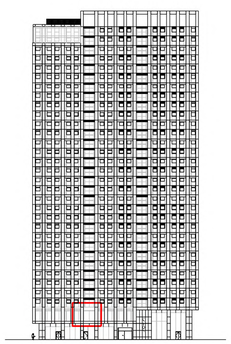

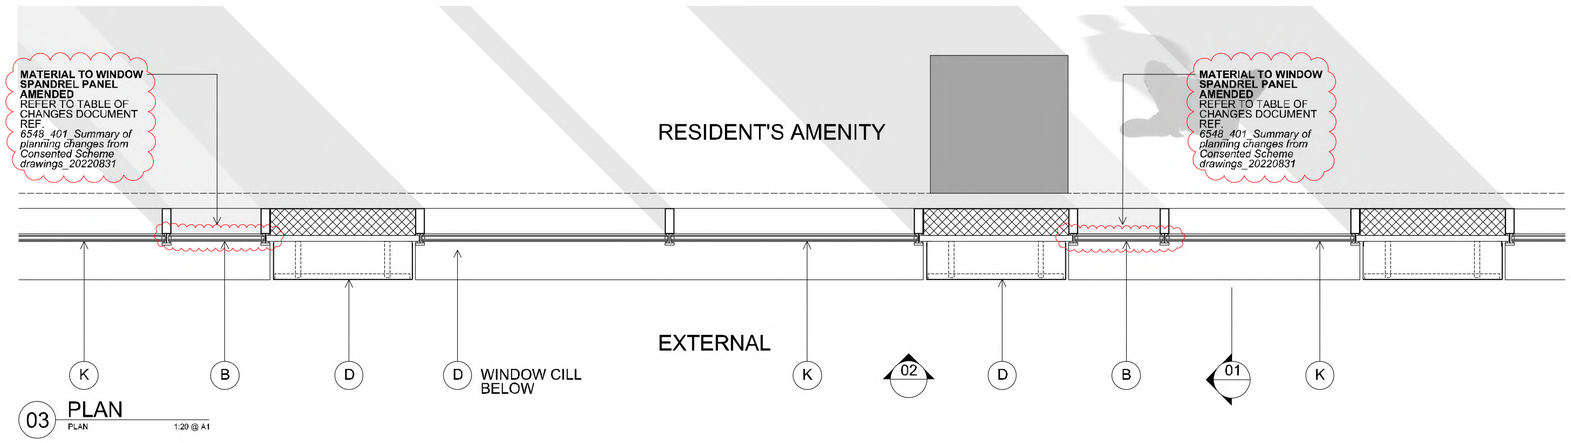

03 PLAN
PLAN 1:20 @ A1

No.	Date	Dwn	Chk	App	Revision or reason for issue
-	20191011	PT	PT	JR	First issue DRAFT PLANNING ISSUE
A	20191025	JG	GS	JR	PLANNING ISSUE.
B	20200311	CM	GS	JR	REISSUED FOR PLANNING Reissued to reflect current proposals
C	20210331	JG	GS	JR	ISSUED FOR PLANNING
D	20220126	GS	GS	JR	REISSUED FOR PLANNING Drawing updated to reflect proposed changes to façade at Level 01. Changes highlighted in red

NOTES

REVISION CLOUDS DENOTE EXTENT OF CHANGE SINCE THE PREVIOUS REVISION OF THIS DRAWING

General Notes
Do not scale from drawing. Use marked dimensions.
To be read in conjunction with all other Consultant's drawings.
The Architect to be immediately notified of any discrepancies.
Copyright on this drawing retained by the Architect.

Scale / North Point
1:20 @ A1
0 200 400 600 1000mm

DENTON CORKER MARSHALL

Architect
Denton Corker Marshall LLP
6 St Ann's Passage
Old Exchange Buildings, Manchester M2 6BE
Telephone 0161 834 3511
Email mail@dentoncorkermarshall.co.uk

Project Title
UNION, ST. JOHNS


Client
VITA
The Box, Horseshoe Lane
Alderly Edge, SK9 7GP
Telephone +44 (0) 207 123 4000 Facsimile +44 (0) 161 332 7718
Email info@selectproperty.com

Drawing Title
TYPICAL FACADE DETAILS LEVEL 01

DCM Drawing Number
6548-P-B500-A-011

Revision
D

Drawing Status
PLANNING

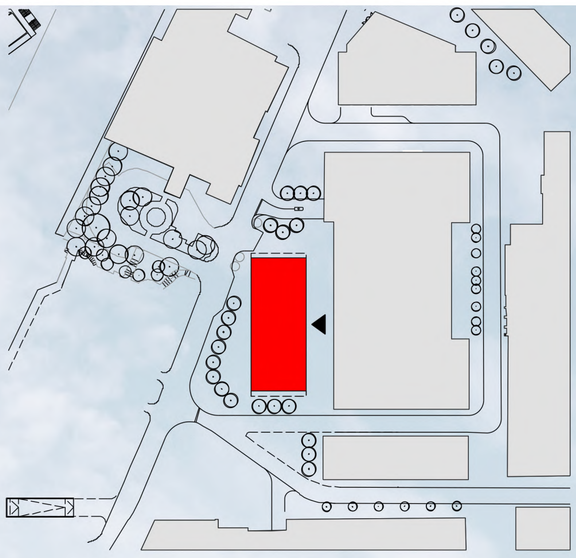

KEY PLAN

N

MATERIALS KEY

- A — ALUMINIUM WINDOW FRAMES WITH CLEAR VISION GLAZING - BLACK COLOURED FRAMES
- B — SEMI OPAQUE BLACK COLOURED TINTED GLASS 'SPANDREL' TO LEVEL 01
- C — INSULATED ALUMINIUM SPANDREL CLADDING PANEL - BLACK COLOUR FINISH
- D — ALUMINIUM CLADDING PANEL - SILVER GREY COLOUR FINISH
- E — ALUMINIUM LOUVRE GLAZED INTO WINDOW SYSTEM - COLOUR/ FINISH TO MATCH MATERIAL REF 'C'
- F — ALUMINIUM WINDOW FRAMES WITH CLEAR VISION GLAZING - EXPRESSED MULLIONS AND SSG TRANSOM JOINTS - BLACK COLOURED FRAMES
- G — ALUMINIUM WINDOW FRAMES WITH BLACK PPC ALUMINIUM 'SPANDREL' PANEL WITH INSULATION BEHIND - EXPRESSED MULLIONS AND SSG TRANSOM JOINTS - BLACK COLOURED FRAMES
- H — VERTICAL LOUVRES - BLACK COLOUR FINISH
- I — LOUVRE PANEL CLADDING - BLACK COLOUR FINISH
- J — CERAMIC TILE CLADDING TO GROUND AND LEVEL 01 - BLACK COLOUR FINISH
- K — CURTAIN WALL GLAZING TO GROUND AND LEVEL 01 - BLACK COLOURED FRAMES
- L — INSULATED ALUMINIUM SPANDREL CLADDING PANEL - BLACK COLOUR FINISH TO LEVEL 01 SLAB EDGE
- SIGNAGE ZONE


TABLE OF CHANGES FOR PLANNING AMENDMENTS

NOTE: REFER TO 6548_VITA T1_401_SCHEDULE OF CHANGES_20220831

SUMMARY OF CHANGES BETWEEN CONSENTED PLANNING DRAWINGS FOR APPLICATIONS REF.'S 125655/FO/2019 AND 131175/NMC/2021 AND RESUBMITTED PROPOSED NMA APPLICATION DRAWINGS.

LATEST CHANGES HIGHLIGHTED IN RED ON DRAWING.

1 - EXTERNAL DOORS
POSITION/ SIZE/ FORMAT OF EXTERNAL DOORS AT GROUND AND MEZZANINE
2 - CROWN HEIGHT/ BMU DOORS OMITTED
HEIGHT OF CROWN FEATURE PARAPET REDUCED BY 1.31m TO REDUCE OVERALL BUILDING HEIGHT TO 97.5m.
BMU DOORS OMITTED
3 - APARTMENT WINDOWS
SIZE/ CONFIGURATION OF APARTMENT WINDOWS TO RESIDENTIAL FLOORS AMENDED
4 - BMU AMENDED
STATIC ROOF-MOUNTED BUILDING MAINTENANCE UNIT (BMU) AMENDED TO MOBILE PERIMETER TRACK-MOUNTED TYPE BMU WHICH WHEN PARKED IS FULLY CONCEALED
5 - SPANDREL PANELS OMITTED AT LEVEL 01
FIXED GLAZED SPANDREL PANELS TO BOTTOM OF LEVEL 01 GLAZED SCREENS OMITTED TO NOW MAKE THE SCREENS FULL HEIGHT
6 - CORNER WINDOWS AMENDED
CORNER WINDOWS ON EAST AND WEST ELEVATIONS HAVE BEEN AMENDED TO OMIT BACK PAINTED GLASS AND REPLACE WITH PPC ALUMINIUM PANELS
7 - MATERIAL REFERENCE UPDATED
MATERIAL REFERENCE 'B' CORRECTED TO LEVEL 01
8 - MATERIAL REFERENCE UPDATED
MATERIAL REFERENCE 'G' CORRECTED TO PPC ALUMINIUM PANEL
9 - FLOOR EDGE SPANDREL PANELS AMENDED
SPANDREL PANELS AT LEVEL 01 FLOOR EDGE CHANGED FROM BLACK BACK-PAINTED GLASS TO BLACK INSULATED OPAQUE ALUMINIUM
10 - LEVEL 01 SPANDREL PANEL MATERIAL AMENDED
SPANDREL PANELS TO WINDOWS AT LEVEL 01 CHANGED FROM BLACK BACK-PAINTED GLASS TO BLACK TINTED GLASS
11 - HEIGHT OF EXTERNAL DOORS AMENDED
HEIGHT OF EXTERNAL DOORS (TO EAST ELEVATION ONLY) REDUCED BY 200mm
12 - LEVEL 01 SPANDREL PANEL MATERIAL AMENDED
SPANDREL PANELS TO WINDOWS INTO AMENITY WC AREA (TO EAST ELEVATION ONLY) CHANGED FROM BLACK BACK-PAINTED GLASS TO INSULATED OPAQUE ALUMINIUM
13 - NEW FACADE-MOUNTED CLOCK NEW EXTERNAL CLOCK MOUNTED AT LEVEL 01 TO WEST ELEVATION ONLY
14 - CURTAIN WALLING PANELS AMENDED
CURTAIN WALLING GLAZING PANELS SUBDIVIDED TO SMALLER UNITS
15 - POST ROOM HATCH OMITTED
OPENING HATCH/WINDOW TO POSTROOM ON GROUND FLOOR EAST ELEVATION OMITTED
16 - CURTAIN WALLING PANELS RELOCATED
CURTAIN WALLING PANELS RELOCATED ON LEVEL 01 IN CONNECTION WITH INTERNAL REORGANISATION OF LEVEL 01 AMENITY SPACE

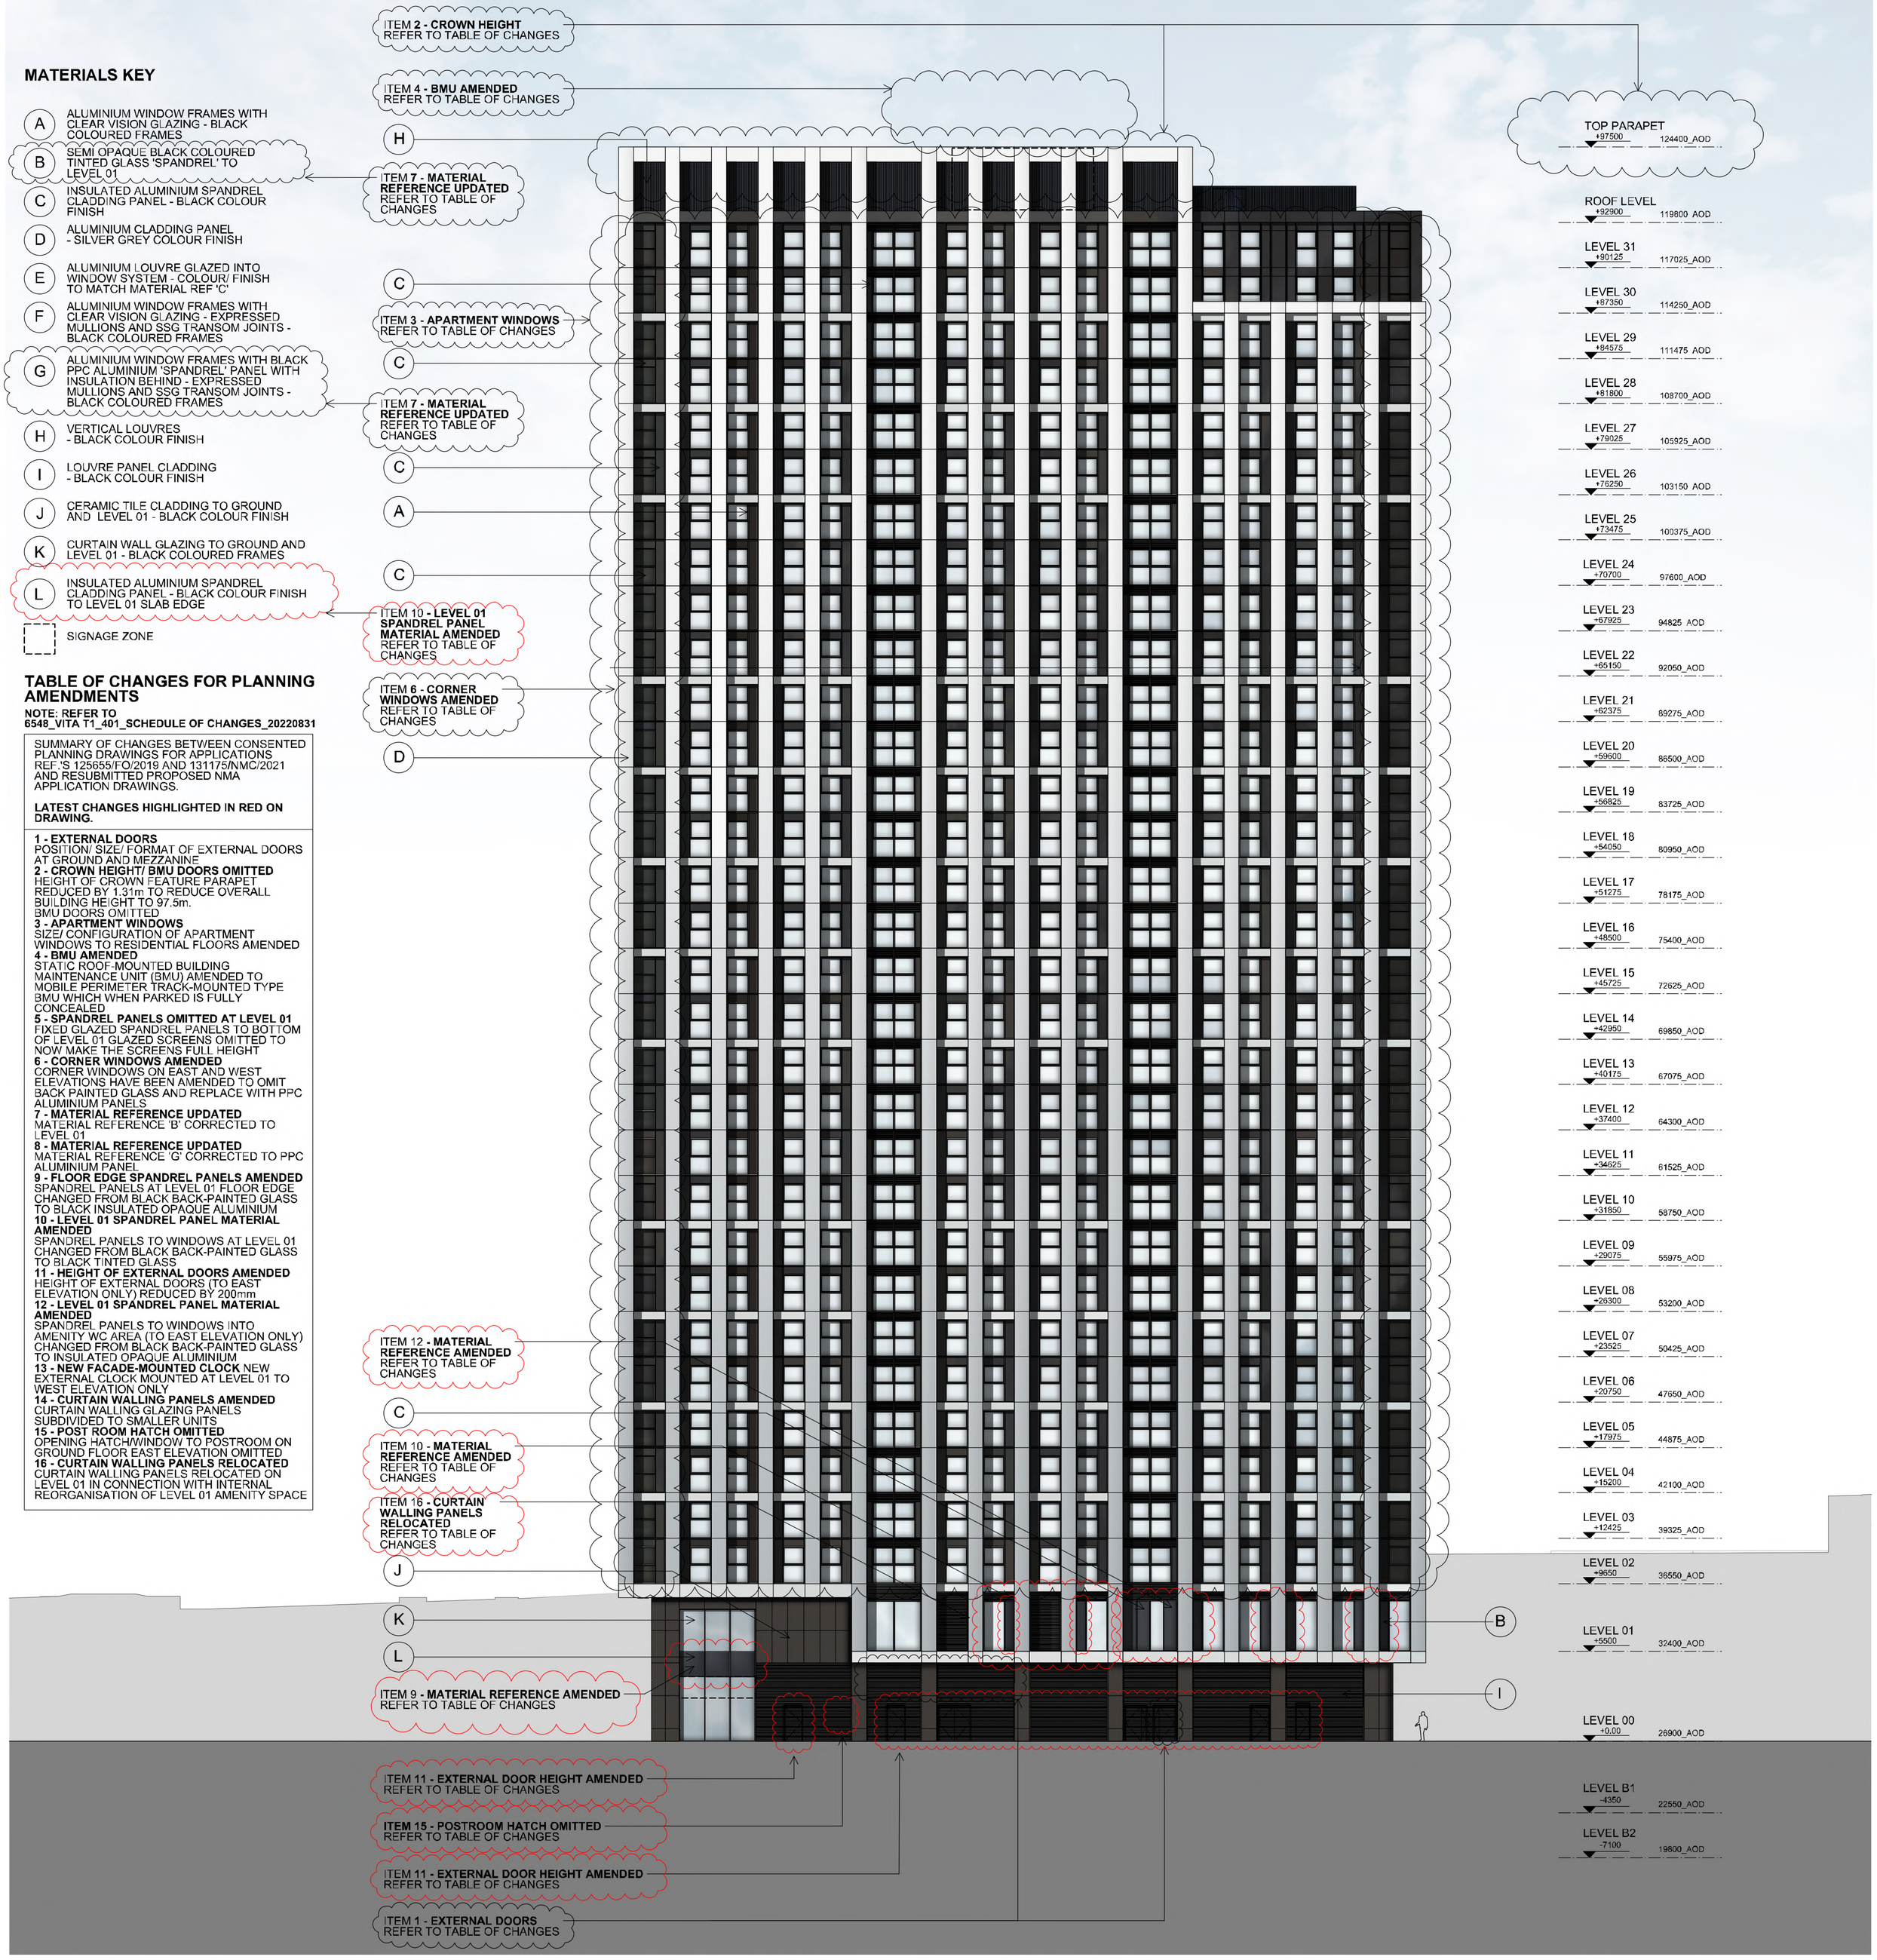

No.	Date	Dwn	Chk	App	Revision or reason for issue
-	20191011	EC	EC	JR	First issue DRAFT PLANNING ISSUE
A	20191025	JG	GS	JR	PLANNING ISSUE.
B	20200214	EC	PT	JR	ISSUED FOR PLANNING Reissued to reflect current proposals
C	20200311	CM	GS	JR	REISSUED FOR PLANNING Reissued to reflect current proposals
D	20210331	JG	GS	JR	ISSUED FOR PLANNING
E	20211015	JG	GS	JR	ISSUED FOR PLANNING
F	20221103	GS	GS	JR	REISSUED FOR PLANNING Reissued to reflect proposed updates to facade at ground floor and level 01.

General Notes
Do not scale from drawing. Use marked dimensions.
To be read in conjunction with all other Consultant's drawings.
The Architect to be immediately notified of any discrepancies.
Copyright on this drawing retained by the Architect.

Scale / North Point
1:400 @ A3
0 2 4 6 10m
1:200 @ A1
0 2 4 6 10m

DENTON CORKER MARSHALL

Architect
Denton Corker Marshall LLP
6 St Ann's Passage
Old Exchange Buildings, Manchester M2 6BE
Telephone 0161 834 3511
Email mail@dentoncorkermarshall.co.uk

Project Title
UNION, ST. JOHNS


Client
VITA
The Box, Horseshoe Lane
Alderly Edge, SK9 7QP
Telephone +44 (0) 207 123 4000 Facsimile +44 (0) 161 332 7718
Email info@selectproperty.com

Drawing Title
EAST ELEVATION

Drawing Number
6548-P-B500-E-E

Revision
F

Drawing Status
PLANNING

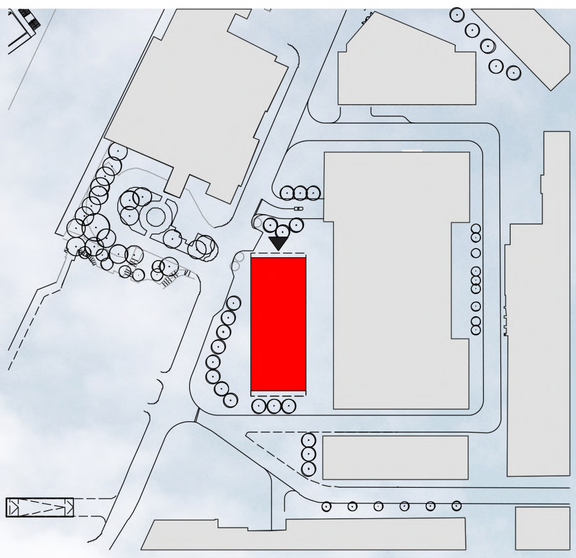

KEY PLAN

N

MATERIALS KEY

- A ALUMINIUM WINDOW FRAMES WITH CLEAR VISION GLAZING - BLACK COLOURED FRAMES
- B SEMI OPAQUE BLACK COLOURED TINTED GLASS 'SPANDREL' TO LEVEL 01
- C INSULATED ALUMINIUM SPANDREL CLADDING PANEL - BLACK COLOUR FINISH
- D ALUMINIUM CLADDING PANEL - SILVER GREY COLOUR FINISH
- E ALUMINIUM LOUVRE GLAZED INTO WINDOW SYSTEM - COLOUR/ FINISH TO MATCH MATERIAL REF 'C'
- F ALUMINIUM WINDOW FRAMES WITH CLEAR VISION GLAZING - EXPRESSED MULLIONS AND SSG TRANSOM JOINTS - BLACK COLOURED FRAMES
- G ALUMINIUM WINDOW FRAMES WITH BLACK PPC ALUMINIUM 'SPANDREL' PANEL WITH INSULATION BEHIND - EXPRESSED MULLIONS AND SSG TRANSOM JOINTS - BLACK COLOURED FRAMES
- H VERTICAL LOUVRES - BLACK COLOUR FINISH
- I LOUVRE PANEL CLADDING - BLACK COLOUR FINISH
- J CERAMIC TILE CLADDING TO GROUND AND LEVEL 01 - BLACK COLOUR FINISH
- K CURTAIN WALL GLAZING TO GROUND AND LEVEL 01 - BLACK COLOURED FRAMES
- L INSULATED ALUMINIUM SPANDREL CLADDING PANEL - BLACK COLOUR FINISH TO LEVEL 01 SLAB EDGE
- SIGNAGE ZONE

TABLE OF CHANGES FOR PLANNING AMENDMENTS

NOTE: REFER TO 6548_VITA T1_401_SCHEDULE OF CHANGES_20220831

SUMMARY OF CHANGES BETWEEN CONSENTED PLANNING DRAWINGS FOR APPLICATIONS REF.'S 125655/FO/2019 AND 131175/NMC/2021 AND RESUBMITTED PROPOSED NMA APPLICATION DRAWINGS.

LATEST CHANGES HIGHLIGHTED IN RED ON DRAWING.

1 - EXTERNAL DOORS
POSITION/ SIZE/ FORMAT OF EXTERNAL DOORS AT GROUND AND MEZZANINE
2 - CROWN HEIGHT/ BMU DOORS OMITTED
HEIGHT OF CROWN FEATURE PARAPET REDUCED BY 1.31m TO REDUCE OVERALL BUILDING HEIGHT TO 97.5m.
BMU DOORS OMITTED
3 - APARTMENT WINDOWS
SIZE/ CONFIGURATION OF APARTMENT WINDOWS TO RESIDENTIAL FLOORS AMENDED
4 - BMU AMENDED
STATIC ROOF-MOUNTED BUILDING MAINTENANCE UNIT (BMU) AMENDED TO MOBILE PERIMETER TRACK-MOUNTED TYPE BMU WHICH WHEN PARKED IS FULLY CONCEALED
5 - SPANDREL PANELS OMITTED AT LEVEL 01
FIXED GLAZED SPANDREL PANELS TO BOTTOM OF LEVEL 01 GLAZED SCREENS OMITTED TO NOW MAKE THE SCREENS FULL HEIGHT
6 - CORNER WINDOWS AMENDED
CORNER WINDOWS ON EAST AND WEST ELEVATIONS HAVE BEEN AMENDED TO OMIT BACK PAINTED GLASS AND REPLACE WITH PPC ALUMINIUM PANELS
7 - MATERIAL REFERENCE UPDATED
MATERIAL REFERENCE 'B' CORRECTED TO LEVEL 01
8 - MATERIAL REFERENCE UPDATED
MATERIAL REFERENCE 'G' CORRECTED TO PPC ALUMINIUM PANEL
9 - FLOOR EDGE SPANDREL PANELS AMENDED
SPANDREL PANELS AT LEVEL 01 FLOOR EDGE CHANGED FROM BLACK BACK-PAINTED GLASS TO BLACK INSULATED OPAQUE ALUMINIUM
10 - LEVEL 01 SPANDREL PANEL MATERIAL AMENDED
SPANDREL PANELS TO WINDOWS AT LEVEL 01 CHANGED FROM BLACK BACK-PAINTED GLASS TO BLACK TINTED GLASS
11 - HEIGHT OF EXTERNAL DOORS AMENDED
HEIGHT OF EXTERNAL DOORS (TO EAST ELEVATION ONLY) REDUCED BY 200mm
12 - LEVEL 01 SPANDREL PANEL MATERIAL AMENDED
SPANDREL PANELS TO WINDOWS INTO AMENITY WC AREA (TO EAST ELEVATION ONLY) CHANGED FROM BLACK BACK-PAINTED GLASS TO INSULATED OPAQUE ALUMINIUM
13 - NEW FACADE-MOUNTED CLOCK NEW EXTERNAL CLOCK MOUNTED AT LEVEL 01 TO WEST ELEVATION ONLY
14 - CURTAIN WALLING PANELS AMENDED
CURTAIN WALLING GLAZING PANELS SUBDIVIDED TO SMALLER UNITS
15 - POST ROOM HATCH OMITTED
OPENING HATCH/WINDOW TO POSTROOM ON GROUND FLOOR EAST ELEVATION OMITTED
16 - CURTAIN WALLING PANELS RELOCATED
CURTAIN WALLING PANELS RELOCATED ON LEVEL 01 IN CONNECTION WITH INTERNAL REORGANISATION OF LEVEL 01 AMENITY SPACE

ITEM **2 - CROWN HEIGHT/ BMU DOORS** REFER TO TABLE OF CHANGES

ITEM **4 - BMU AMENDED** REFER TO TABLE OF CHANGES

ITEM **7 - MATERIAL REFERENCE UPDATED** REFER TO TABLE OF CHANGES

ITEM **7 - MATERIAL REFERENCE UPDATED** REFER TO TABLE OF CHANGES

ITEM **7 - MATERIAL REFERENCE UPDATED** REFER TO TABLE OF CHANGES

ITEM **3 - APARTMENT WINDOWS** REFER TO TABLE OF CHANGES

ITEM **5 - SPANDREL PANELS OMITTED AT LEVEL 01** REFER TO TABLE OF CHANGES

ITEM **14 - CURTAIN WALLING AMENDED** REFER TO TABLE OF CHANGES



TOP PARAPET +97500	124400
ROOF LEVEL +92900	119800 AOD
LEVEL 31 +90125	117025_AOD
LEVEL 30 +87350	114250_AOD
LEVEL 29 +84575	111475 AOD
LEVEL 28 +81800	108700_AOD
LEVEL 27 +79025	105925_AOD
LEVEL 26 +76250	103150 AOD
LEVEL 25 +73475	100375_AOD
LEVEL 24 +70700	97600_AOD
LEVEL 23 +67925	94825 AOD
LEVEL 22 +65150	92050_AOD
LEVEL 21 +62375	89275_AOD
LEVEL 20 +59600	86500_AOD
LEVEL 19 +56825	83725_AOD
LEVEL 18 +54050	80950_AOD
LEVEL 17 +51275	78175_AOD
LEVEL 16 +48500	75400_AOD
LEVEL 15 +45725	72625_AOD
LEVEL 14 +42950	69850_AOD
LEVEL 13 +40175	67075_AOD
LEVEL 12 +37400	64300_AOD
LEVEL 11 +34625	61525_AOD
LEVEL 10 +31850	58750_AOD
LEVEL 09 +29075	55975_AOD
LEVEL 08 +26300	53200_AOD
LEVEL 07 +23525	50425_AOD
LEVEL 06 +20750	47650_AOD
LEVEL 05 +17975	44875_AOD
LEVEL 04 +15200	42100_AOD
LEVEL 03 +12425	39325_AOD
LEVEL 02 +9650	36550_AOD
LEVEL 01 +5500	32400_AOD
LEVEL 00 +0.00	26900_AOD
	22550_AOD
	19800_AOD

No.	Date	Dwn	Chk	App	Revision or reason for issue
-	20191011	EC	EC	JR	First issue DRAFT PLANNING ISSUE
A	20191025	JG	GS	JR	PLANNING ISSUE.
B	20200214	EC	PT	JR	ISSUED FOR PLANNING Reissued to reflect current proposals
C	20200311	CM	GS	JR	REISSUED FOR PLANNING Reissued to reflect current proposals
D	20210331	JG	GS	JR	ISSUED FOR PLANNING
E	20210331	JG	GS	JR	REISSUED FOR PLANNING BMU Doors omitted
F	20220126	JG	GS	JR	REISSUED FOR PLANNING Reissued to reflect proposed changes to facade at Ground Floor and Level 01 Changes highlighted in red

General Notes
Do not scale from drawing. Use marked dimensions.
To be read in conjunction with all other Consultant's drawings.
The Architect to be immediately notified of any discrepancies.
Copyright on this drawing retained by the Architect.

Scale / North Point
1:400 @ A3
0 2 4 6 10m
1:200 @ A1
0 2 4 6 10m

DENTON CORKER MARSHALL

Architect
Denton Corker Marshall LLP
6 St Ann's Passage
Old Exchange Buildings, Manchester M2 6BE
Telephone 0161 834 3511
Email mail@dentoncorkermarshall.co.uk

Project Title
UNION, ST. JOHNS


Client
VITA
The Box, Horseshoe Lane
Alderly Edge, SK9 7QP
Telephone +44 (0) 207 123 4000 Facsimile +44 (0) 161 332 7718
Email info@selectproperty.com

Drawing Title
NORTH ELEVATION

Drawing Number
6548-P-B500-E-N

Revision
F

Drawing Status
PLANNING

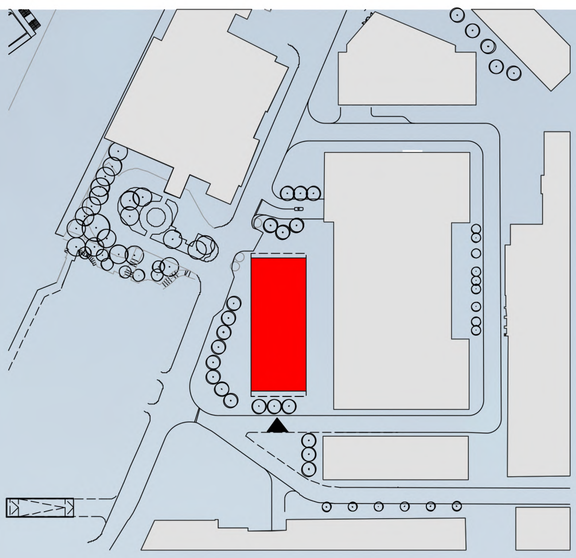

KEY PLAN

N

MATERIALS KEY

- A — ALUMINIUM WINDOW FRAMES WITH CLEAR VISION GLAZING - BLACK COLOURED FRAMES
- B — SEMI OPAQUE BLACK COLOURED TINTED GLASS 'SPANDREL' TO LEVEL 01
- C — INSULATED ALUMINIUM SPANDREL CLADDING PANEL - BLACK COLOUR FINISH
- D — ALUMINIUM CLADDING PANEL - SILVER GREY COLOUR FINISH
- E — ALUMINIUM LOUVRE GLAZED INTO WINDOW SYSTEM - COLOUR/ FINISH TO MATCH MATERIAL REF 'C'
- F — ALUMINIUM WINDOW FRAMES WITH CLEAR VISION GLAZING - EXPRESSED MULLIONS AND SSG TRANSOM JOINTS - BLACK COLOURED FRAMES
- G — ALUMINIUM WINDOW FRAMES WITH BLACK PPC ALUMINIUM 'SPANDREL' PANEL WITH INSULATION BEHIND - EXPRESSED MULLIONS AND SSG TRANSOM JOINTS - BLACK COLOURED FRAMES
- H — VERTICAL LOUVRES - BLACK COLOUR FINISH
- I — LOUVRE PANEL CLADDING - BLACK COLOUR FINISH
- J — CERAMIC TILE CLADDING TO GROUND AND LEVEL 01 - BLACK COLOUR FINISH
- K — CURTAIN WALL GLAZING TO GROUND AND LEVEL 01 - BLACK COLOURED FRAMES
- L — INSULATED ALUMINIUM SPANDREL CLADDING PANEL - BLACK COLOUR FINISH TO LEVEL 01 SLAB EDGE
- SIGNAGE ZONE


TABLE OF CHANGES FOR PLANNING AMENDMENTS

NOTE: REFER TO 6548_VITA T1_401_SCHEDULE OF CHANGES_20220831

SUMMARY OF CHANGES BETWEEN CONSENTED PLANNING DRAWINGS FOR APPLICATIONS REF.'S 125655/FO/2019 AND 131175/NMC/2021 AND RESUBMITTED PROPOSED NMA APPLICATION DRAWINGS.

LATEST CHANGES HIGHLIGHTED IN RED ON DRAWING.

1 - EXTERNAL DOORS
POSITION/ SIZE/ FORMAT OF EXTERNAL DOORS AT GROUND AND MEZZANINE
2 - CROWN HEIGHT/ BMU DOORS OMITTED
HEIGHT OF CROWN FEATURE PARAPET REDUCED BY 1.31m TO REDUCE OVERALL BUILDING HEIGHT TO 97.5m.
BMU DOORS OMITTED
3 - APARTMENT WINDOWS
SIZE/ CONFIGURATION OF APARTMENT WINDOWS TO RESIDENTIAL FLOORS AMENDED
4 - BMU AMENDED
STATIC ROOF-MOUNTED BUILDING MAINTENANCE UNIT (BMU) AMENDED TO MOBILE PERIMETER TRACK-MOUNTED TYPE BMU WHICH WHEN PARKED IS FULLY CONCEALED
5 - SPANDREL PANELS OMITTED AT LEVEL 01
FIXED GLAZED SPANDREL PANELS TO BOTTOM OF LEVEL 01 GLAZED SCREENS OMITTED TO NOW MAKE THE SCREENS FULL HEIGHT
6 - CORNER WINDOWS AMENDED
CORNER WINDOWS ON EAST AND WEST ELEVATIONS HAVE BEEN AMENDED TO OMIT BACK PAINTED GLASS AND REPLACE WITH PPC ALUMINIUM PANELS
7 - MATERIAL REFERENCE UPDATED
MATERIAL REFERENCE 'B' CORRECTED TO LEVEL 01
8 - MATERIAL REFERENCE UPDATED
MATERIAL REFERENCE 'G' CORRECTED TO PPC ALUMINIUM PANEL
9 - FLOOR EDGE SPANDREL PANELS AMENDED
SPANDREL PANELS AT LEVEL 01 FLOOR EDGE CHANGED FROM BLACK BACK-PAINTED GLASS TO BLACK INSULATED OPAQUE ALUMINIUM
10 - LEVEL 01 SPANDREL PANEL MATERIAL AMENDED
SPANDREL PANELS TO WINDOWS AT LEVEL 01 CHANGED FROM BLACK BACK-PAINTED GLASS TO BLACK TINTED GLASS
11 - HEIGHT OF EXTERNAL DOORS AMENDED
HEIGHT OF EXTERNAL DOORS (TO EAST ELEVATION ONLY) REDUCED BY 200mm
12 - LEVEL 01 SPANDREL PANEL MATERIAL AMENDED
SPANDREL PANELS TO WINDOWS INTO AMENITY WC AREA (TO EAST ELEVATION ONLY) CHANGED FROM BLACK BACK-PAINTED GLASS TO INSULATED OPAQUE ALUMINIUM
13 - NEW FACADE-MOUNTED CLOCK NEW EXTERNAL CLOCK MOUNTED AT LEVEL 01 TO WEST ELEVATION ONLY
14 - CURTAIN WALLING PANELS AMENDED
CURTAIN WALLING GLAZING PANELS SUBDIVIDED TO SMALLER UNITS
15 - POST ROOM HATCH OMITTED
OPENING HATCH/WINDOW TO POSTROOM ON GROUND FLOOR EAST ELEVATION OMITTED
16 - CURTAIN WALLING PANELS RELOCATED
CURTAIN WALLING PANELS RELOCATED ON LEVEL 01 IN CONNECTION WITH INTERNAL REORGANISATION OF LEVEL 01 AMENITY SPACE

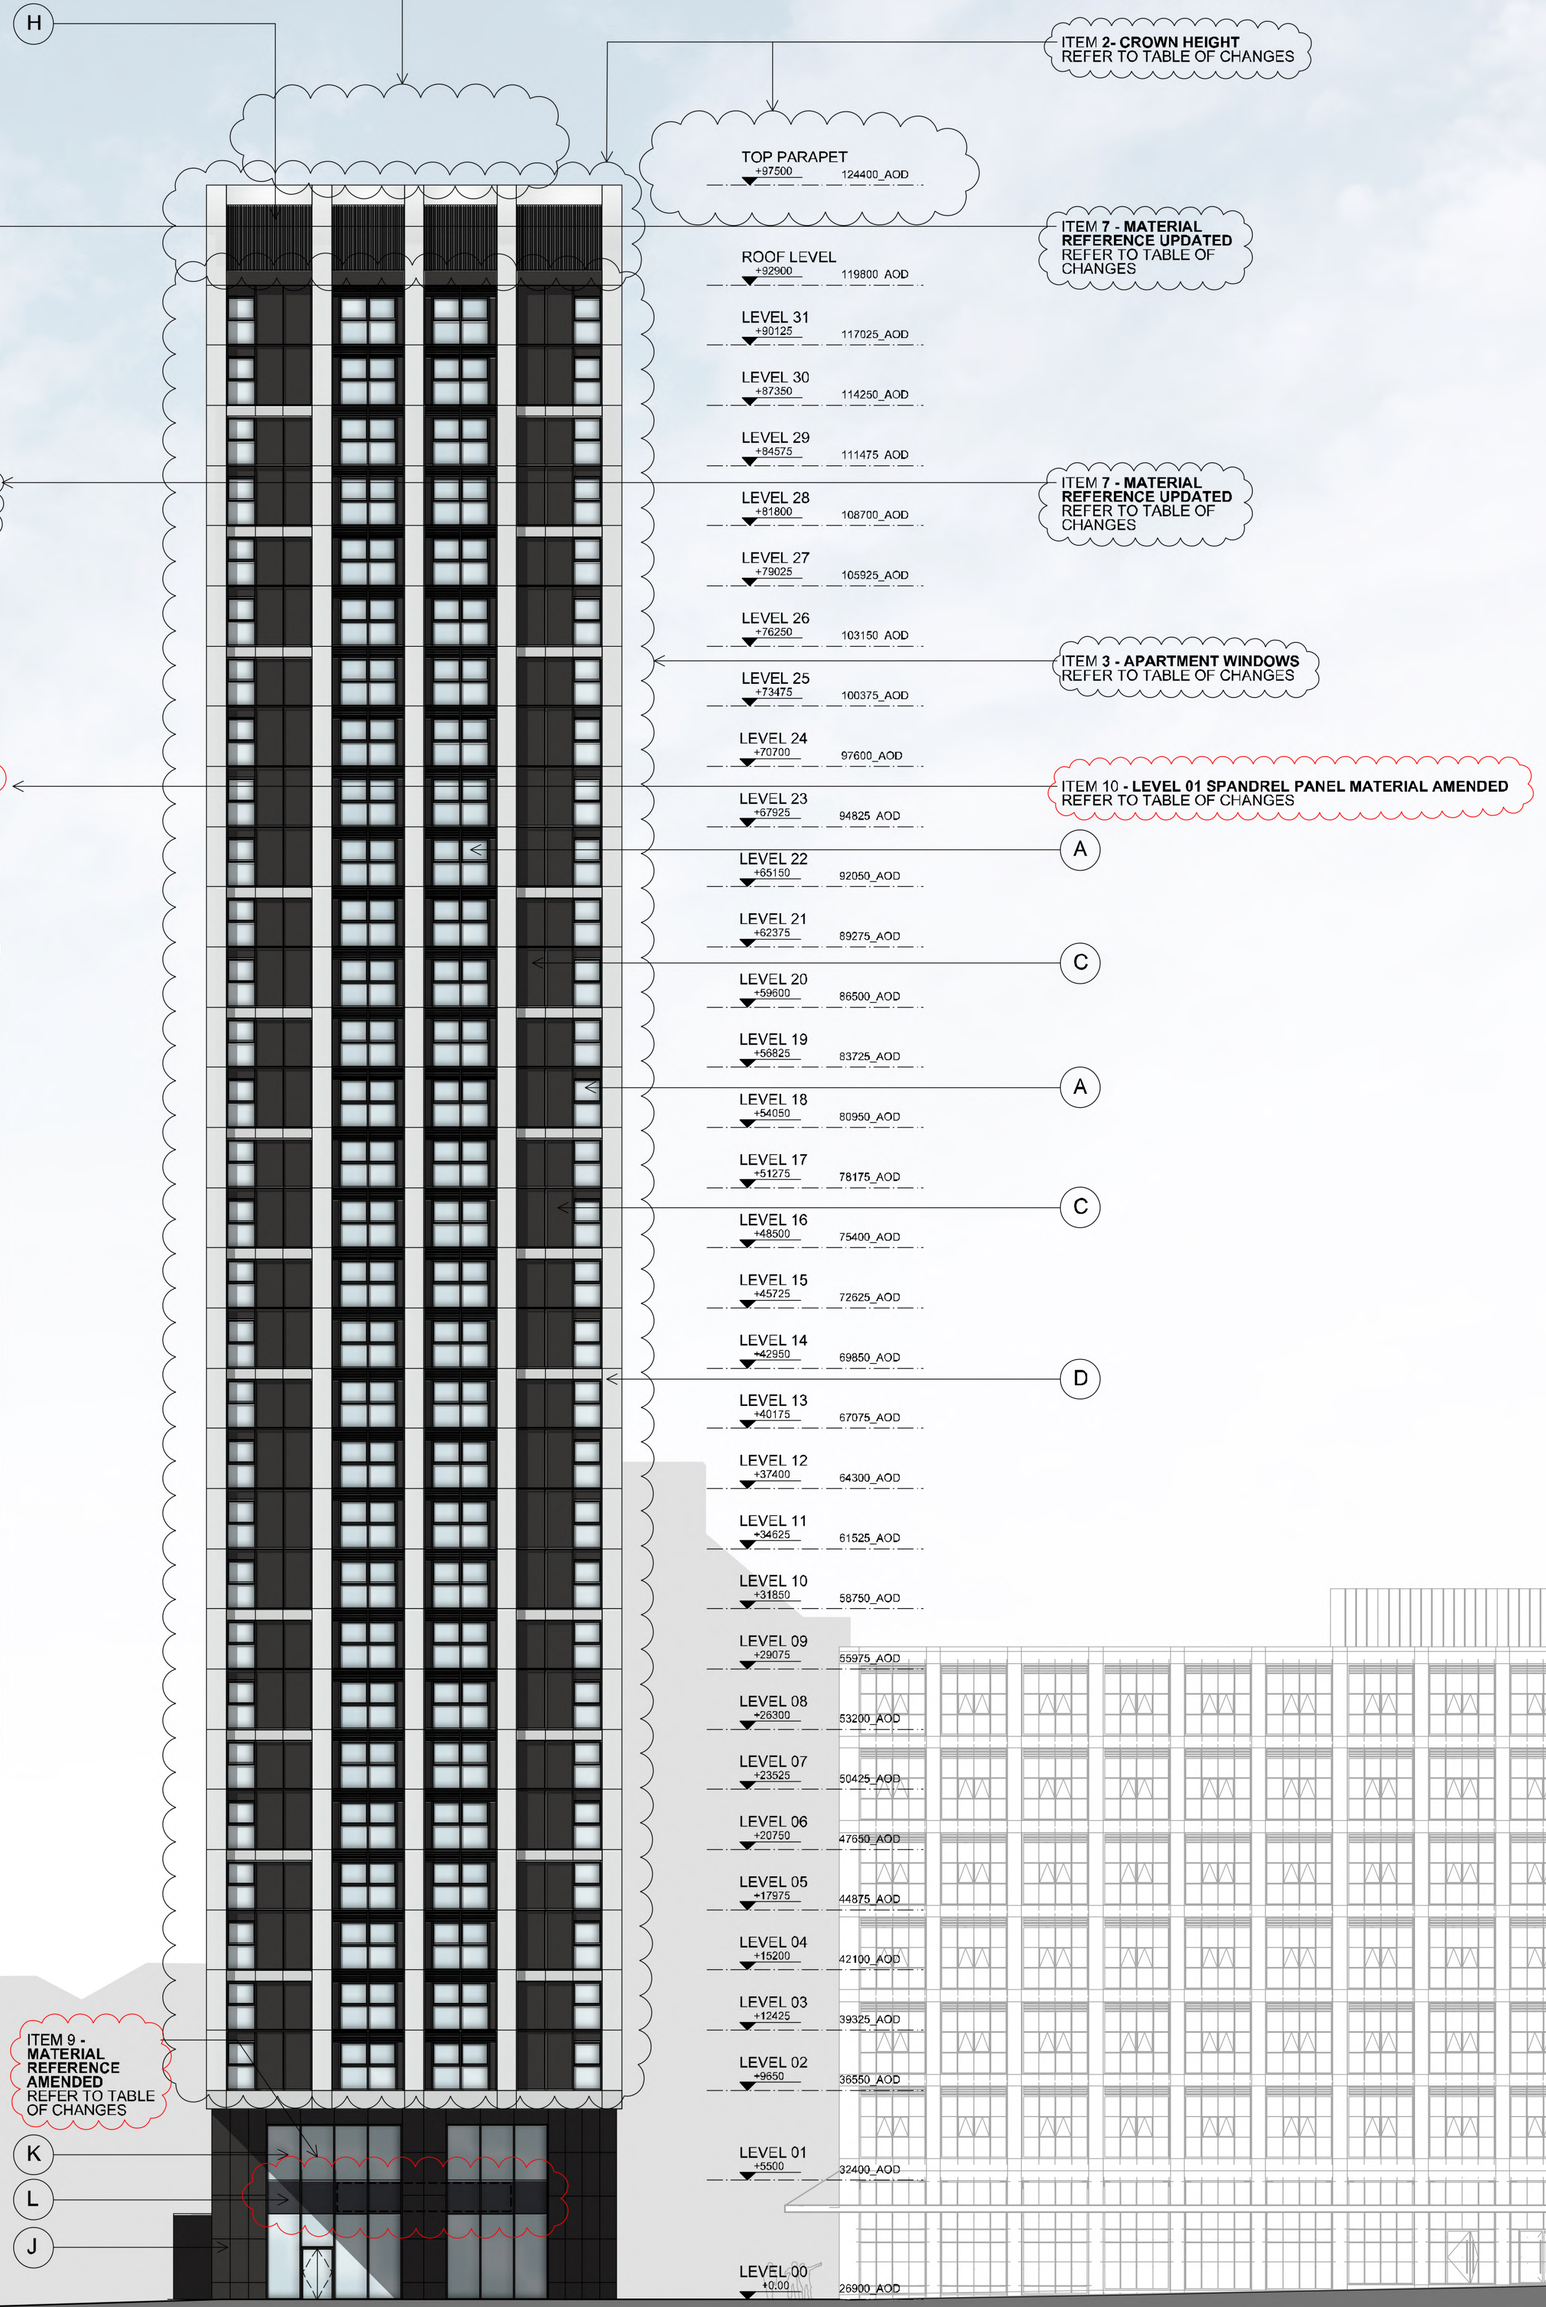

No.	Date	Dwn	Chk	App	Revision or reason for issue
-	20191011	EC	EC	JR	First issue DRAFT PLANNING ISSUE
A	20191025	JG	GS	JR	PLANNING ISSUE.
B	20200214	EC	PT	JR	ISSUED FOR PLANNING Reissued to reflect current proposals
C	20200311	CM	GS	JR	REISSUED FOR PLANNING Reissued to reflect current proposals
D	20210331	JG	GS	JR	ISSUED FOR PLANNING
E	20211015	JG	GS	JR	ISSUED FOR PLANNING
F	20220126	GS	GS	JR	REISSUED FOR PLANNING Reissued to reflect proposed updates to facade at Level 01. Changes highlighted in red

General Notes
Do not scale from drawing. Use marked dimensions.
To be read in conjunction with all other Consultant's drawings.
The Architect to be immediately notified of any discrepancies.
Copyright on this drawing retained by the Architect.

Scale / North Point
1:400 @ A3
0 2 4 6 10m
1:200 @ A1
0 2 4 6 10m

DENTON CORKER MARSHALL

Architect
Denton Corker Marshall LLP
6 St Ann's Passage
Old Exchange Buildings, Manchester M2 6BE
Telephone 0161 834 3511
Email mail@dentoncorkermarshall.co.uk

Project Title
UNION, ST. JOHNS


Client
VITA
The Box, Horseshoe Lane
Alderly Edge, SK9 7QP
Telephone +44 (0) 207 123 4000 Facsimile +44 (0) 161 332 7718
Email info@selectproperty.com

Drawing Title
SOUTH ELEVATION

Drawing Number
6548-P-B500-E-S

Revision
F

Drawing Status
PLANNING

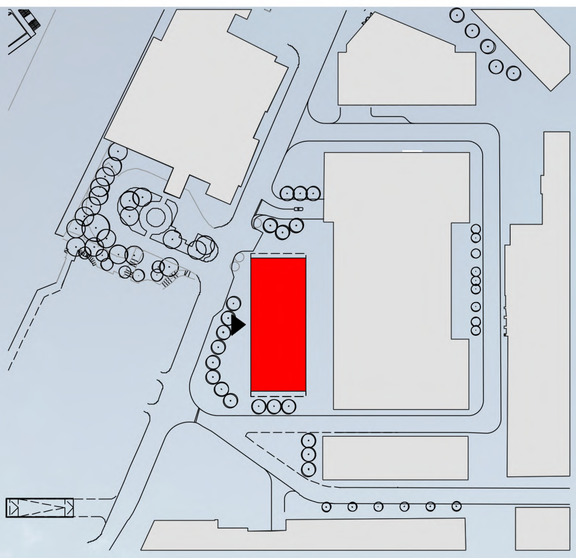

KEY PLAN

N

MATERIALS KEY

- A ALUMINIUM WINDOW FRAMES WITH CLEAR VISION GLAZING - BLACK COLOURED FRAMES
- B SEMI OPAQUE BLACK COLOURED TINTED GLASS 'SPANDREL' TO LEVEL 01
- C INSULATED ALUMINIUM SPANDREL CLADDING PANEL - BLACK COLOUR FINISH
- D ALUMINIUM CLADDING PANEL - SILVER GREY COLOUR FINISH
- E ALUMINIUM LOUVRE GLAZED INTO WINDOW SYSTEM - COLOUR/ FINISH TO MATCH MATERIAL REF 'C'
- F ALUMINIUM WINDOW FRAMES WITH CLEAR VISION GLAZING - EXPRESSED MULLIONS AND SSG TRANSOM JOINTS - BLACK COLOURED FRAMES
- G ALUMINIUM WINDOW FRAMES WITH BLACK PPC ALUMINIUM 'SPANDREL' PANEL WITH INSULATION BEHIND - EXPRESSED MULLIONS AND SSG TRANSOM JOINTS - BLACK COLOURED FRAMES
- H VERTICAL LOUVRES - BLACK COLOUR FINISH
- I LOUVRE PANEL CLADDING - BLACK COLOUR FINISH
- J CERAMIC TILE CLADDING TO GROUND AND LEVEL 01 - BLACK COLOUR FINISH
- K CURTAIN WALL GLAZING TO GROUND AND LEVEL 01 - BLACK COLOURED FRAMES
- L INSULATED ALUMINIUM SPANDREL CLADDING PANEL - BLACK COLOUR FINISH TO LEVEL 01 SLAB EDGE
- SIGNAGE ZONE

TABLE OF CHANGES FOR PLANNING AMENDMENTS

NOTE: REFER TO 6548_VITA T1_401_SCHEDULE OF CHANGES_20220831

SUMMARY OF CHANGES BETWEEN CONSENTED PLANNING DRAWINGS FOR APPLICATIONS REF.'S 125655/FO/2019 AND 131175/NMC/2021 AND RESUBMITTED PROPOSED NMA APPLICATION DRAWINGS.

LATEST CHANGES HIGHLIGHTED IN RED ON DRAWING.

1 - EXTERNAL DOORS
POSITION/ SIZE/ FORMAT OF EXTERNAL DOORS AT GROUND AND MEZZANINE
2 - CROWN HEIGHT/ BMU DOORS OMITTED
HEIGHT OF CROWN FEATURE PARAPET REDUCED BY 1.31m TO REDUCE OVERALL BUILDING HEIGHT TO 97.5m.
BMU DOORS OMITTED
3 - APARTMENT WINDOWS
SIZE/ CONFIGURATION OF APARTMENT WINDOWS TO RESIDENTIAL FLOORS AMENDED
4 - BMU AMENDED
STATIC ROOF-MOUNTED BUILDING MAINTENANCE UNIT (BMU) AMENDED TO MOBILE PERIMETER TRACK-MOUNTED TYPE BMU WHICH WHEN PARKED IS FULLY CONCEALED
5 - SPANDREL PANELS OMITTED AT LEVEL 01
FIXED GLAZED SPANDREL PANELS TO BOTTOM OF LEVEL 01 GLAZED SCREENS OMITTED TO NOW MAKE THE SCREENS FULL HEIGHT
6 - CORNER WINDOWS AMENDED
CORNER WINDOWS ON EAST AND WEST ELEVATIONS HAVE BEEN AMENDED TO OMIT BACK PAINTED GLASS AND REPLACE WITH PPC ALUMINIUM PANELS.
7 - MATERIAL REFERENCE UPDATED
MATERIAL REFERENCE 'B' CORRECTED TO LEVEL 01
8 - MATERIAL REFERENCE UPDATED
MATERIAL REFERENCE 'G' CORRECTED TO PPC ALUMINIUM PANEL
9 - FLOOR EDGE SPANDREL PANELS AMENDED
SPANDREL PANELS AT LEVEL 01 FLOOR EDGE CHANGED FROM BLACK BACK-PAINTED GLASS TO BLACK INSULATED OPAQUE ALUMINIUM
10 - LEVEL 01 SPANDREL PANEL MATERIAL AMENDED
SPANDREL PANELS TO WINDOWS AT LEVEL 01 CHANGED FROM BLACK BACK-PAINTED GLASS TO BLACK TINTED GLASS
11 - HEIGHT OF EXTERNAL DOORS AMENDED
HEIGHT OF EXTERNAL DOORS (TO EAST ELEVATION ONLY) REDUCED BY 200mm
12 - LEVEL 01 SPANDREL PANEL MATERIAL AMENDED
SPANDREL PANELS TO WINDOWS INTO AMENITY WC AREA (TO EAST ELEVATION ONLY) CHANGED FROM BLACK BACK-PAINTED GLASS TO INSULATED OPAQUE ALUMINIUM
13 - NEW FACADE-MOUNTED CLOCK NEW EXTERNAL CLOCK MOUNTED AT LEVEL 01 TO WEST ELEVATION ONLY
14 - CURTAIN WALLING PANELS AMENDED
CURTAIN WALLING GLAZING PANELS SUBDIVIDED TO SMALLER UNITS
15 - POST ROOM HATCH OMITTED
OPENING HATCH/WINDOW TO POSTROOM ON GROUND FLOOR EAST ELEVATION OMITTED
16 - CURTAIN WALLING PANELS RELOCATED
CURTAIN WALLING PANELS RELOCATED ON LEVEL 01 IN CONNECTION WITH INTERNAL REORGANISATION OF LEVEL 01 AMENITY SPACE

ITEM **2 - CROWN HEIGHT** REFER TO TABLE OF CHANGES

ITEM **4 - BMU AMENDED** REFER TO TABLE OF CHANGES

H

B

ITEM **7 - MATERIAL REFERENCE UPDATED** REFER TO TABLE OF CHANGES

G

A

G

ITEM **7 - MATERIAL REFERENCE UPDATED** REFER TO TABLE OF CHANGES

C

I

J

K

C

ITEM **3 - APARTMENT WINDOWS** REFER TO TABLE OF CHANGES

L

ITEM **10 - LEVEL 01 SPANDREL PANEL MATERIAL AMENDED** REFER TO TABLE OF CHANGES

C

D

D

ITEM **6 - CORNER WINDOWS AMENDED** REFER TO TABLE OF CHANGES

ITEM **9 - MATERIAL REFERENCE AMENDED** REFER TO TABLE OF CHANGES

L

ITEM **13 - NEW FACADE-MOUNTED CLOCK TO WEST ELEVATION** REFER TO TABLE OF CHANGES

B

ITEM **10 - MATERIAL REFERENCE AMENDED** REFER TO TABLE OF CHANGES

D

J

K

ITEM **14 - CURTAIN WALLING** REFER TO TABLE OF CHANGES

ITEM **1 - EXTERNAL DOORS** REFER TO TABLE OF CHANGES

TOP PARAPET +97500	124400_AOD
ROOF LEVEL +92900	119800_AOD
LEVEL 31 +90125	117025_AOD
LEVEL 30 +87350	114250_AOD
LEVEL 29 +84575	111475_AOD
LEVEL 28 +81800	108700_AOD
LEVEL 27 +79025	105925_AOD
LEVEL 26 +76250	103150_AOD
LEVEL 25 +73475	100375_AOD
LEVEL 24 +70700	97600_AOD
LEVEL 23 +67925	94825_AOD
LEVEL 22 +65150	92050_AOD
LEVEL 21 +62375	89275_AOD
LEVEL 20 +59600	86500_AOD
LEVEL 19 +56825	83725_AOD
LEVEL 18 +54050	80950_AOD
LEVEL 17 +51275	78175_AOD
LEVEL 16 +48500	75400_AOD
LEVEL 15 +45725	72625_AOD
LEVEL 14 +42950	69850_AOD
LEVEL 13 +40175	67075_AOD
LEVEL 12 +37400	64300_AOD
LEVEL 11 +34625	61525_AOD
LEVEL 10 +31850	58750_AOD
LEVEL 09 +29075	55975_AOD
LEVEL 08 +26300	53200_AOD
LEVEL 07 +23525	50425_AOD
LEVEL 06 +20750	47650_AOD
LEVEL 05 +17975	44875_AOD
LEVEL 04 +15200	42100_AOD
LEVEL 03 +12425	39325_AOD
LEVEL 02 +9650	36550_AOD
LEVEL 01 +5500	32400_AOD
LEVEL +0.00	26900_AOD
LEVEL B1 -4350	22550_AOD
LEVEL B2 -7100	19800_AOD

No.	Date	Dwn	Chk	App	Revision or reason for issue
-	20191011	EC	EC	JR	First issue DRAFT PLANNING ISSUE
A	20191025	JG	GS	JR	PLANNING ISSUE.
B	20200214	EC	PT	JR	ISSUED FOR PLANNING Reissued to reflect current proposals
C	20200311	CM	GS	JR	REISSUED FOR PLANNING Reissued to reflect current proposals
D	20210331	JG	GS	JR	ISSUED FOR PLANNING
E	20211015	JG	GS	JR	ISSUED FOR PLANNING
F	20221103	GS	GS	JR	REISSUED FOR PLANNING Reissued to reflect proposed updates to facade at Ground Floor and Level 01. Changes highlighted in red.

General Notes
Do not scale from drawing. Use marked dimensions.
To be read in conjunction with all other Consultant's drawings.
The Architect to be immediately notified of any discrepancies.
Copyright on this drawing retained by the Architect.

Scale / North Point
1:400 @ A3
0 2 4 6 10m
1:200 @ A1
0 2 4 6 10m

DENTON CORKER MARSHALL

Architect
Denton Corker Marshall LLP
6 St Ann's Passage
Old Exchange Buildings, Manchester M2 6BE
Telephone 0161 834 3511
Email mail@dentoncorkermarshall.co.uk

Project Title
UNION, ST. JOHNS

Client
VITA
The Box, Horseshoe Lane
Alderly Edge, SK9 7QP
Telephone +44 (0) 207 123 4000 Facsimile +44 (0) 161 332 7718
Email info@selectproperty.com

Drawing Title
WEST ELEVATION

Drawing Number
6548-P-B500-E-W

Revision
F

Drawing Status
PLANNING