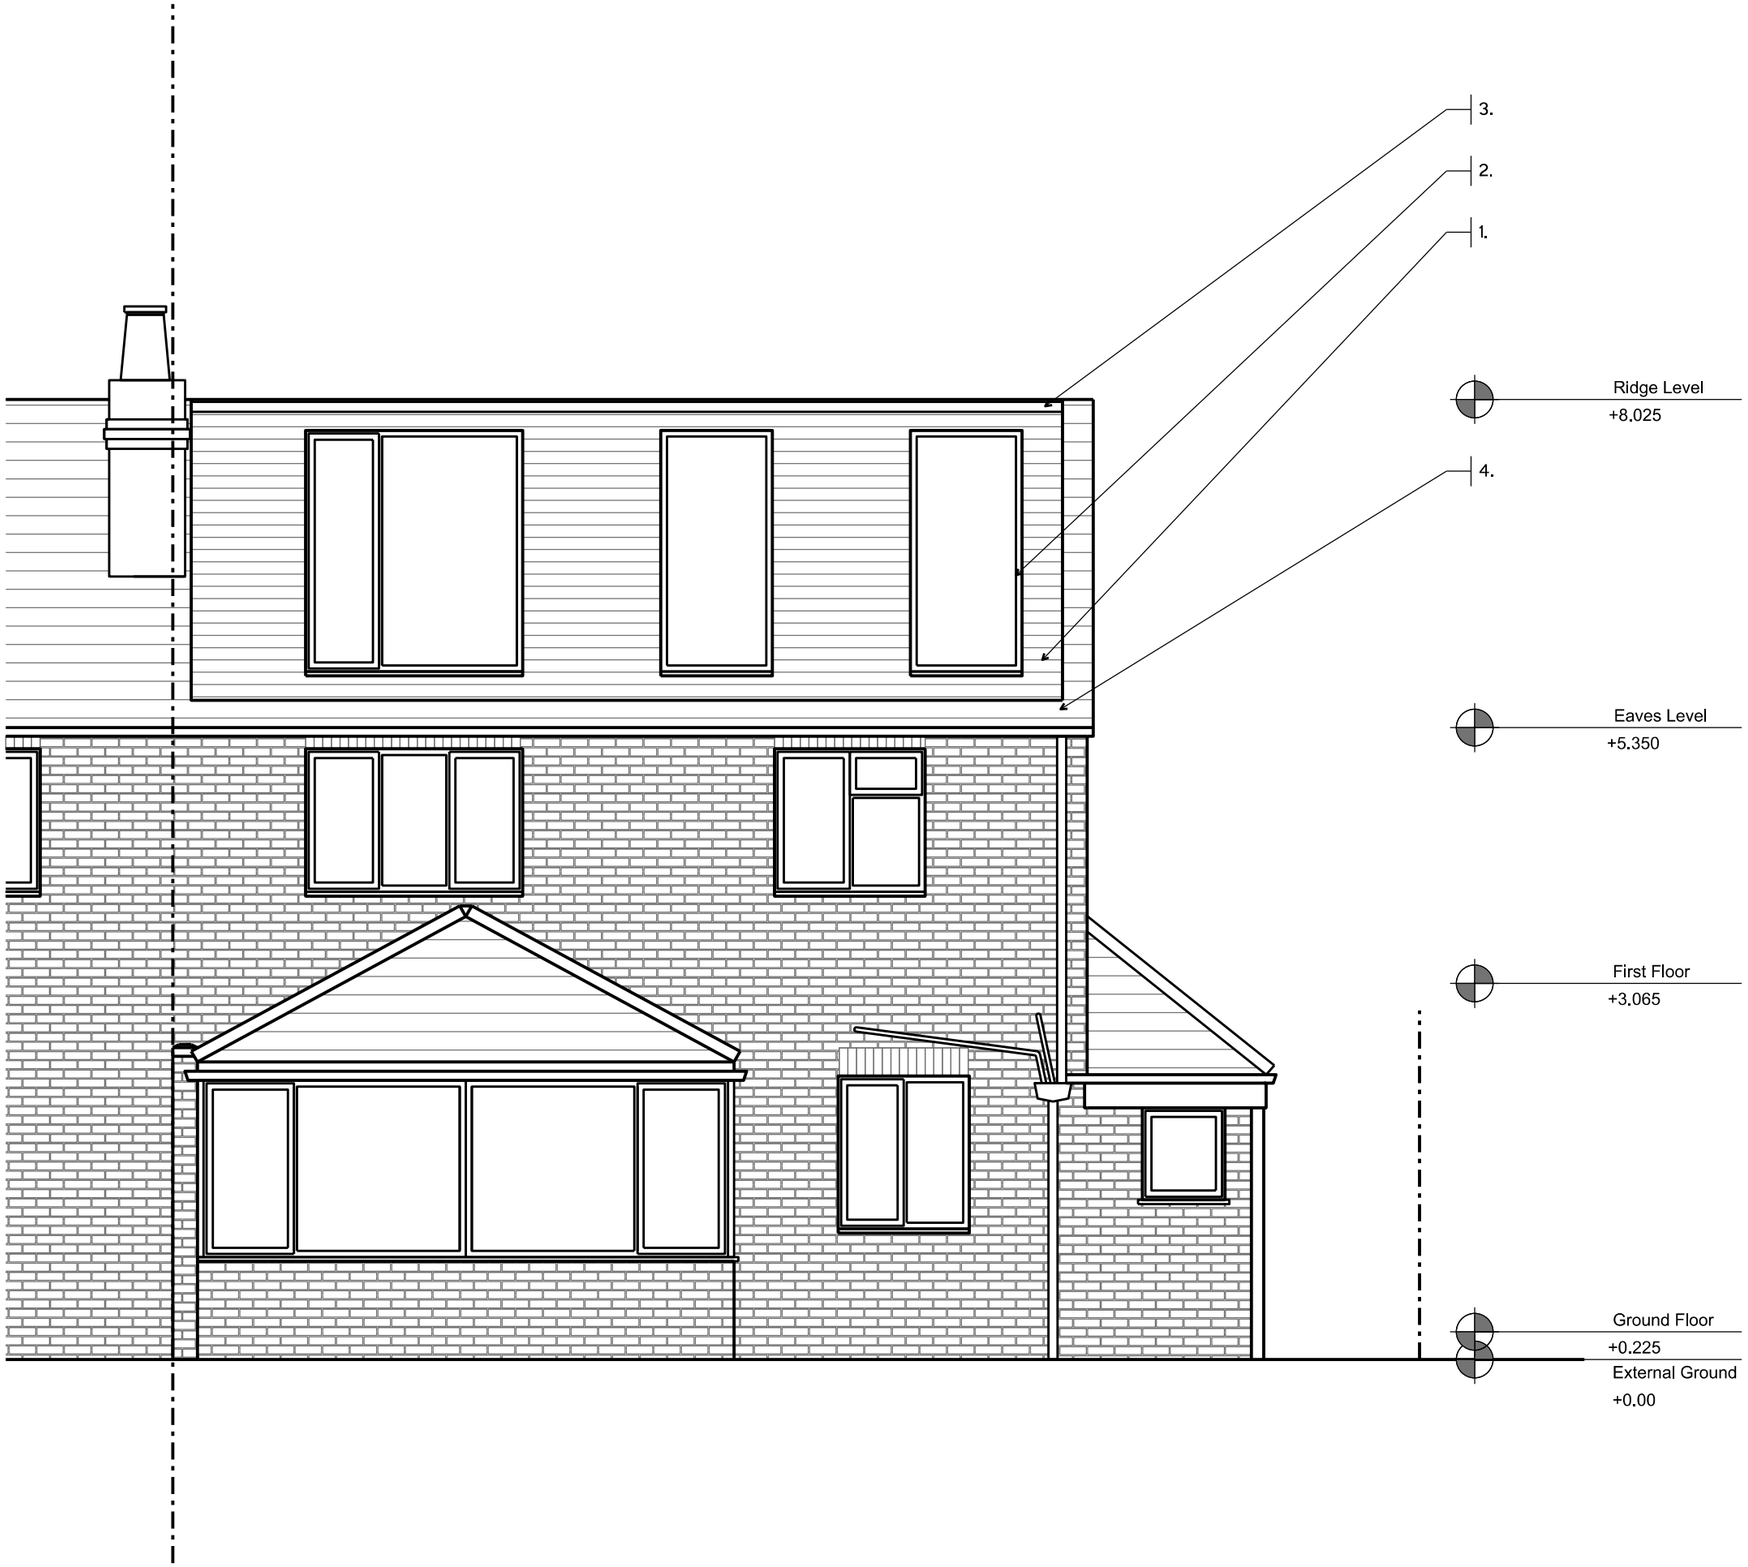


Scale 1:50

0 1 2 3 4 5

NORTHERN

NORTHERN ARCHITECTS

11 Grosvenor Road
Altrincham
WA14 1LA

pg@northernarchitects.co.uk

+447799196215

www.northernarchitects.co.uk

Project
50 St. Werburgh's Road
Chorlton

Project No.
NA-2304

Revisions

Rev	Description	By	Date
01	Dormer height reduced	PG	24/01/24

Notes:

1. Black tiles
2. Slim profile black aluminium windows
3. Black facia to match existing black facia boards
4. Dormer to sit a minimum of 200mm back from existing eaves
5. New Velux style roof lights
6. Matching roof tiles

Drawing Title
Rear Elevation (West)
as Proposed_REV01

Scale	Date	Status
1:50 @ A3	Nov 23	Planning

NA (-4) 031

This drawing is the exclusive copyright of Northern Architects Limited and remains under the ownership of the company. Reproduction, sharing, or copying of this drawing without prior written consent is strictly prohibited.

Adhere to all dimensions as indicated. It is essential to verify all dimensions on-site before proceeding with construction or manufacturing.

Do not scale off of this drawing.