WEST ELEVATION AS PROPOSED 1:50

SOUTH ELEVATION AS PROPOSED 1:50

60MIN RATED DOOR	30MIN RATED DOOR	120MIN RATED DOOR
FOAM EXTINGUISHER	CO2 EXTINGUISHER	WATER EXT.
POWDER EXT.	LIQUID EXT.	FIRE BLANKET
FIRE ALARM PANEL	SMOKE GLASS ALARM	AUTO. FIRE DETECTION
FINAL EXIT DOOR	EMERGENCY LIGHT	FIRE ALARM
SPRINKLER	SMOKE VENTS	DOOR RELEASE
30MIN RATED WALL	60MIN RATED WALL	120MIN RATED WALL
ALARM PANEL	EXIT SIGNAGE	LINE OF SHUTTERS
DIGITAL DOOR LOCK	SHUTTER CONTROLS	PIR DETECTOR
DISTRIBUTION BOARD	DOORING ELECTRO	ELECTRIC SHUTTER
DOUBLE SOCKET	LIGHT SWITCH	PULL CORD SWITCH
FUSED SPUR	PENDANT LIGHT	RECESSED LIGHT
TUBE LIGHT	WATER HEATER	SPRINKLER
HEATING RADIATOR	DATA POINT	CEILING SOCKET
INCOMING WATER	INCOMING GAS	INCOMING BT
INCOMING BT	WATER METER	GAS METER
BOILER	CEILING EXTRACT	WALL EXTRACT
RADIATOR	AIR SUPPLY	EXTRACT DUCTING
THERMOSTAT	A/V CONTROLS	SHUTTER CONTROLS
A/V CONSOLE	A/V CONNECTOR	WALL MOUNTED A/V
COLD WATER FEED	HOT WATER FEED	POOL DOOR DOR
SOLID WALL	STUD WALL	JOINT SHUTTER

PROPOSED WORKS

- INSTALL NEW POWDER COATED ALUMINIUM SHOPFRONT AND DOOR
- SHOPFRONT AND DOOR TO BE RAL 6002 LEAF GREEN
- BRICK UP (WITH MATCHING BRICKS) DOOR AND WINDOW
- EXPOSED BRICKWORK TO BE PAINTED RAL 7004 SIGNAL GREY

WALL FINISHES

- PLAIN WALLS
  TILED WALLS
- SKIRTING TILES
  WHITE 60MMH WALL TILES (FULL HEIGHT)
  TO BE AS IN LOBBY / GRID STAMPED DOOR FINISH
- BASE OF DOORS GENERAL
  ALTRO WHITE BASE TO SKIRTING HEIGHT
- SKIRTING WINDOW SILL
  WHITE 60MMH WALL TILES (FULL HEIGHT)
  TO BE AS IN LOBBY / GRID STAMPED DOOR FINISH
- MAIN WALL
- GREEN RPD PANELS (RAL 6002)
- "TERRAZZO" TILES

FLOOR FINISHES

- KITCHEN AREA
  EXPOSE DARK GREY CONCRETE SEMI FLOORING
- GENERAL FLOORING
  SUPPLY AND INSTALL POLYFLOR POLYAPE STANDARD 2MM FLOORING IN "TWILIGHT" 6002 6400
- CUSTOMER ENTRANCE MATWELL
  MANOR ENTRANCE MPPD MAT IN ANTHRACITE

DOOR FINISHES

DOUBLE DOOR
DOOR FRAMES - WHITE
DOOR LAMINATE - POLYBUY GREEN

BASE OF DOORS DOOR
DOOR FRAMES - WHITE
DOOR LAMINATE - POLYBUY WHITE

PROPOSED WALL ELEVATION 1:20

NORTH

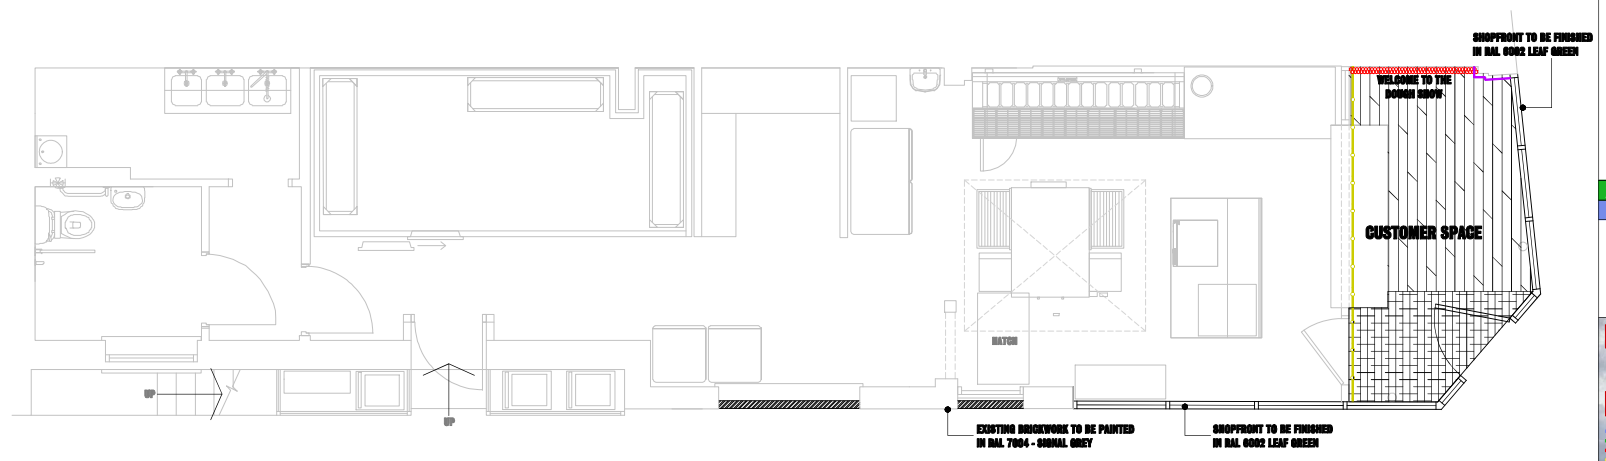

GROUND FLOOR AS PROPOSED 1:50

2	ISSUED TO PLANNING	07/03/23
1	INITIAL ISSUE	07/02/23

PAPA JOHNS®
Better Ingredients. Better Pizza.

DMU DESIGNS
ARCHITECTURAL SERVICES LTD

- PLANNING APPLICATIONS
- BUILDING REGULATIONS
- PLANNING CONSULTATIONS
- TECHNICAL DESIGN
- FEASIBILITY / OUTLINE SCHEMES
- SPACE PLANNING

MAIL@DMUDESIGNS.CO.UK
WWW.DMUDESIGNS.CO.UK
+44 7957 547305

CLIENT
PAPA JOHNS

STATUS
PLANNING

DRAWING NUMBER	DRAWING TITLE
2932-003	PROPERTY AS PROPOSED
DRAWING REVISION	DATE
2	FEBRUARY 2023
SCALE	PAPER SIZE / DRAWN BY
AS SHOWN	A1 / PTM

PROPERTY
254 WILMSLOW ROAD
FALLOWFIELD
MANCHESTER, M14 6LD

DO NOT SCALE FROM THIS DRAWING, ANY DISCREPANCIES TO BE REPORTED IMMEDIATELY.
DMU DESIGNS IS A LIMITED COMPANY REGISTERED IN ENGLAND AND WALES. REGISTERED NUMBER: 7195007