

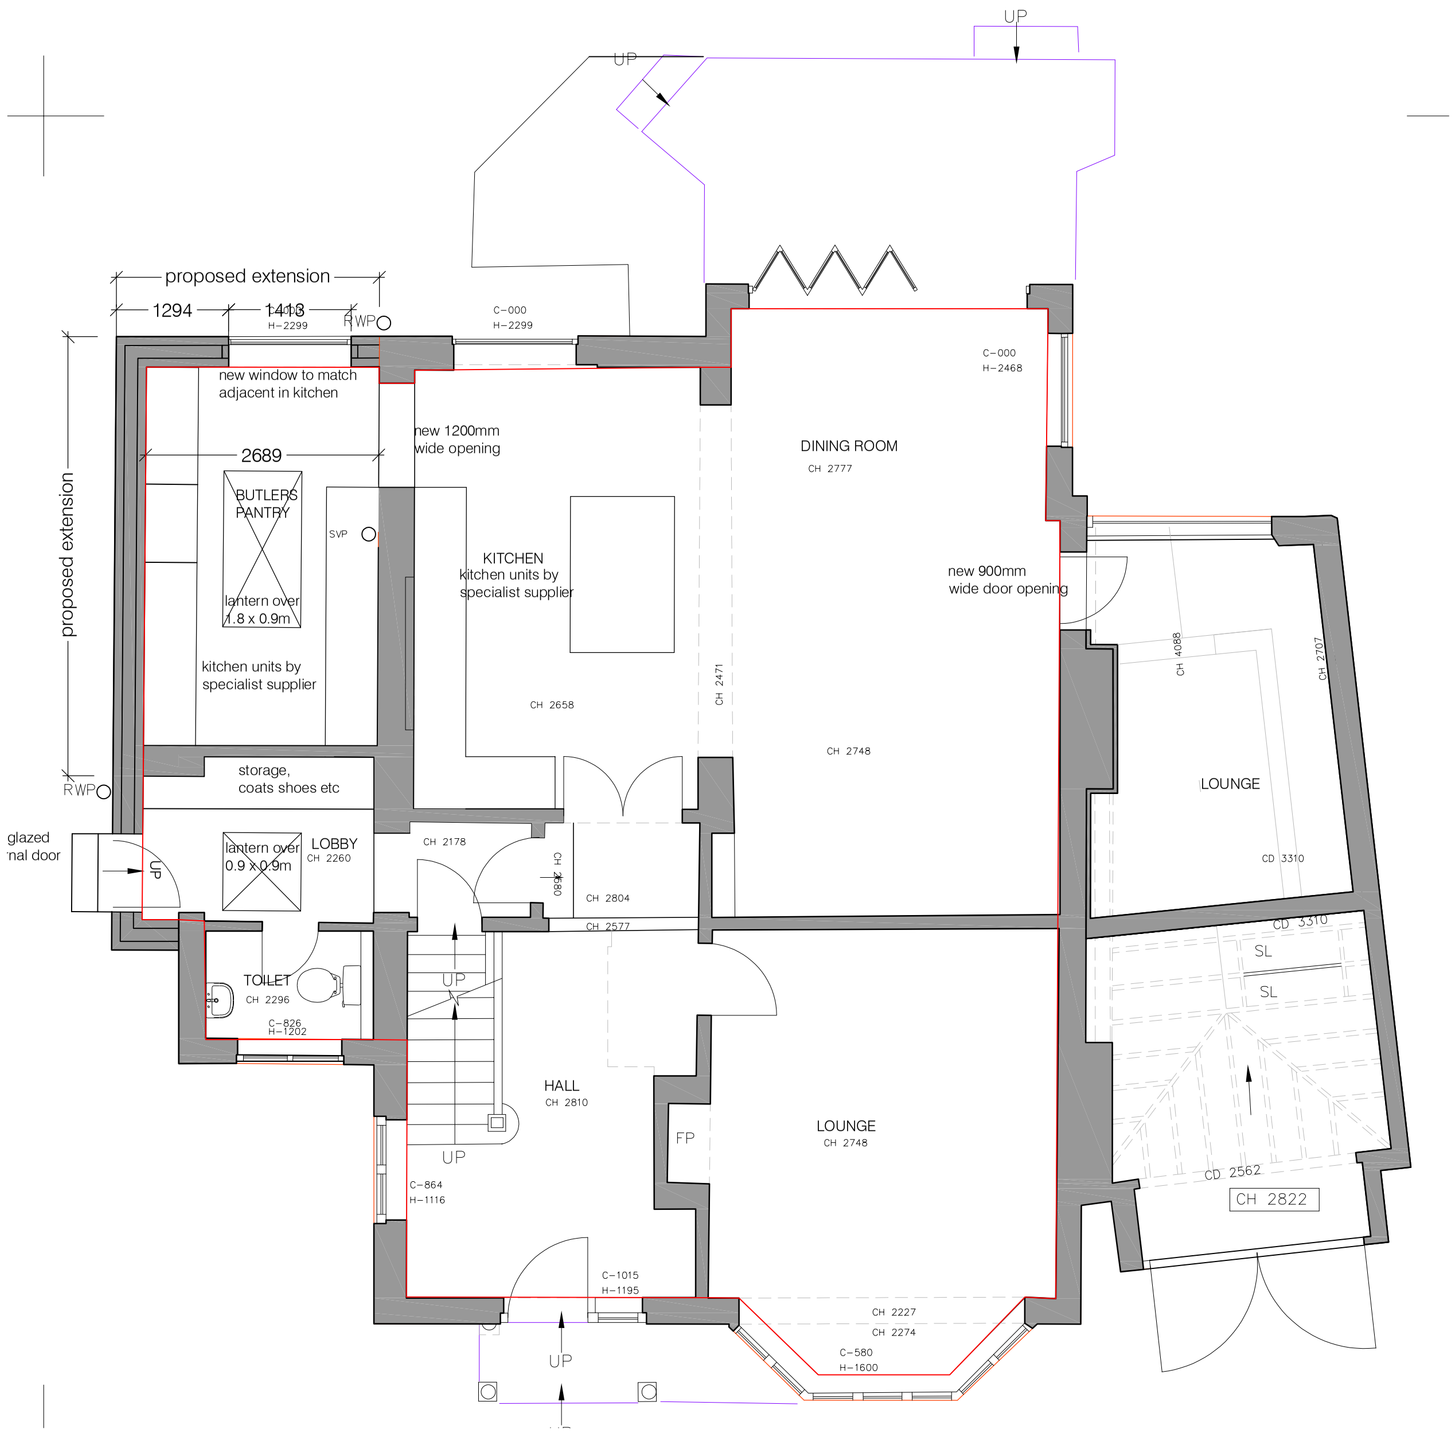


GROUND FLOOR PLAN

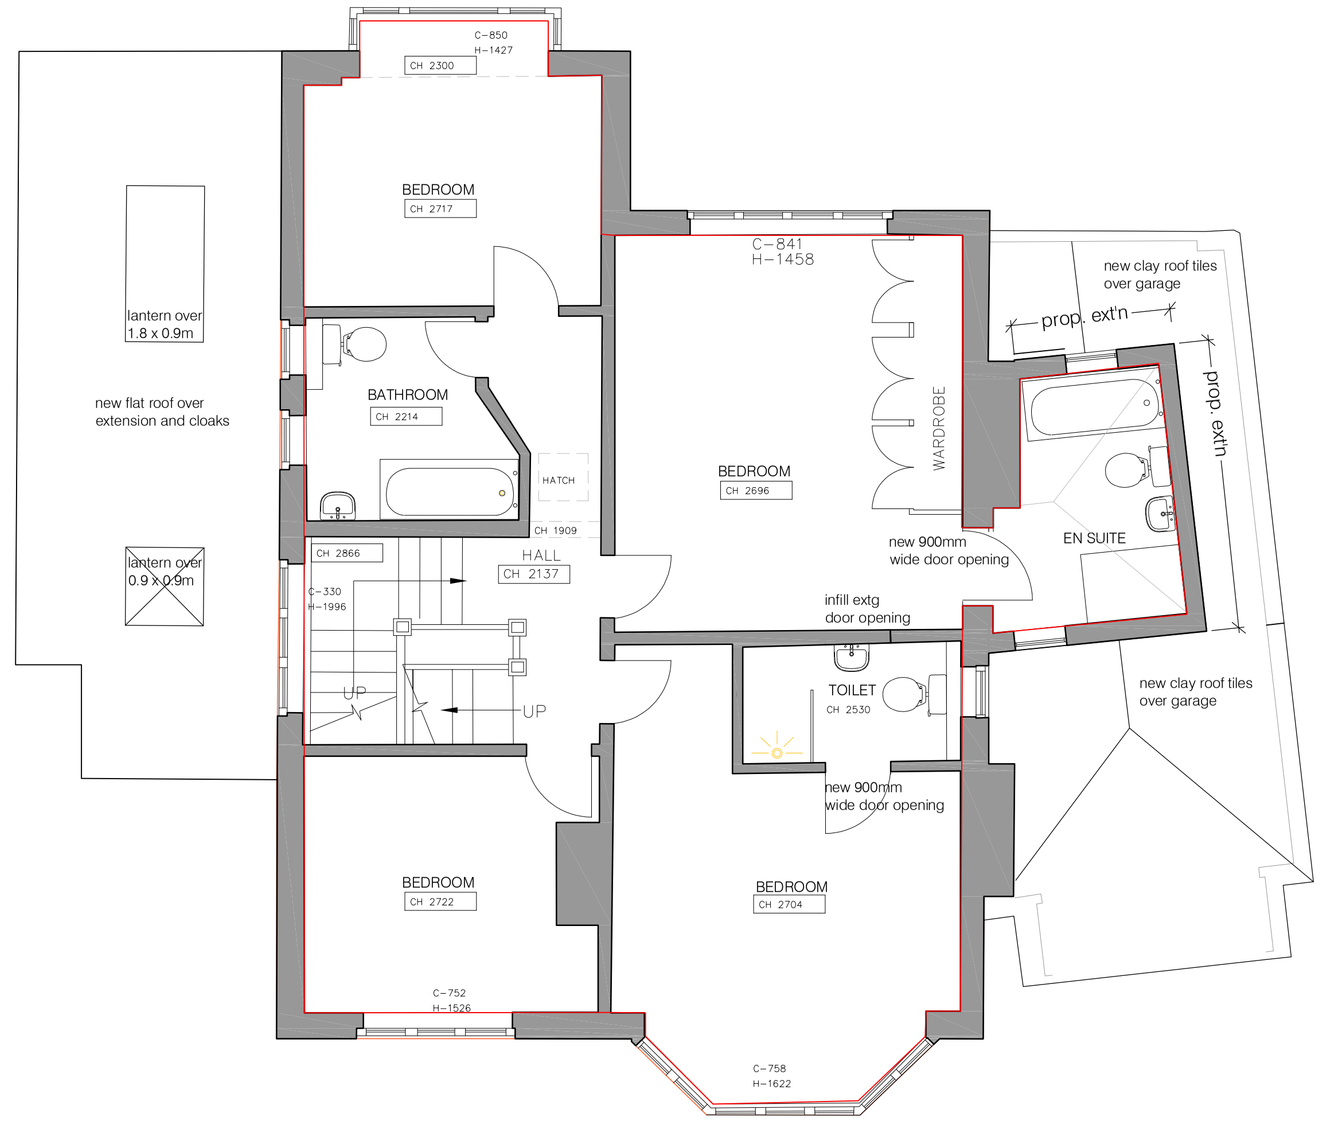

FIRST FLOOR PLAN

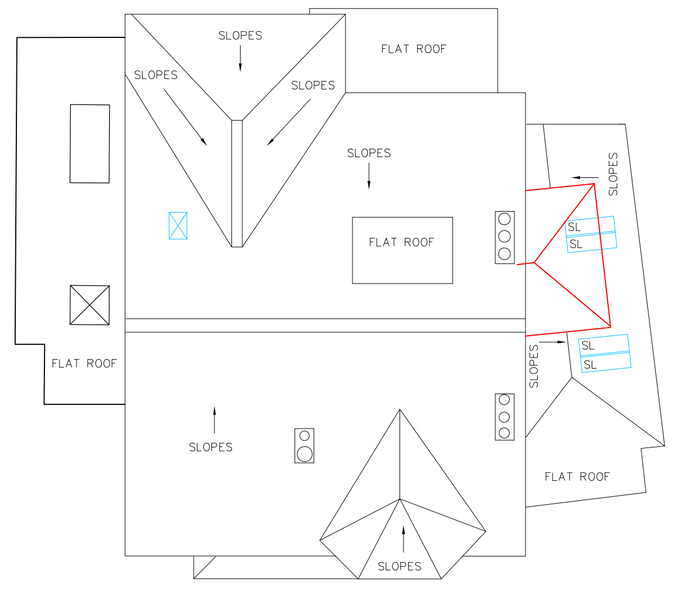

ROOF PLAN 100@a1

Simon R Miles
Chartered Architect
Didsbury
Manchester
T: 07778 137830
E: srmilesarchitect@gmail.com

Do not scale. Contractors must check all dimensions on site before preparing production drawings or commencing any work. This drawing and its design is the copyright of S.R.Miles Ltd and may not be reproduced in any form whatsoever without their prior express written consent.

Revision	Date	Revision note

Notes

Project :
322 Lapwing Lane Didsbury

Title :
Plans as proposed

Drawing number : Issue :
22 349 PL200

Client :
Mr C Ward Ms M Farrell

Scale :
1:50@A1, 100@A3

Date :
13.03.2023

CAD Ref :
PL100

Drawn by :
SRM

SRM
Simon R Miles BA Hons Dip Arch RIBA
Chartered Architect