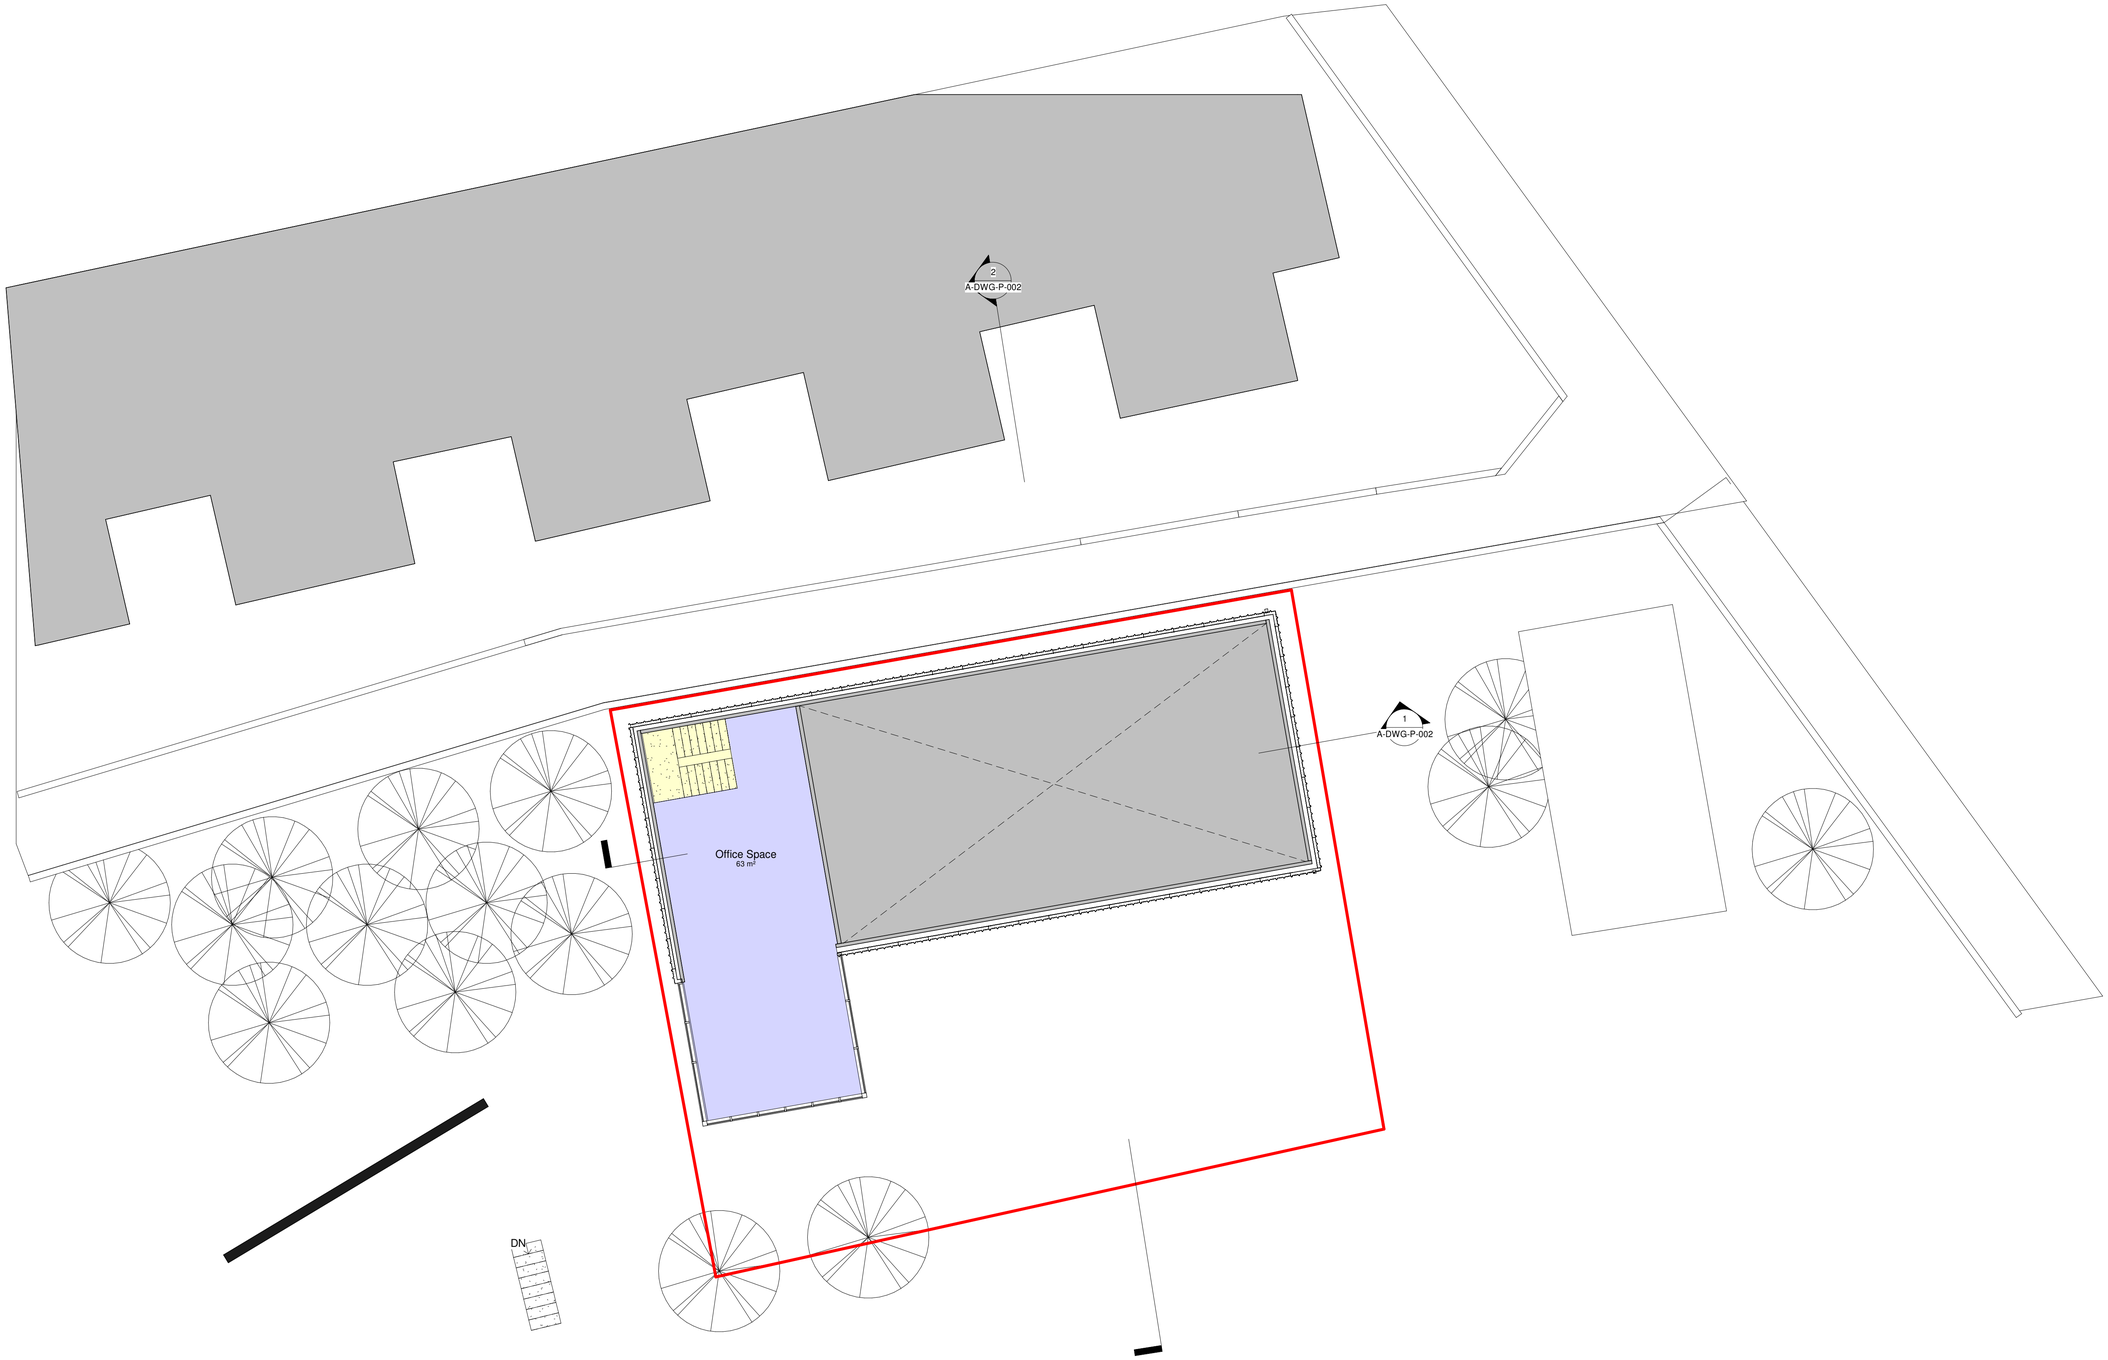


First Floor Plan
1 : 100

©
DO NOT SCALE. Use figured dimensions only. Contractor is to check all dimensions before commencement of works. This drawing is copyright. This data to be used as x-ref file only - not as live data. This drawing must only be used for the purpose for which it is supplied.

NOTES:

Revision Number	Date	Description of Revision	Chkd	Appr

SEED Architects.
Experience | Design Ethos | Passion
Parsonage Chambers, 3 Parsoange, Manchester M3 2HW - 0161 832 5750

status
Planning

job title
Queens Road industrial

Location

drawing title
First Floor Plan

author	date
SOD	15/09/2022
checker	date
MD	15/09/2022

scale
1 : 100

paper size
A1

Project no.	Type	Seed drawing no.	Rev.
3300		A-DWG-FF-101	