

Note:
Do not scale from this drawing.
Dimensions are to be checked on site.
If in doubt please ask.

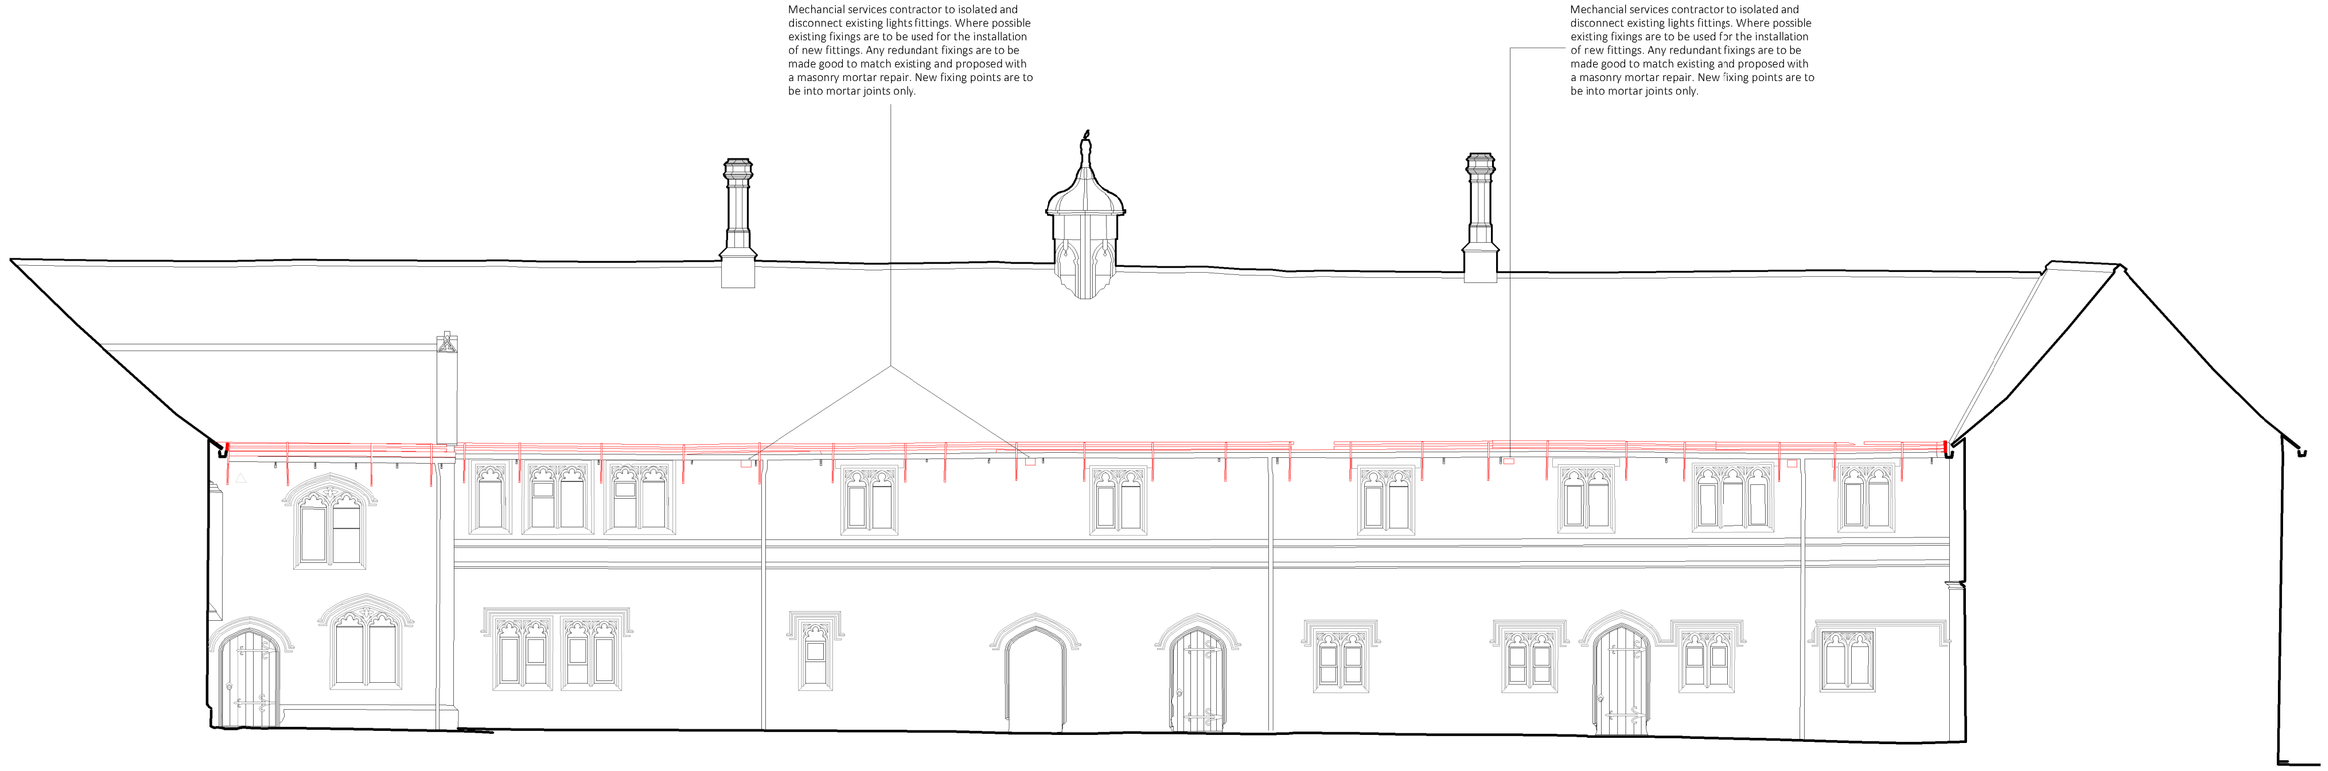

South Elevation 03

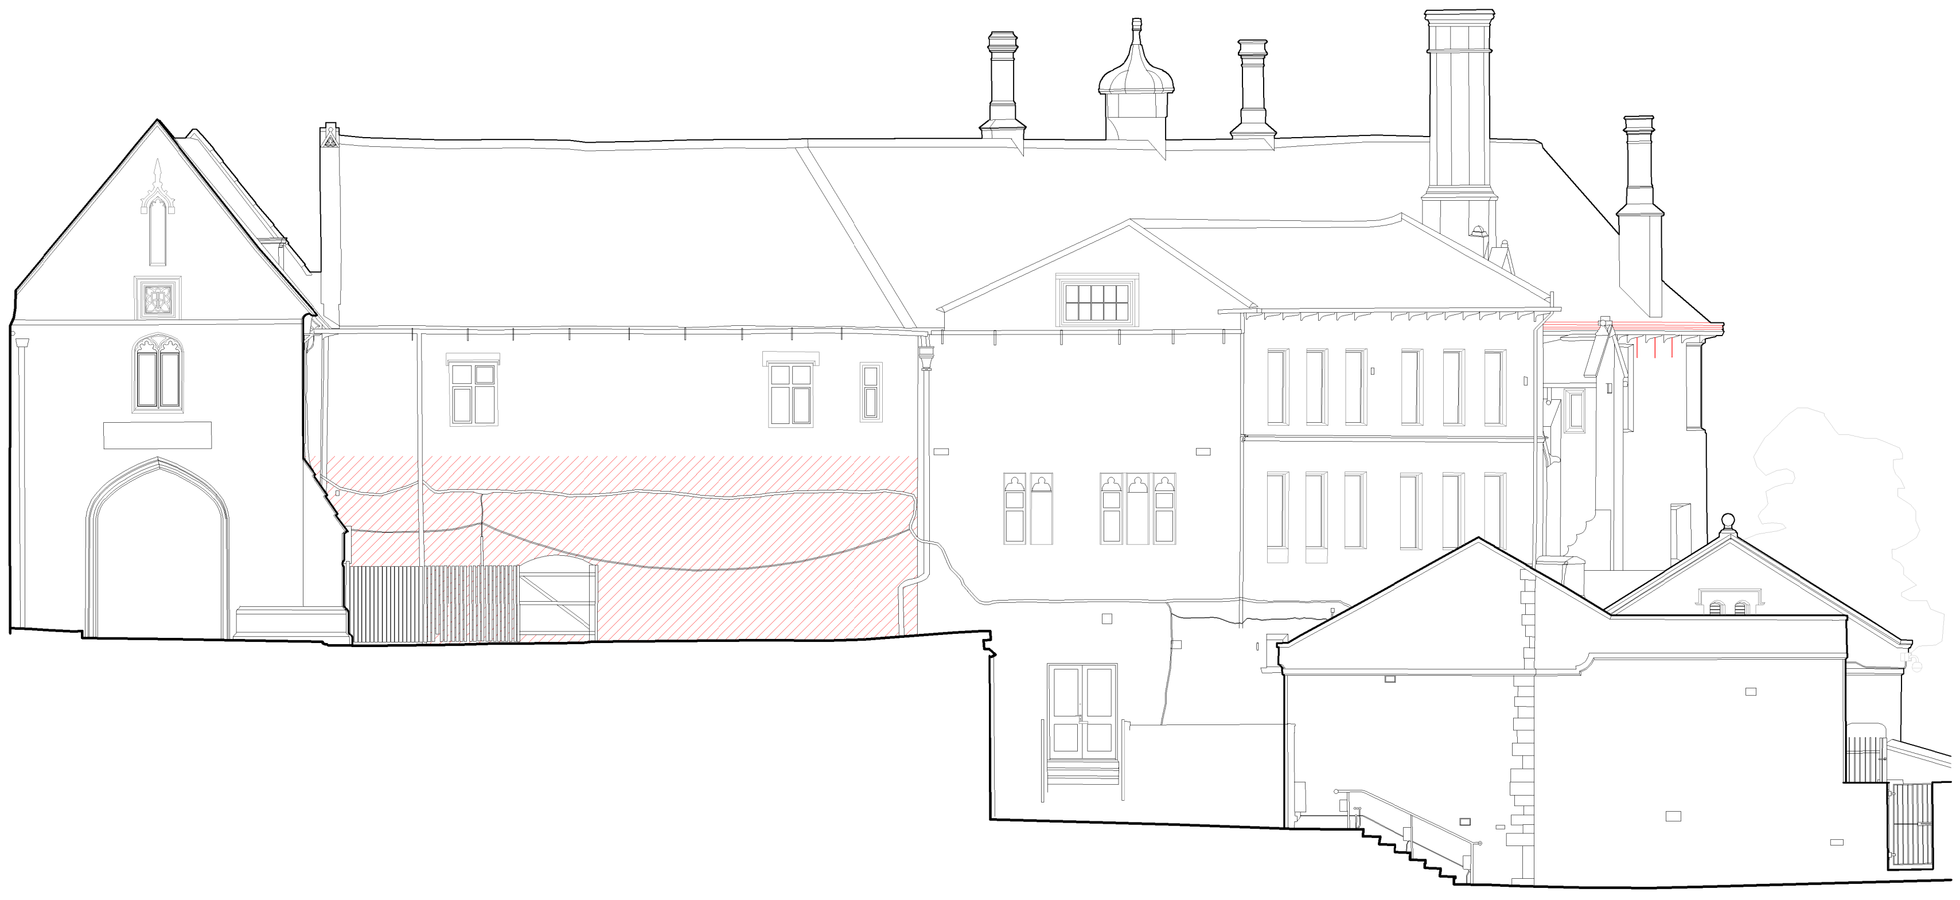


East Elevation 04



College House South Elevation - Showing entrance to Baronial Hall



College House South Elevation

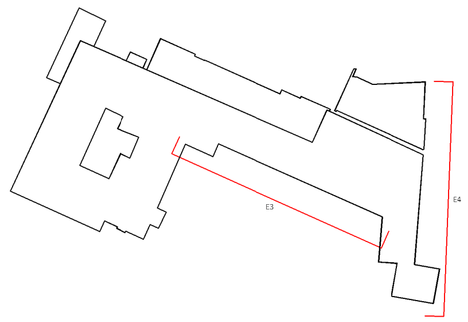

Key

Snowboards and brackets to be removed. Remove all associated fixigs and ensure stonework is made good. Make good all works to match exist ng and adjacent. Any redundant fixings to be made good with a masonry mortar repair. Any new fixings are to be into mortar joints only.

Allow to carefully remove existing cement based mortar using hand tools to the area indicated. Undertake vapour permeability tests in order to assess the correct composition for the proposed new lime-based mortar mix. Following the tests re-point carefully by hand.

Rev Date/Intls Details

© The moral rights of the author are hereby asserted.
This drawing and design is he sole property of Buttress ltd and must not be reproduced without permission.
Buttress ltd is Registered in England and Wales: 5363573

Buttress

41 Bengal St
Manchester
M4 6AF

T 0161 236 3303
E contact@buttress.net
W www.buttress.net

Project Title	CSM - College House
Client	Chetham's School of Music
Location	Manchester
Drawing Title	South Elevation 03 and East Elevation 04 As Existing -
Date	10/01/23
Checked	EK
Scale	1:100
Orig Paper Size	A1

Status **PLANNING**

Project: Origin: Zone: Level: Type: Disc: Number: Rev:

9424 - BA - ZZ - ZZ - DR - A - (02)002 - -