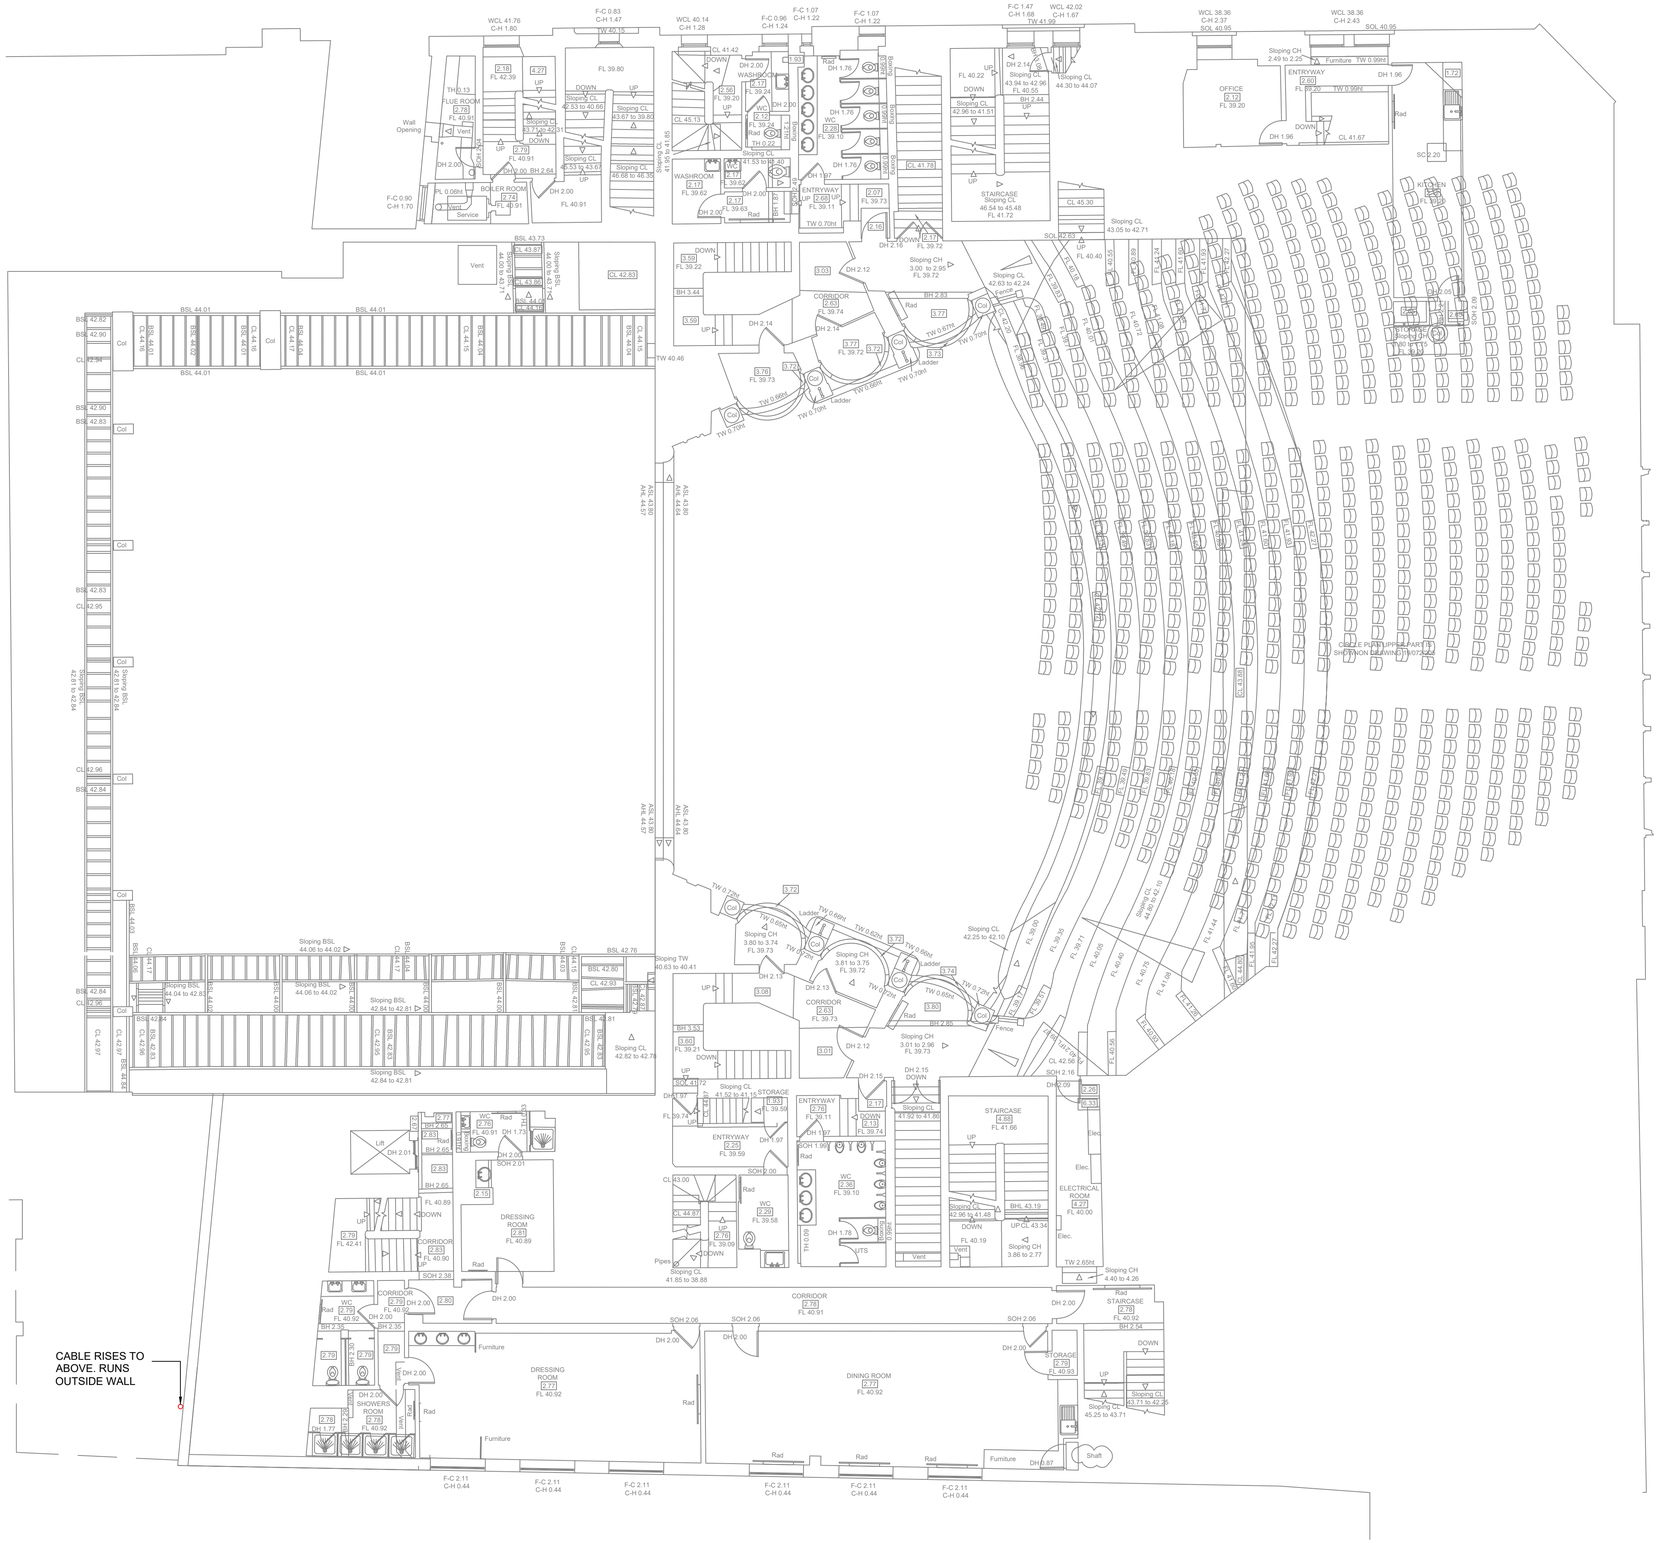


GENERAL NOTES:

LEGEND:

REV.	DESCRIPTION	DES.	CHK'D	DATE
A	'FOR APPROVAL'	C.N.	S.H.	08/12/22

Building Services

SDH Building Services Ltd
Unit 29b
Waters Meeting Business Park
Britannia Way
Bolton
BL2 2HH

Telephone: 01204 305 053
e-mail: info@sdhbuildingservices.co.uk

PROJECT

PALACE THEATRE
MANCHESTER

TITLE

CIRCLE FLOOR PLAN
(LEVEL 2) ELECTRICAL
SERVICES LAYOUT

STAGE

"FOR APPROVAL"

SCALE	ORIGINAL SIZE	DATE
1:100	A1	DEC / 2022
DRAWN C.N.	DESIGNED C.N.	CHECKED S.H.
DRAWING NUMBER		REVISION
SDH-PTM-E04		A