
0m 1m 2m 3m 4m 5m

VISUAL SCALE 1:50 @ A0

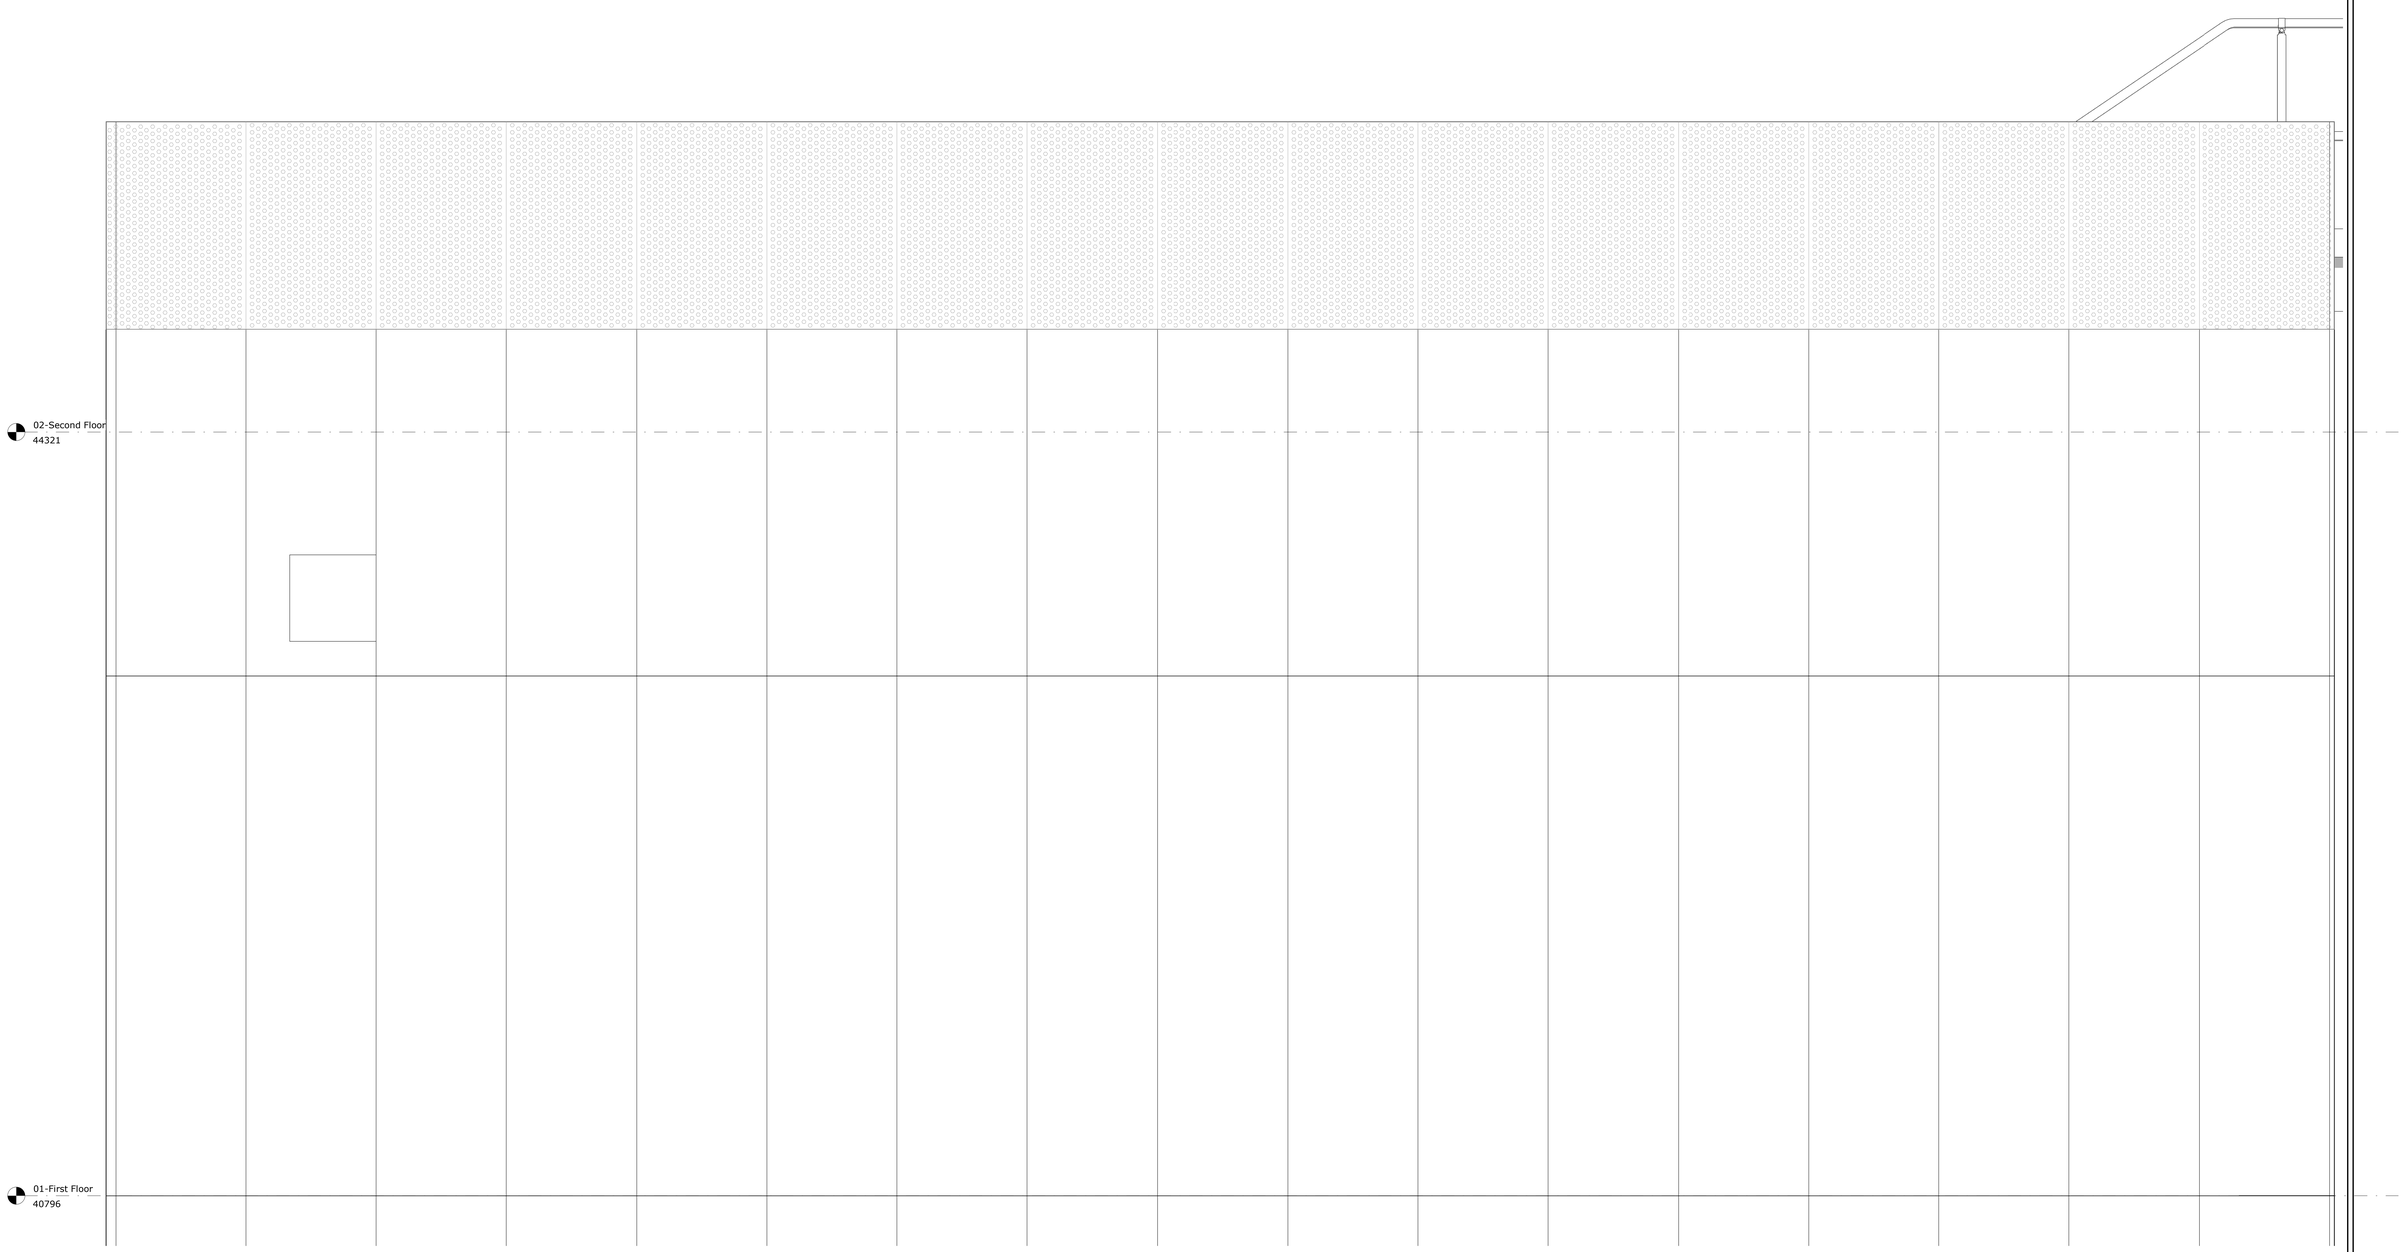

1 Elevation West Bespoke Cladding - Upper Part

SCALE: 1 : 10

Do not scale from this drawing.

The contractor is to check all dimensions on site and report any discrepancies to the Architect.

All rights described in chapter IV of the copyright, designs and patents act 1988 have been generally asserted.

Notes

P1	First Issue	14/02/23	GB	OV
Rev	Description	Date	By	Chk

Fulcrum
2 Sidney Street
Sheffield S1 4RH

Telephone+44(0)114 2761651
Website www.jeffersonsheard.com

Jefferson Sheard Architects

Project

Martin Harris Music Practice Building

Drawing

Part West Elevations - Sheet 1

Scale	Drawn	Date
1 : 10	Author	02/14/23

Drawing Purpose	Status
PLANNING SUBMISSION	S5

Ref	Rev.
2080-JSA-XX-XX-DR-A-35057	P1

A0