
Rev.	Notes.	Drawn.	Date.
A	CUTTING LAYOUTS AMENDED TO MAKE USE OF BOARD ALREADY IN STOCK	SJ	22/02/23

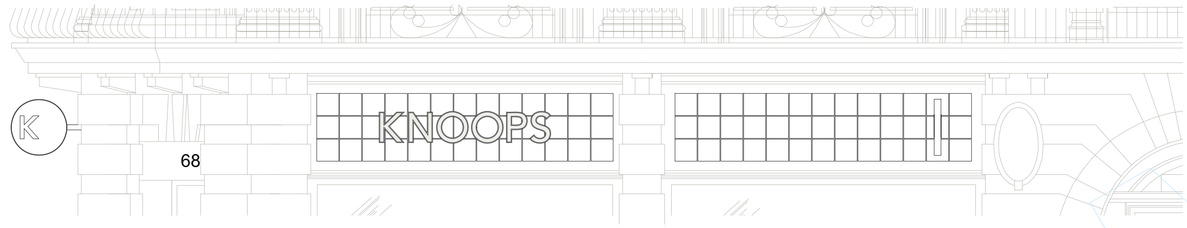






PANEL 1
KING STREET SOUTH ELEVATION

PANEL 2
KING STREET SOUTH ELEVATION

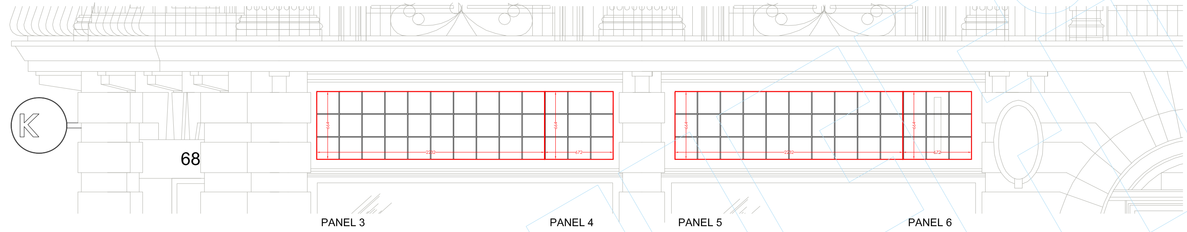


PANEL 3
CROSS STREET ELEVATION

PANEL 4


PANEL 5
CROSS STREET ELEVATION

PANEL 6

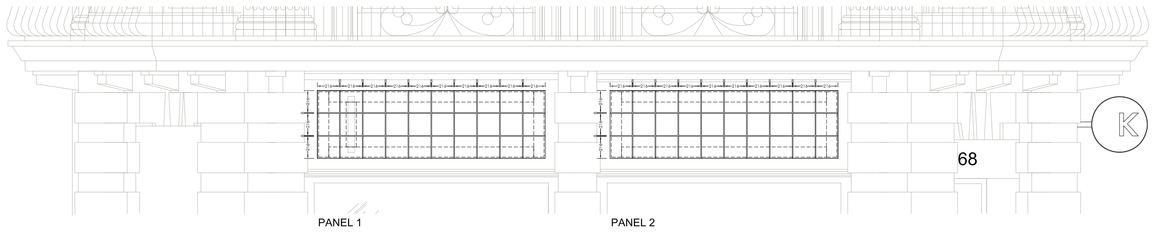

PANEL 1
KING STREET SOUTH ELEVATION

PANEL 2
KING STREET SOUTH ELEVATION

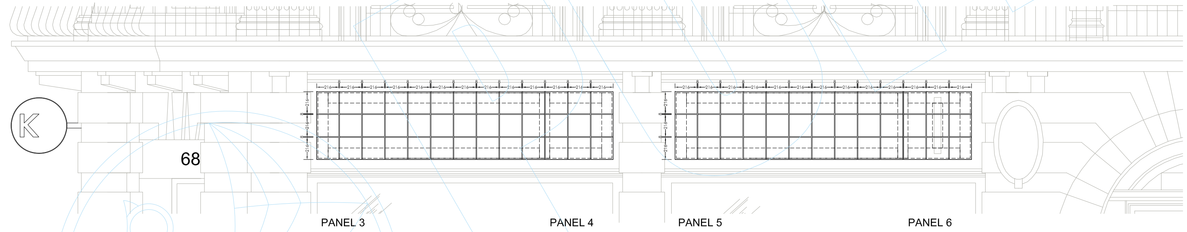


PANEL 3
CROSS STREET ELEVATION

PANEL 4


PANEL 5
CROSS STREET ELEVATION

PANEL 6

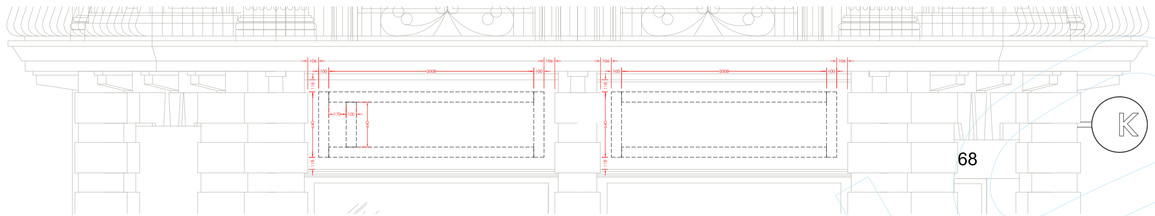

PANEL 1
KING STREET SOUTH ELEVATION

PANEL 2
KING STREET SOUTH ELEVATION

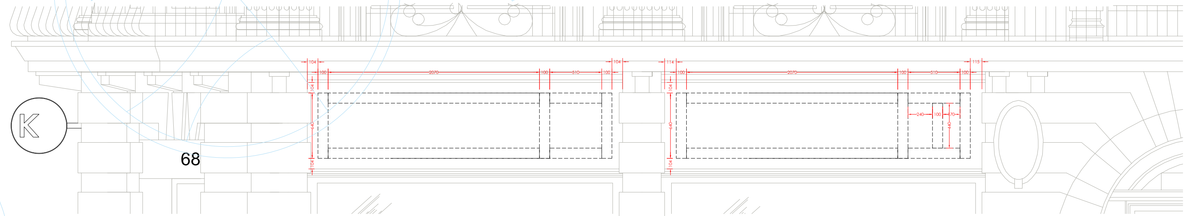


PANEL 3
CROSS STREET ELEVATION

PANEL 4

PANEL 5
CROSS STREET ELEVATION

PANEL 6

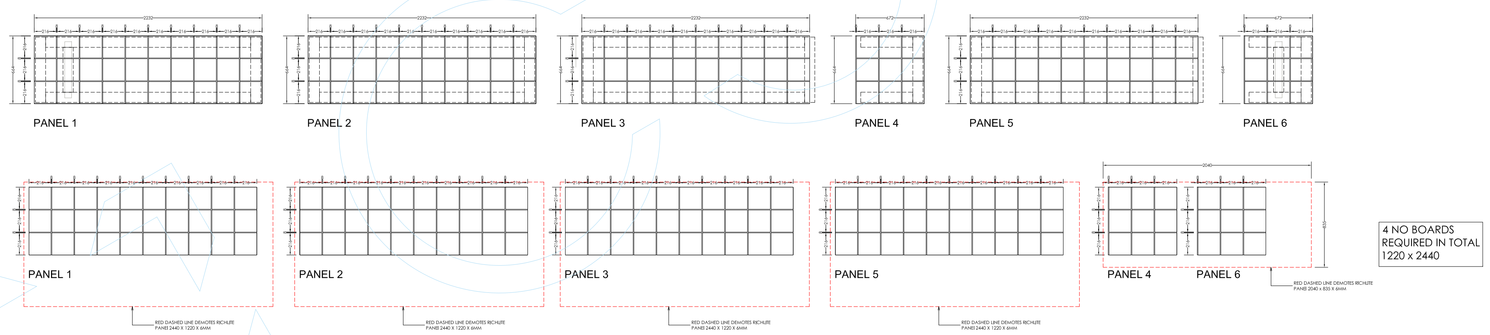

KNOOPS
Expertly crafted chocolate drinks

CJS
CONSTRUCTION. JOINERY. SHOPFITTING.
WEB: www.cjsnw.co.uk/ - EMAIL: info@cjsnw.co.uk

PUFFIN DESIGN
COMMERCIAL ARCHITECTURE
PUFFIN.DESIGN • INFO@PUFFIN.DESIGN

Site Address
68 CROSS STREET
MANCHESTER
M2 4JQ

Drawing Name
PROPOSED EXTERNAL ELEVATION AND SIGNAGE DETAILS

Quote Date	15/11/2022	Drawn By	SUE JONES
Scale(s)	1:30 @ A0		
Drawing Number	10041_EELEV_L003A		

© Copyright Puffin Design Limited/CJS (NW) Ltd.