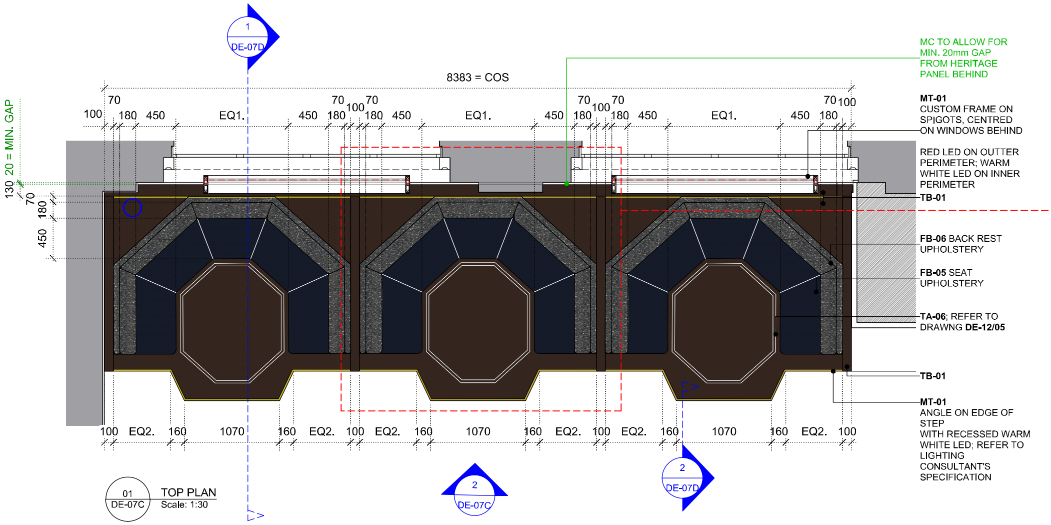

1
DE-07D
8383 = COS
70
100
180
450
EQ1.
450
180
70
100
70
100
EQ1.
EQ2.
1070
160
130
20 = MIN. GAP
70
180
450
MC TO ALLOW FOR MIN. 20mm GAP FROM HERITAGE PANEL BEHIND
MT-01 CUSTOM FRAME ON SPIGOTS, CENTRED ON WINDOWS BEHIND
RED LED ON OUTTER PERIMETER; WARM WHITE LED ON INNER PERIMETER
TB-01
FB-06 BACK REST UPHOLSTERY
FB-05 SEAT UPHOLSTERY
TA-06; REFER TO DRAWNG DE-12/05
TB-01
MT-01 ANGLE ON EDGE OF STEP WITH RECESSED WARM WHITE LED; REFER TO LIGHTING CONSULTANT'S SPECIFICATION
2
DE-07C
2
DE-07D

01
DE-07C
TOP PLAN
Scale: 1:30

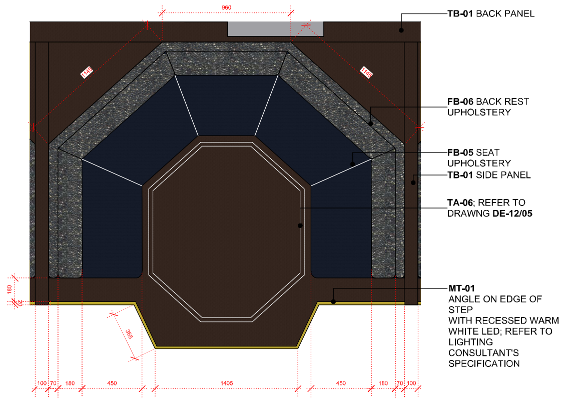

TB-01 BACK PANEL
FB-06 BACK REST UPHOLSTERY
FB-05 SEAT UPHOLSTERY
TB-01 SIDE PANEL
TA-06; REFER TO DRAWNG DE-12/05
MT-01 ANGLE ON EDGE OF STEP WITH RECESSED WARM WHITE LED; REFER TO LIGHTING CONSULTANT'S SPECIFICATION
360
100
70
180
450
1405
450
180
70
100

*IMAGE REFERENCE FOR SOFTNESS OF SEAT & BACK CUSHIONS

*SEAT HEIGHT TO DEPRESS NO LOWER THAN 470mm AFFL WHEN OCCUPIED

*MAIN CONTRACTOR TO ALLOW FOR 500x500 CUSHIONS AND REFER TO AA-03 ON SPECIFICATION INDEX FOR QTY. AND SPECIFICATIONS

*MAIN CONTRACTOR TO ALLOW FOR A STURDY & FREE STANDING STRUCTURE AND AVOID ANY FLOOR FIXINGS TO LISTED FLOOR FINIHES BELOW

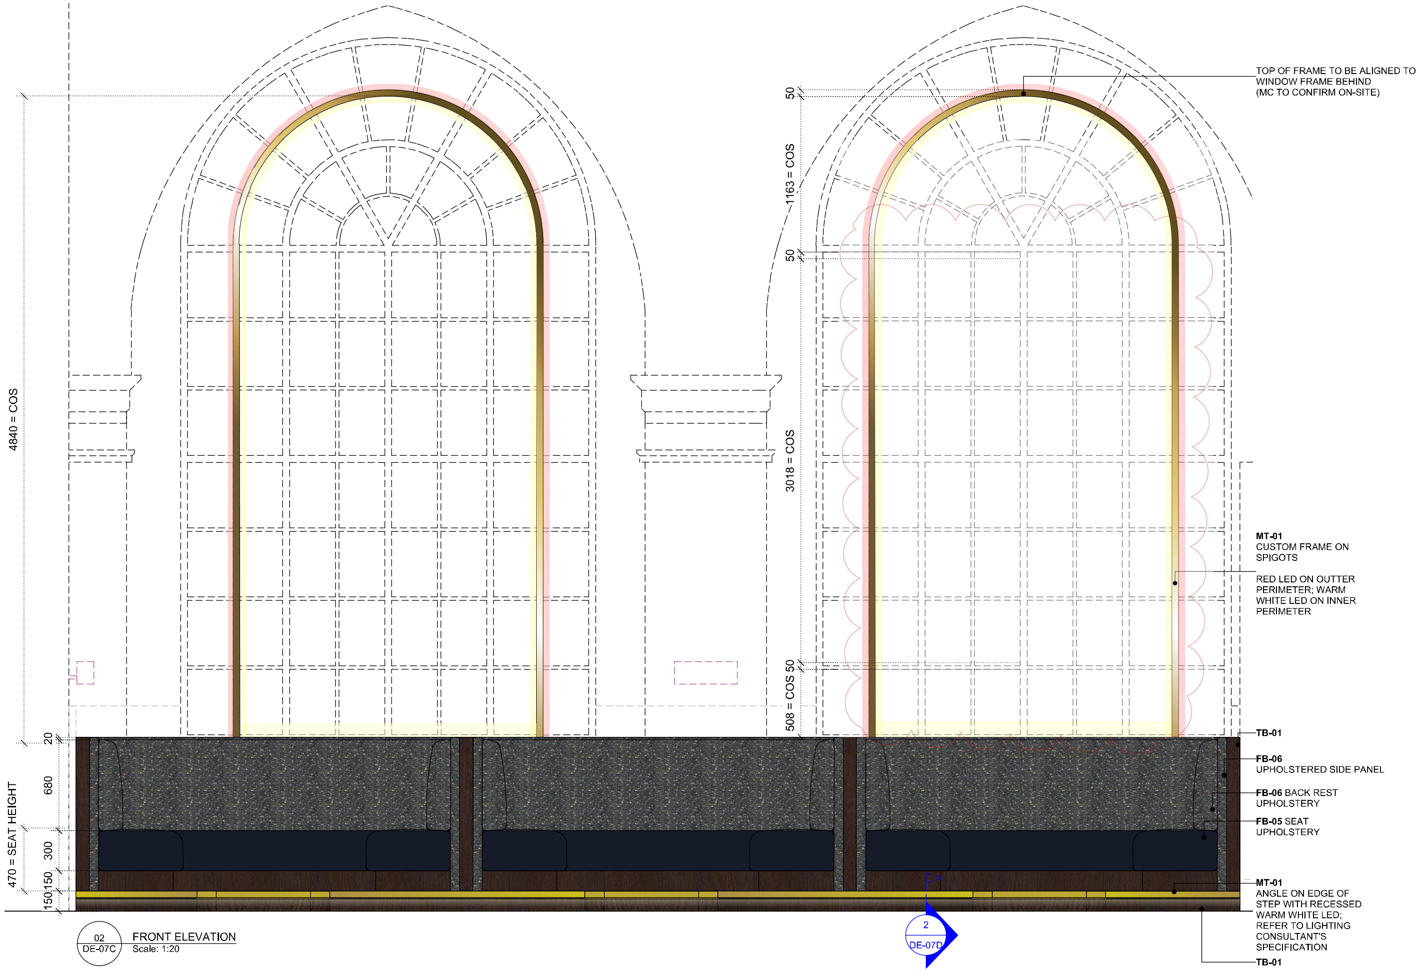

TOP OF FRAME TO BE ALIGNED TO WINDOW FRAME BEHIND (MC TO CONFIRM ON-SITE)
50
~1163 = COS
50
3018 = COS
50
508 = COS
4840 = COS
20
680
300
150
150
470 = SEAT HEIGHT
MT-01 CUSTOM FRAME ON SPIGOTS
RED LED ON OUTTER PERIMETER; WARM WHITE LED ON INNER PERIMETER
TB-01
FB-06 UPHOLSTERED SIDE PANEL
FB-06 BACK REST UPHOLSTERY
FB-05 SEAT UPHOLSTERY
MT-01 ANGLE ON EDGE OF STEP WITH RECESSED WARM WHITE LED; REFER TO LIGHTING CONSULTANT'S SPECIFICATION
TB-01
2
DE-07D

02
DE-07C
FRONT ELEVATION
Scale: 1:20

REVISIONS:

CODE:	DATE	DESCRIPTION:
-	25.06.22	FIRST ISSUE
A	30.11.22	RE-ISSUE - REINSTATING MINIMUM GAP BETWEEN BOOTH'S BACK PANEL FROM HERITAGE BEHIND
B	25.01.23	REVISED ISSUE

GENERAL NOTES:

ALL DIMENSIONS TO BE CHECKED ON SITE AND ANY DISCREPENCIES TO BE REPORTED TO RSS

ALL FINISHES, SAMPLES AND MOCK UPS TO BE APPROVED BY RSS PRIOR TO MANUFACTURE

FOR FINISHES REFER TO FINISHES SCHEDULE

REFER TO RSS SPEC INDEX FOR LIST OF ALL FF&E ITEMS

ALL EXISTING FURNITURE TO BE REMOVED UNLESS STATED OTHERWISE BY THE CLIENT

ROD DRAWINGS TO BE PROVIDED BY MC FOR SIGN OFF PRIOR TO MANUFACTURE

RussellSageStudio

St Michael's House | 2 Elizabeth Street | London | SW1W 9RB | T: +44 (0) 20 7730 3258
russellsagestudio.co.uk

THIS DRAWING IS THE PROPERTY OF RUSSELL SAGE STUDIO. COPYRIGHT IS RESERVED TO THEM AND THE DRAWING IS ISSUED ON THE CONDITION THAT IT IS NOT COPIED EITHER WHOLLY OR IN PART WITHOUT THE CONSENT IN WRITING OR RUSSELL SAGE STUDIO.

- ALL DIMENSIONS, DRAWINGS AND SPECIFICATIONS ARE TO BE VERIFIED ON SITE BY THE CONTRACTOR AND ANY DISCREPANCIES REPORTED TO RSS PRIOR TO THE COMMENCEMENT OF WORK.
- THIS PLAN HAS BEEN EXTRACTED FROM SUPPLIED DRAWINGS AND HENCE IS SUBJECT TO SURVEY AND CONTRACTOR SETTING OUT PLAN.
- CONTRACTOR TO TAKE RESPONSIBILITY AND ENSURE ALL CONSTRUCTION METHODS, TECHNIQUES, FITTINGS AND FINISHES ETC CONFORM TO THE REQUIRED BUILDING REGULATIONS IN THE APPLICABLE COUNTRY, AND TO THE RELEVANT BUILDING CONTROL OFFICERS SATISFACTION.
- ALL SPECIFIED ITEMS ARE TO BE INSTALLED IN ACCORDANCE WITH THE MANUFACTURES RECOMMENDATIONS.
- ALL FINISHES ARE TO BE CARRIED OUT TO A HIGH STANDARD.

THIS DRAWING IS TO BE READ IN CONJUNCTION WITH ALL OTHER RELEVANT CONSULTANTS DRAWINGS. ALL REQUESTED DRAWINGS SHOWING FIXINGS AND CONSTRUCTION DETAILS TO BE APPROVED BY RSS PRIOR TO COMMENCEMENT OF WORK. CONTRACTORS TO CHECK AND APPRAISE DESIGN, FITTING OUT AND CONSTRUCTION DETAILS AND OFFER SUITABLE ALTERNATIVES TO THE DESIGNERS FOR APPROVAL PRIOR TO MANUFACTURE AND INSTALLATION. CONTRACTOR TO PROVIDE A SUITABLE WORKING ENVIRONMENT WHICH CONFORMS TO THE CURRENT HEALTH AND SAFETY CONDITIONS AND LOCAL AUTHORITY REGULATIONS.

DRAWING STATUS:
FOR HERITAGE APPRAISAL

CLIENT:
GRH

PROJECT NO:	PROJECT:
5287	LUCKY CAT, MANCHESTER

DATE:	DRAWN:	CHECKED:	SCALE
25 JAN 23	TL	RS	1:10 @ A1 1:20 @ A3

TITLE:
J-05 - Booth Detail
(TYPE C)

DWG. NO:
5287-DE-07C

REV:
B