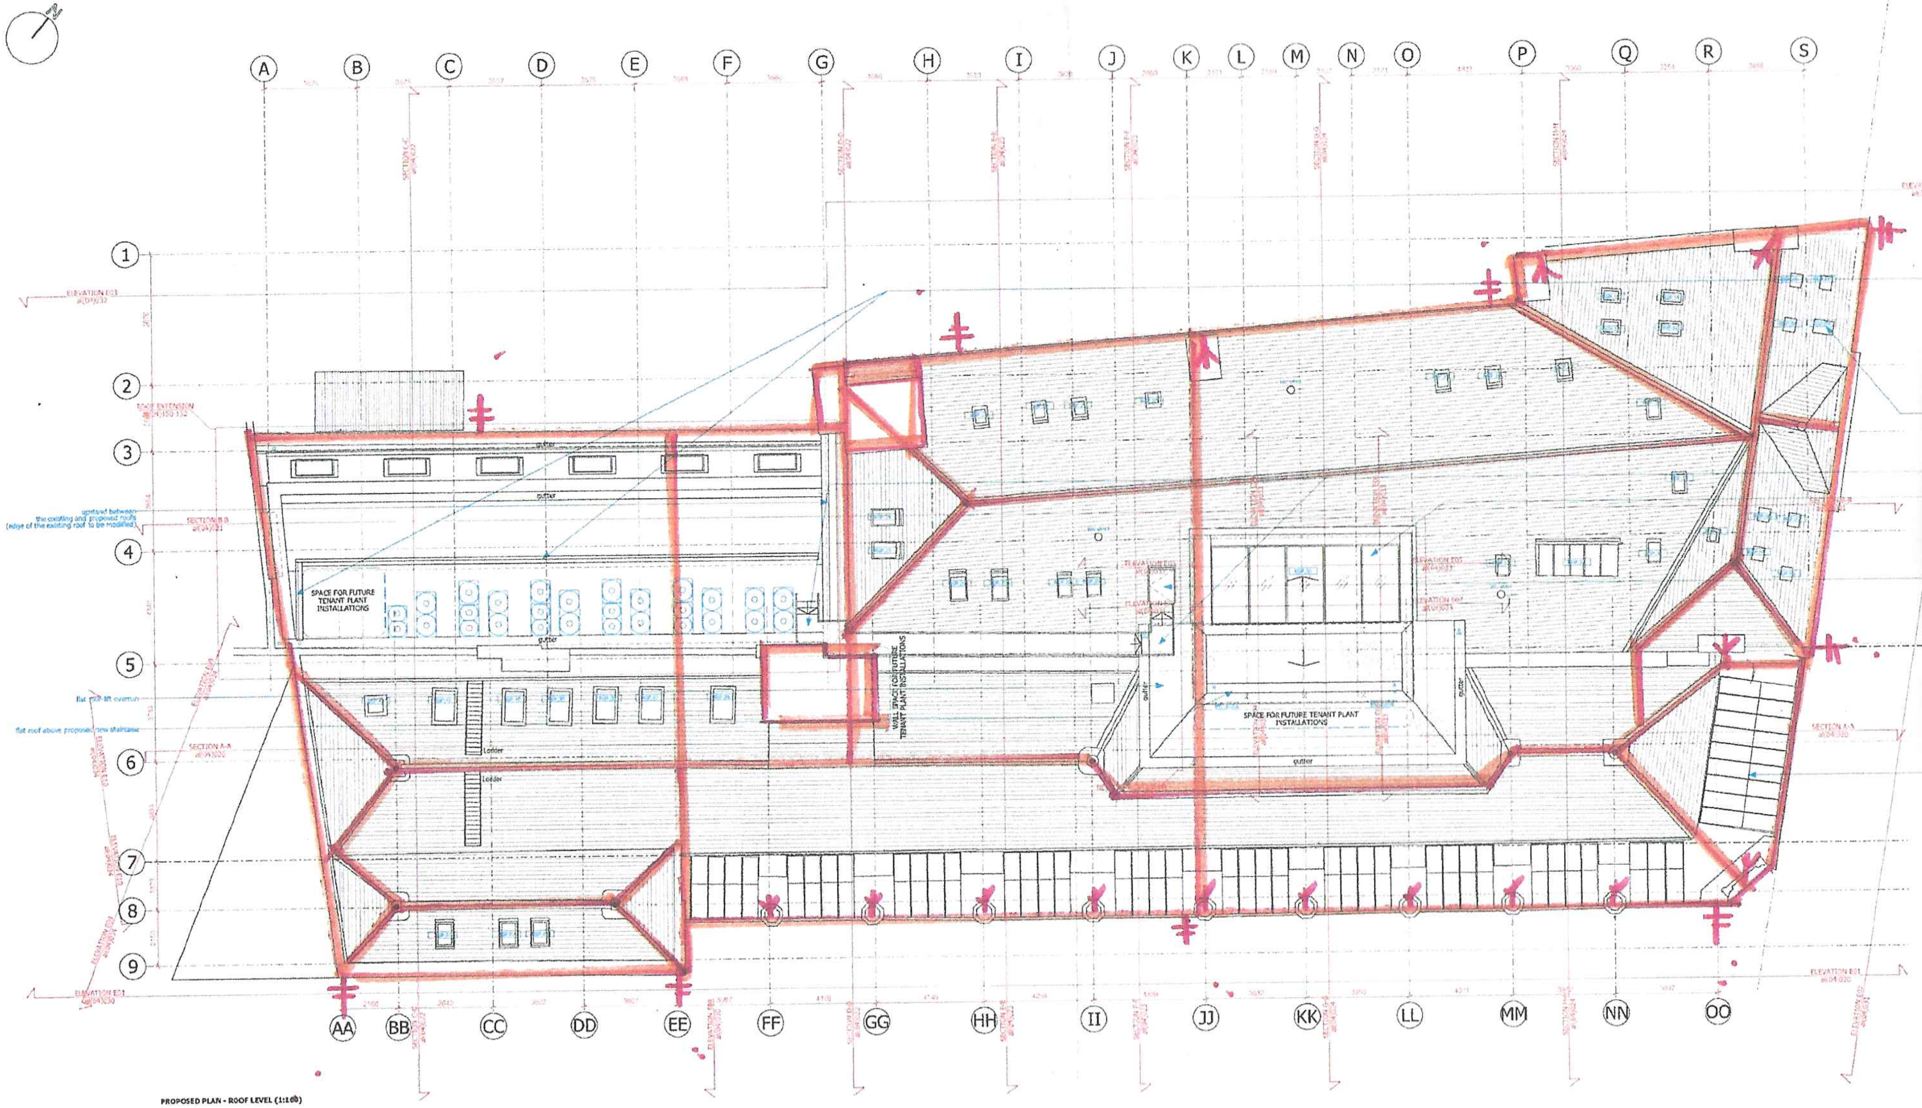
A
B
C
D
E
F
G
H
I
J
K
L
M
N
O
P
Q
R
S
1
2
3
4
5
6
7
8
9
AA
BB
CC
DD
EE
FF
GG
HH
II
JJ
KK
LL
MM
NN
OO
SPACE FOR FUTURE TENANT PLANT INSTALLATIONS
WALL SPACE FOR FUTURE TENANT PLANT INSTALLATIONS
SPACE FOR FUTURE TENANT PLANT INSTALLATIONS
gutter
Ladder
Ladder
upstand between the existing and proposed roofs (edge of the existing roof to be modified)
flat roof lift overrun
flat roof above proposed new staircase
SECTION A-A
SECTION B-B
ROOF EXTENSION
ELEVATION E01
ELEVATION E01

PROPOSED PLAN - ROOF LEVEL (1:100)

MAIN CONTRACTOR
OF WEATHERING D
TO ENSURE CONTIN
BETWEEN NEW AND

PROPOSED SITE PLAN
PROPOSED GA PLANS
PROPOSED GA SECTIO
PROPOSED GA ELEVAT

PROPOSED REFLECTE
PROPOSED FLOOR FIN
PROPOSED INTERNAL

NOT
ARE INDICATIVE ONLY AND

bridge
architects

address 14 Old Mill Street, Manchester, M4 6DZ
directors Russell Bridge RIBA ARB Victoria Hilton ARB
phone 0161 879 2828 **web** www.bridgearchitects.com
company # 07793934 **email** info@bridgearchitects.com

revision notes

project 40-46 Princess Street
client Wittington Investment Properties
job no. 0217
drawing no. #(04)010
drawing title Proposed GA
drawing scale 1:100 @ A1
drawing created July 2020
drawing rev T01