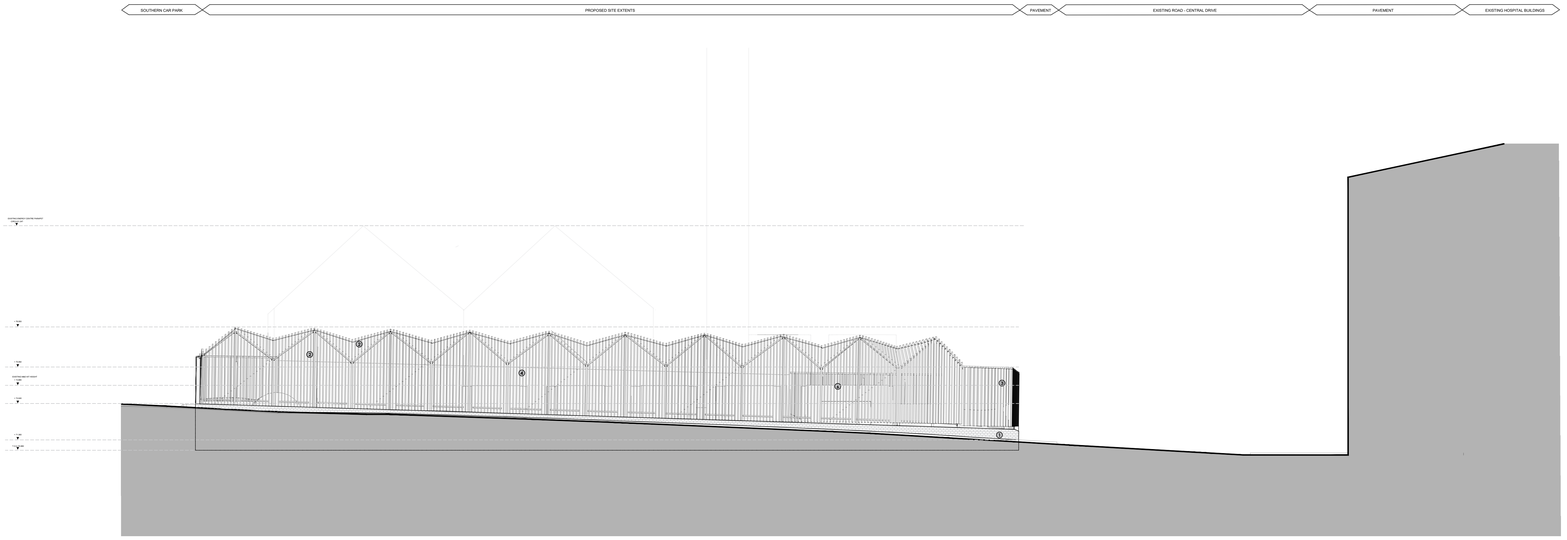

PROPOSED EAST ELEVATION_1:100

ELEVATION REFERENCE PLAN 1:200

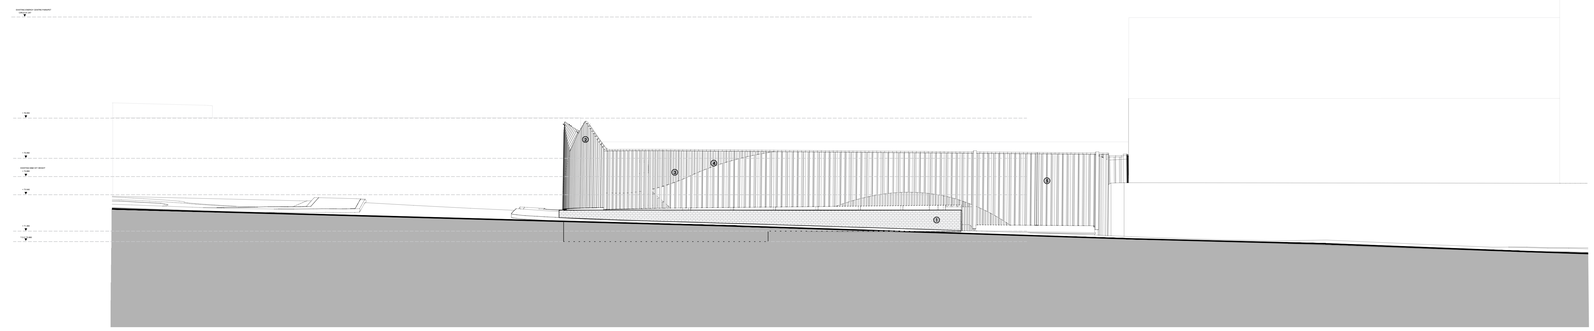

PROPOSED NORTH ELEVATION_1:100

Legend:

1. Proposed new brickwork plinth. Red brick, spec TBC.
2. Proposed new PPC aluminum vertical louvered panel system. Raked back profile with undulating pitch/s.
3. Proposed new PPC aluminum vertical louvered panel system, infill panels as per Architects design.
4. Proposed light backfill mesh panels for security.
5. Proposed new PPC aluminum vertical louvered panel system gate system for access into site and adjoining Breathe Energy Centre.
6. Existing M&E Equipment on site.

GENERAL NOTES:

DAY Architectural Ltd accepts no responsibility for any costs, losses or claims whatsoever arising from these drawings, specifications and related documents unless there is full compliance with the Client or any unauthorised user of the following:

1. All boundaries, dimensions and levels are to be checked on site before construction and any discrepancies reported to the Architect / Designer.
2. Partial Service; Any discrepancies with site or other information is to be advised to the Architect / Designer and direction and / or approval is to be sought before the implementation of the detail.
3. Block and site plans are reproduced under license from the Ordnance Survey.
4. Do not scale this drawing.
5. For the purpose of coordination, all relevant parties must check this information prior to implementation and report any discrepancies to the Architect / Designer.

REV	DESCRIPTION	DATE	REV BY	CHKD BY
P1	DRAWINGS ISSUED FOR PLANNING	26.01.23	SM	CB

CLIENT
New Breathe Energy Sub Station

PROJECT
North Manchester General Hospital

DRAWING
Proposed Elevations

SCALE **1:100** | PAPER SIZE **A0**

DATE **26.01.23** | DRAWN BY **SM**

DAY DRAWING No. **140022-DAY-XX-00-DR-A-072001** | REVISION **P1** | PROJECT No. **1400-22**

DRAWING STATUS **PLANNING**

Information contained on this drawing is the sole copyright of DAY Architectural Ltd. and is not to be reproduced without their permission

DAY Architectural Ltd.
Studio 1, Lancaster Buildings
77 Deansgate, Manchester, M3 2BW

T: 0161 834 9703
W: www.day-architectural.com