

Copyright. All rights reserved. This drawing must not be reproduced without permission.
This drawing must not be scaled
Dimensions are in millimetres unless otherwise specified.


no	revision	date	by	checked
A	elec vehicle charging points added	29.09.22	MJD	mjd
B	additional bin store and cycle store added	02.11.22	MJD	mjd
C	new parking bays now correctly identified	06.12.22	MJD	mjd

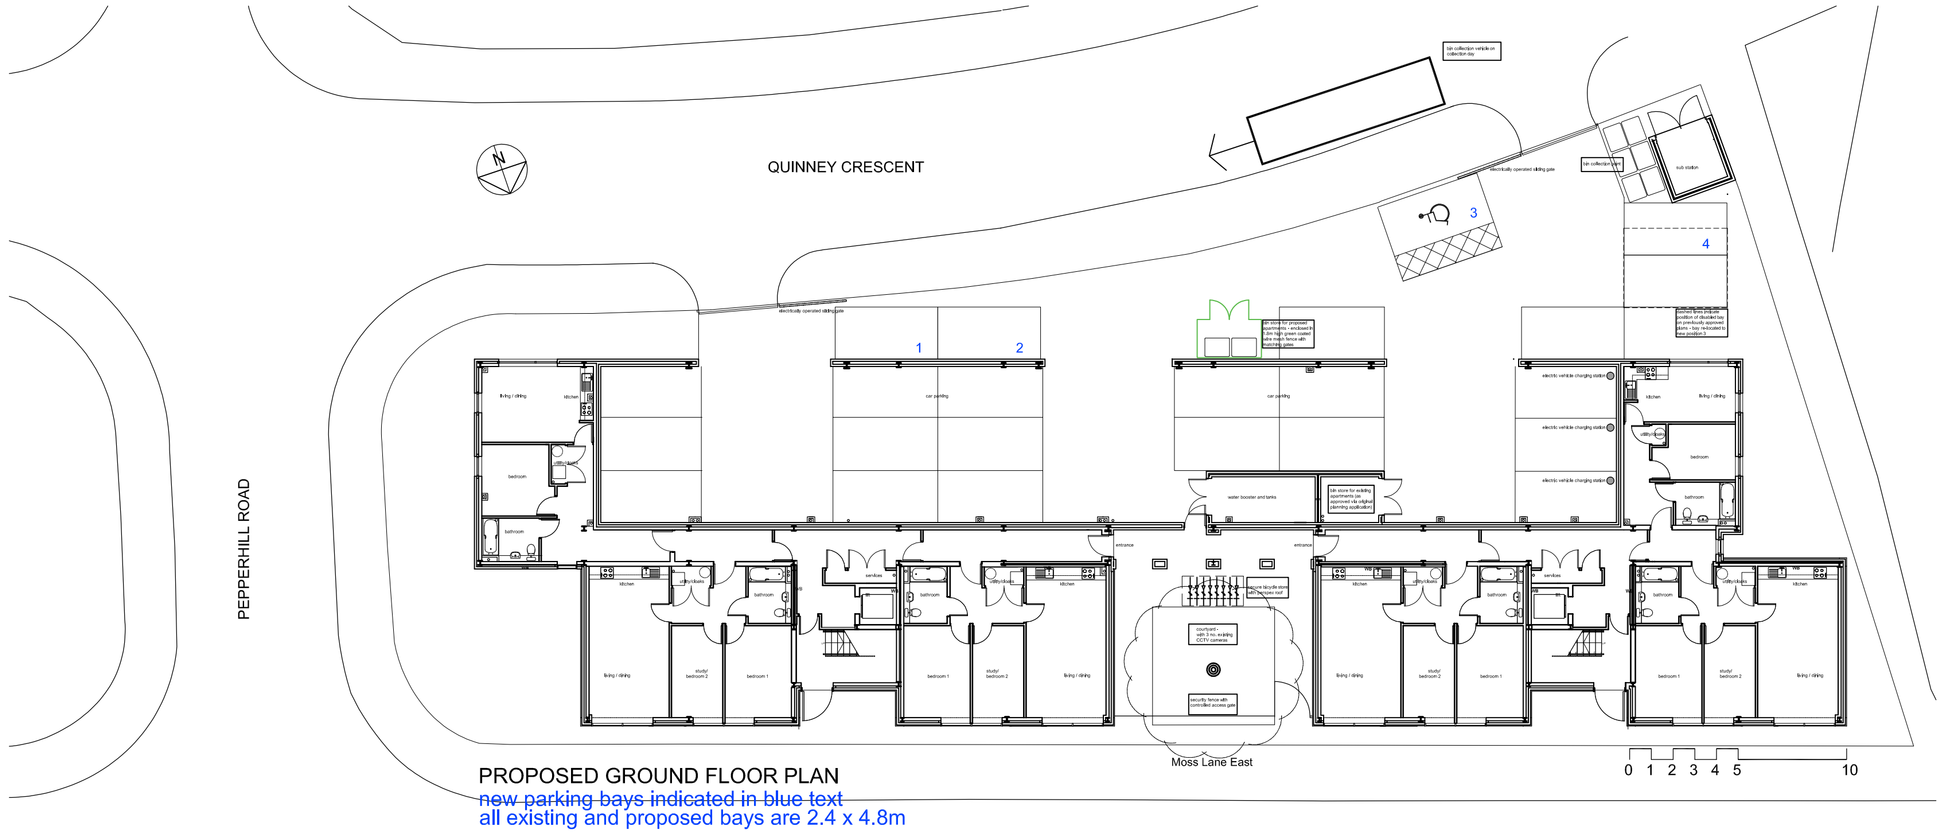

PROPOSED GROUND FLOOR PLAN
new parking bays indicated in blue text
all existing and proposed bays are 2.4 x 4.8m

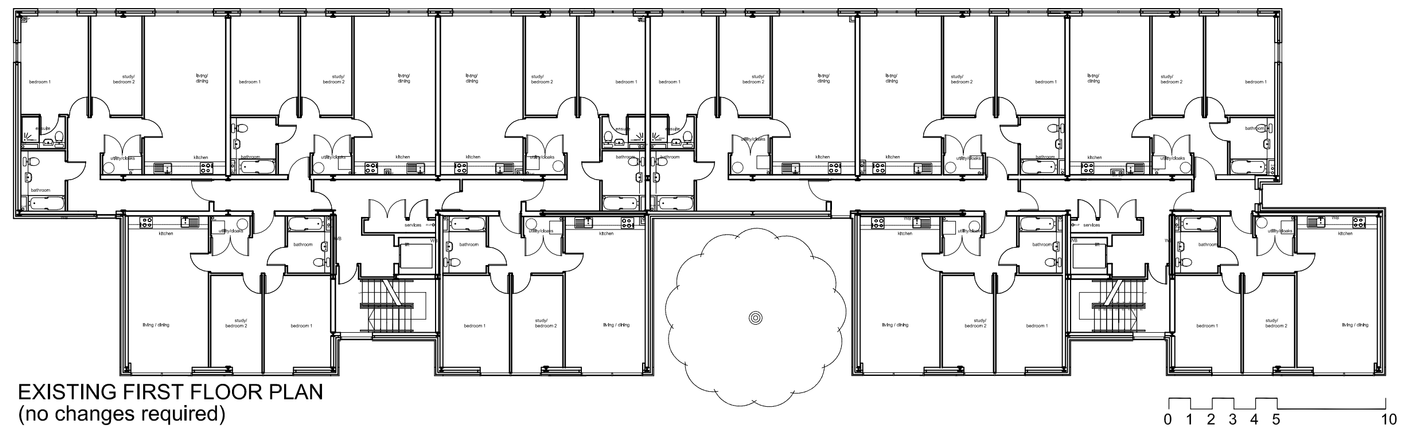

EXISTING FIRST FLOOR PLAN
(no changes required)

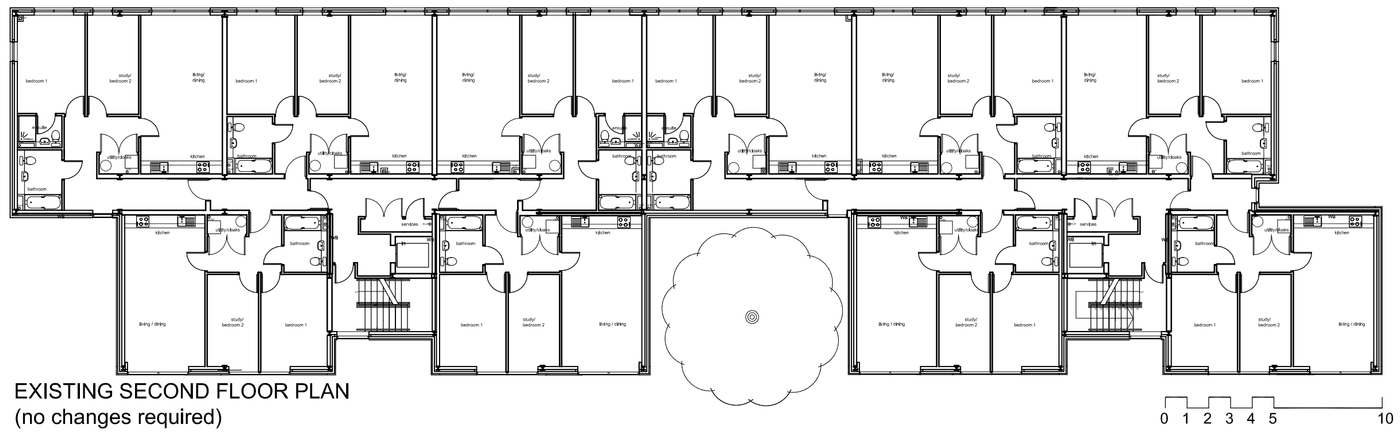

EXISTING SECOND FLOOR PLAN
(no changes required)

Drawing Status
PRELIMINARY

Space
architecture and design limited
The Studio
Lake House
Blackmoorfoot Road
Huddersfield
HD7 5TR
t: 01484 841423
f: 01484 847757
e: md@spacearchitecture.net
w: www.spacearchitecture.net

Client
Irish Anglo Properties (Hulme) Ltd

Project
Upward Extension of Existing Apartment Building
Poplar Court, Moss Lane East
Manchester
M16 7DH

Drawing Title
Existing / Proposed Plans

COPYRIGHT ©

Scale @ A1	Scale @ A3	Date	Drawn	Checked	Drawing Number	Revision
1:200	1:400	03.11.21	MJD	mjd	21.004(2-)006	C