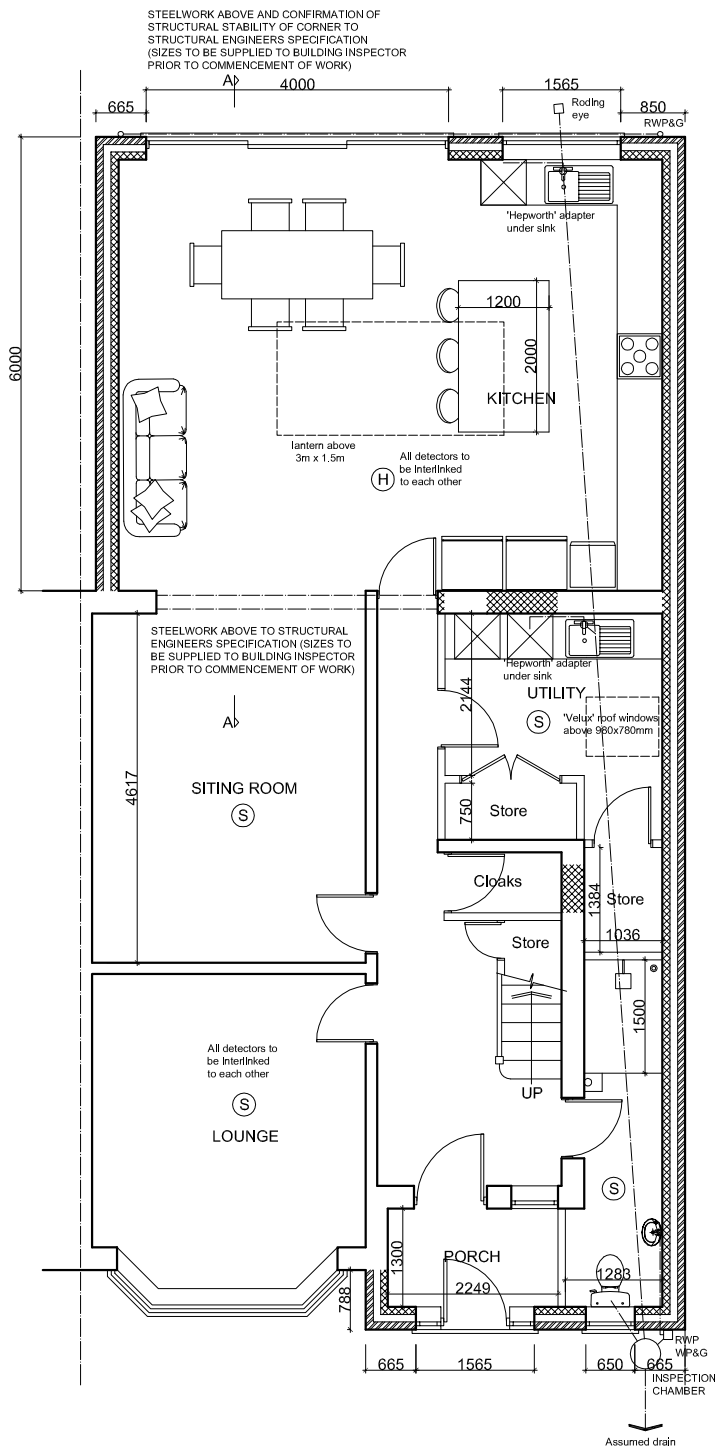

PROPOSED GROUND FLOOR PLAN

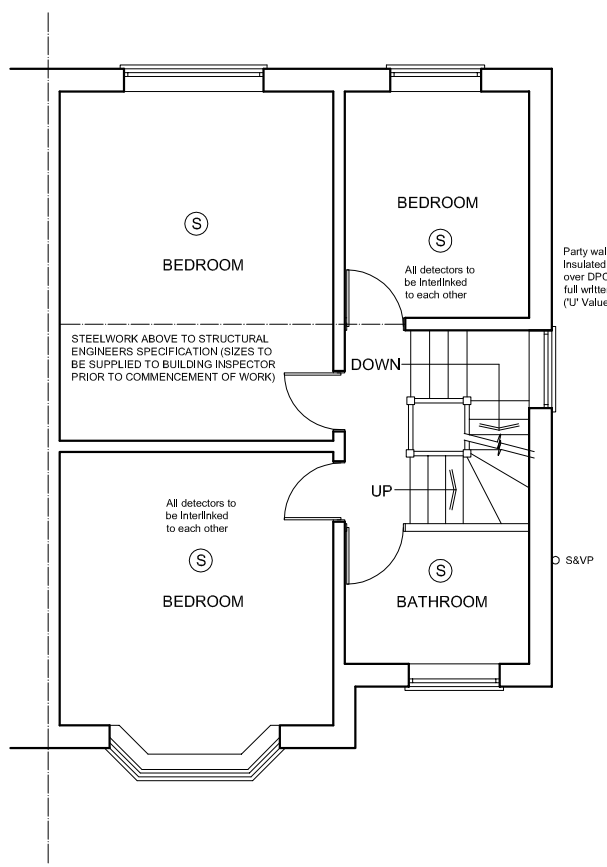

PROPOSED FIRST FLOOR PLAN

NOTE
Written permlssion to carry out work affectlng the party wall to be obtalned from owner of adjacent property in accordance with 'Party Wall etc. Act 1996'

Party wall to receive 67.5mm 'Klngspan K18' Insulated plasterboard fixed to 25x47mm battens over DPC strips in accordance with manufacturers full written Instructions with skim finish ('U' Value equivalent to 0.28 w/m²K)

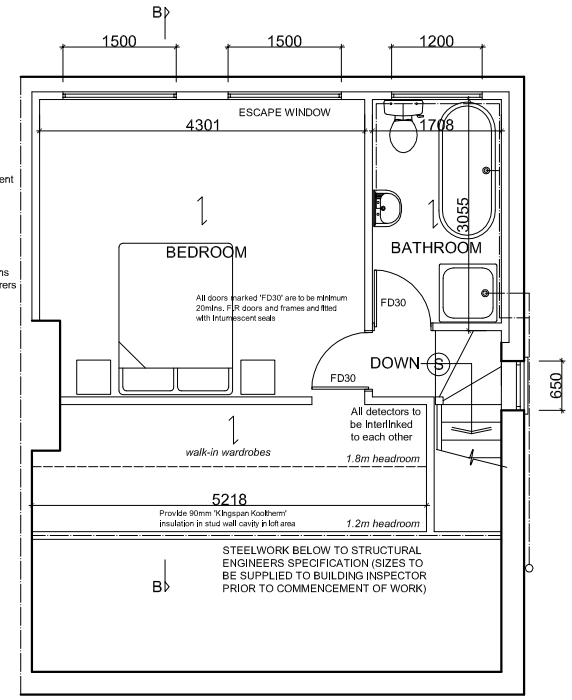

PROPOSED LOFT FLOOR PLAN

simon **mason** designs ltd.
architectural services

e simon@smasondesigns.com
www.masondesigns.fsnet.co.uk
t 01925 212728
m 07870 606532

Copyright Protected ©

APPLICANT

MISS D KAUR
156 BIRCHFIELDS ROAD
MANCHESTER
M14 6PE

PROPOSED

SINGLE STOREY EXTENSION TO FRONT, SIDE AND REAR OF DWELLING WITH LOFT CONVERSION AND HIP TO GABLE ROOF EXTENSION

DATE	SCALE
October 2022	1:100 @ A3

DRAWING NO.

66/22/2