
13/15 17



0 1 2 4 6 8 10m

VISUAL SCALE 1:100@A1

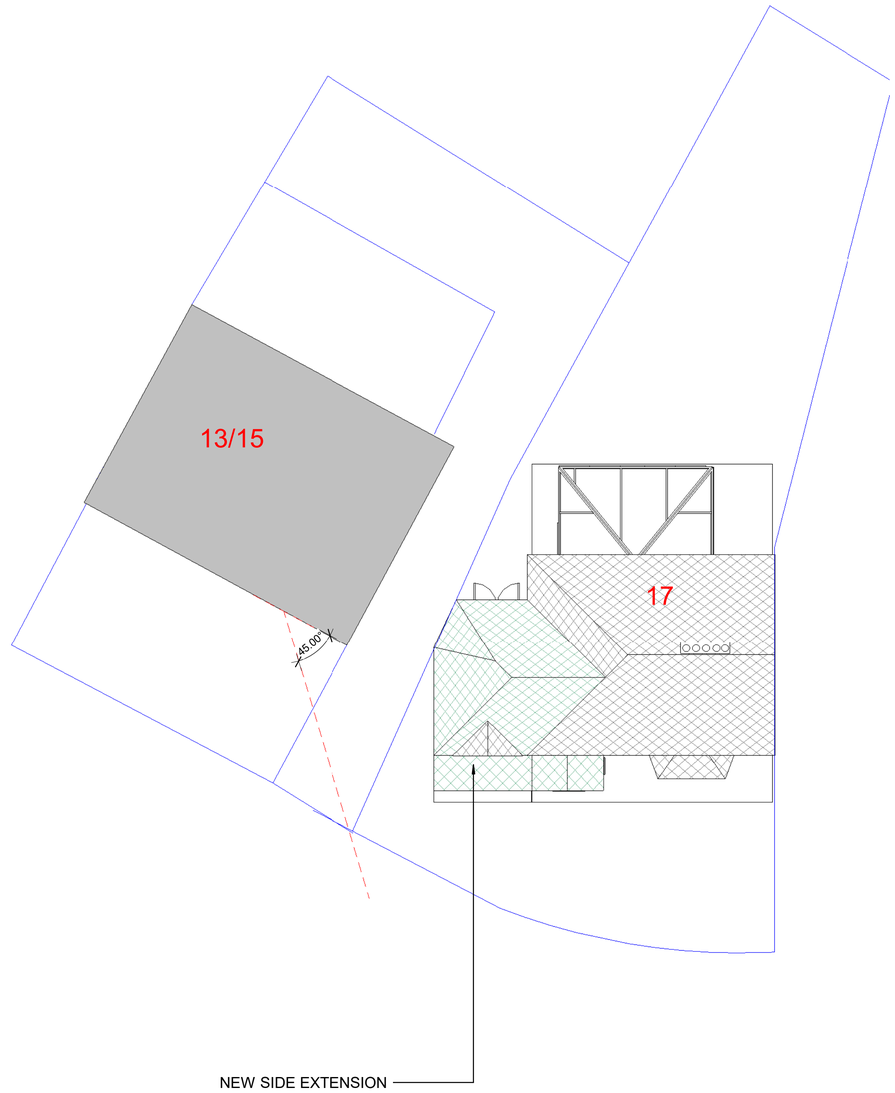

2 Site Plan - Proposed
1 : 100

N

Rev.	Date	Seq.	BY	Description
01	10.01.2023	1	MK	Issue for Planning

MKCREATIVE
22 Micklefield Way, Borehamwood, WD6 4LG
office@mkcreative.me.uk

Client:
Wafik Attia

Project:
17 Pulford Avenue, M21 7PF

Drawing area:

Drawing Title:
SITE PLAN

Approved By: MZ		Date: 10.01.2023	
Checked By : MZ		Scale: 1 : 100	
Drawn By : MZ			Size: A1

Status:

Drawing No.
17 Pulford - 08S

Rev.
01