

KEY:

Area within dashed line is an assumed layout. No survey information available.

KEY PLAN:

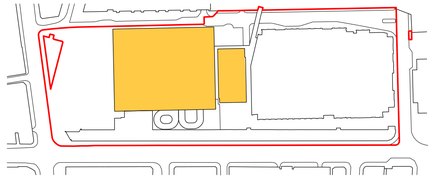

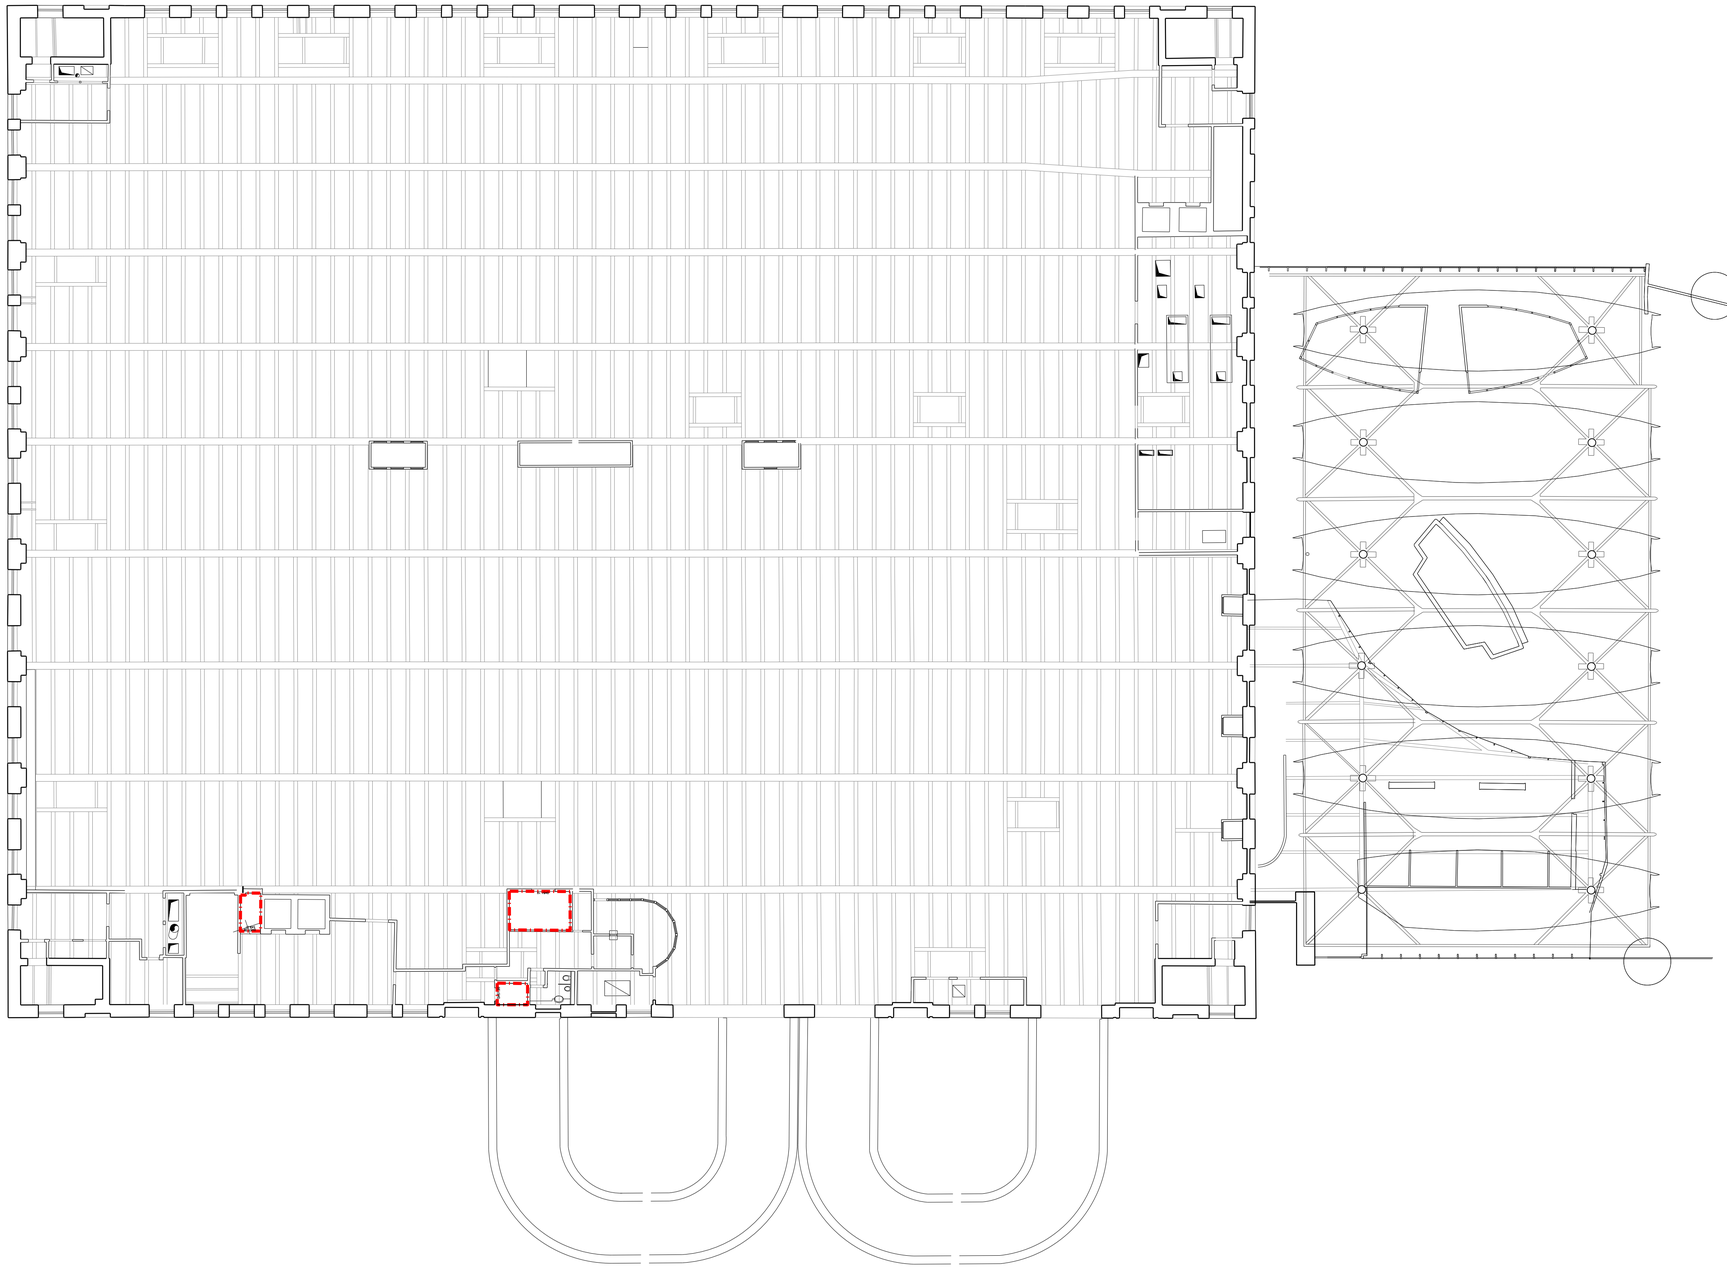

This drawing is copyright.
Do not scale off dimensions.

All dimensions to be checked on site by contractor.

Contractor to report and dimensional discrepancies, errors or omissions prior to commencing on site.

NORTH

Rev	Date	Comment
P01	22-11-2022	Planning Submission

Project Title
Great Northern

Drawing Title
Warehouse Existing Reflected Ceiling Plan Level 02

Job No
10422

Scale
1:200 @ A1

Status
PLANNING

Drawing No
10422-SHP-Z2-A-B5D9-G332-XP-02-001

Revision
P01

simpsonhaugh
MANCHESTER
+44 (0)161 835 2345
LONDON
+44 (0)20 7543 4000

© SimpsonHaugh and Partners 2022