

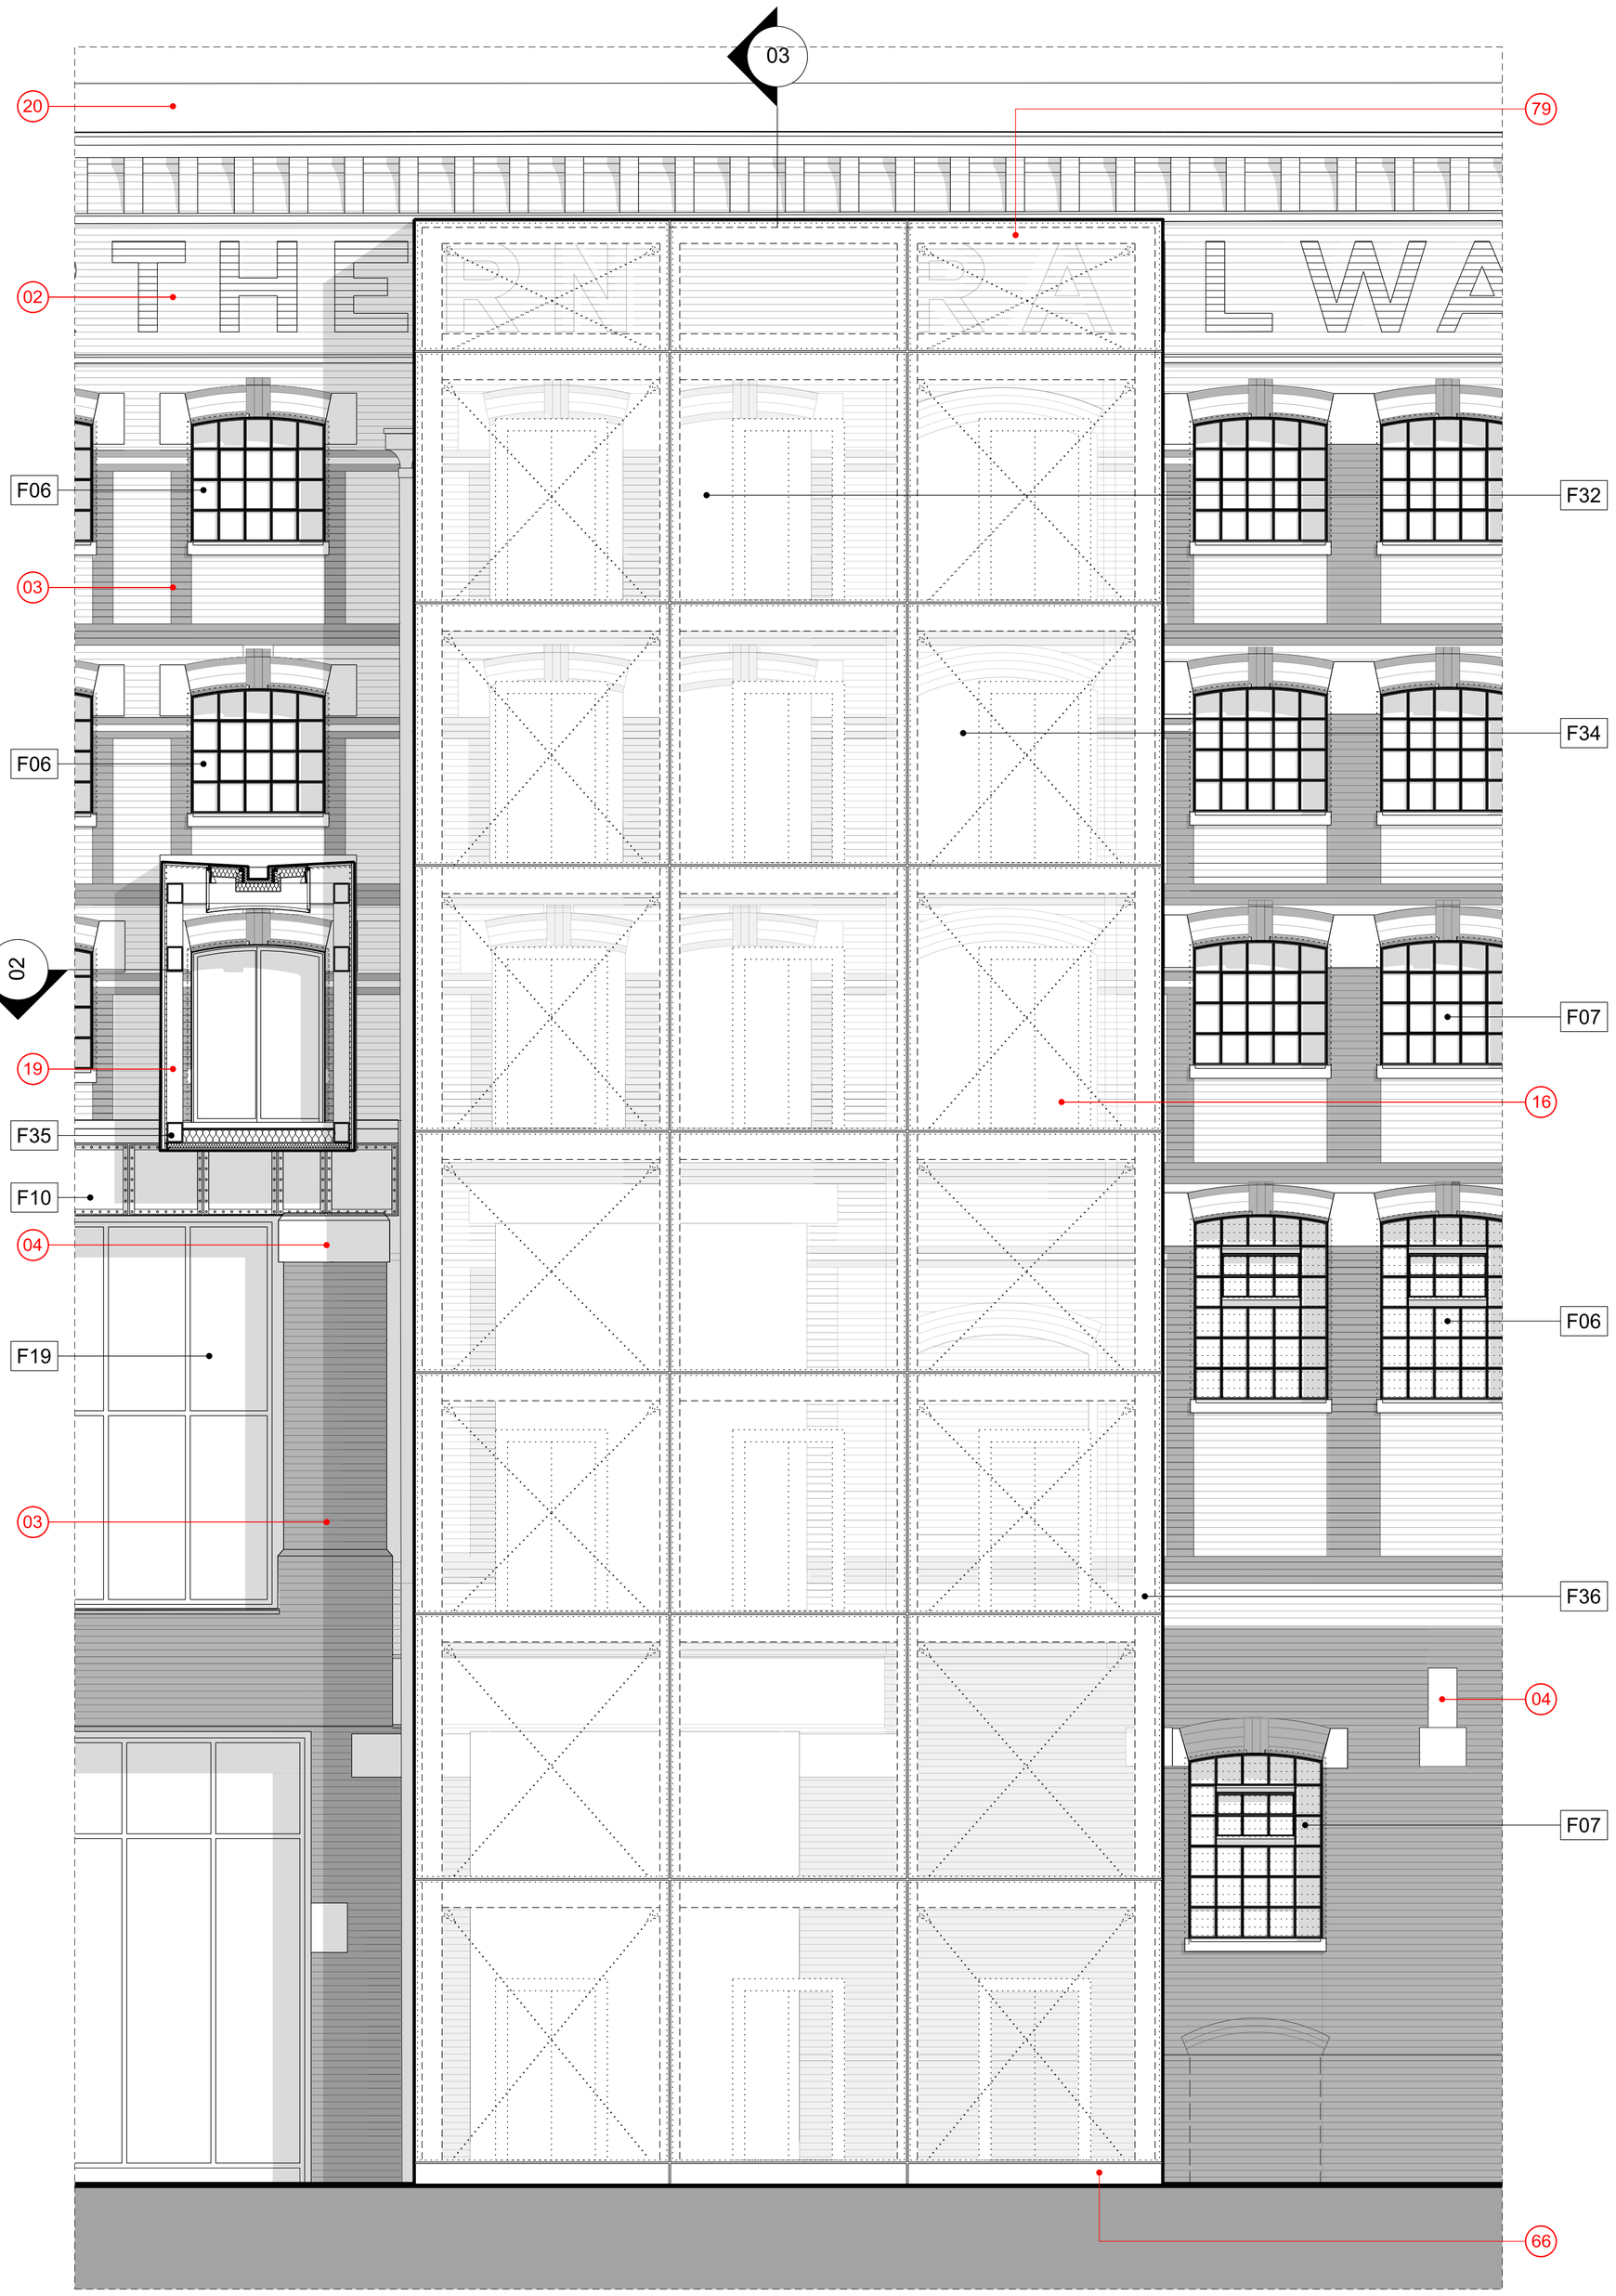


01 Glazed Lifts: Part West Elevation - PROPOSED
1:50

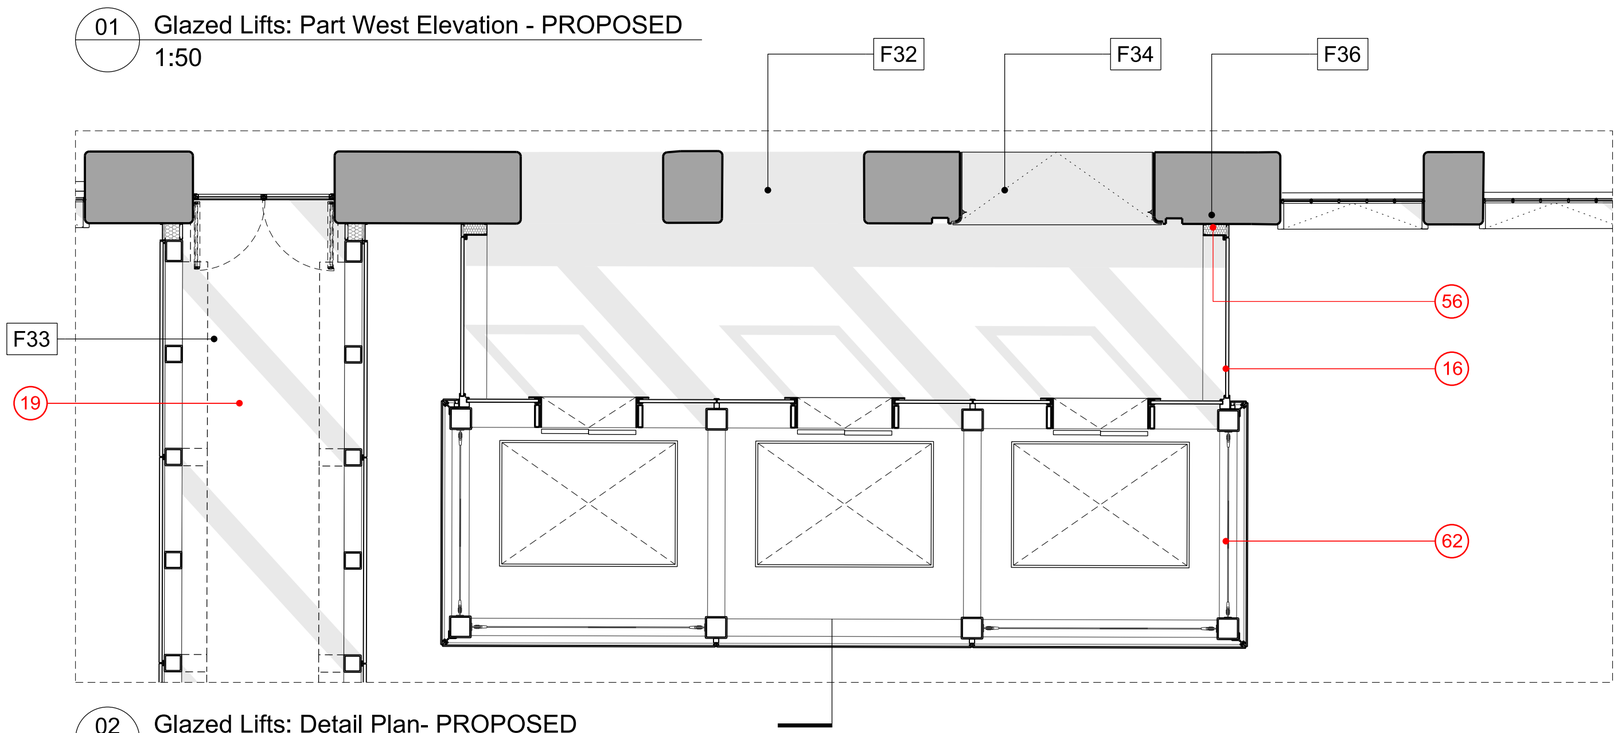

02 Glazed Lifts: Detail Plan- PROPOSED
1:50

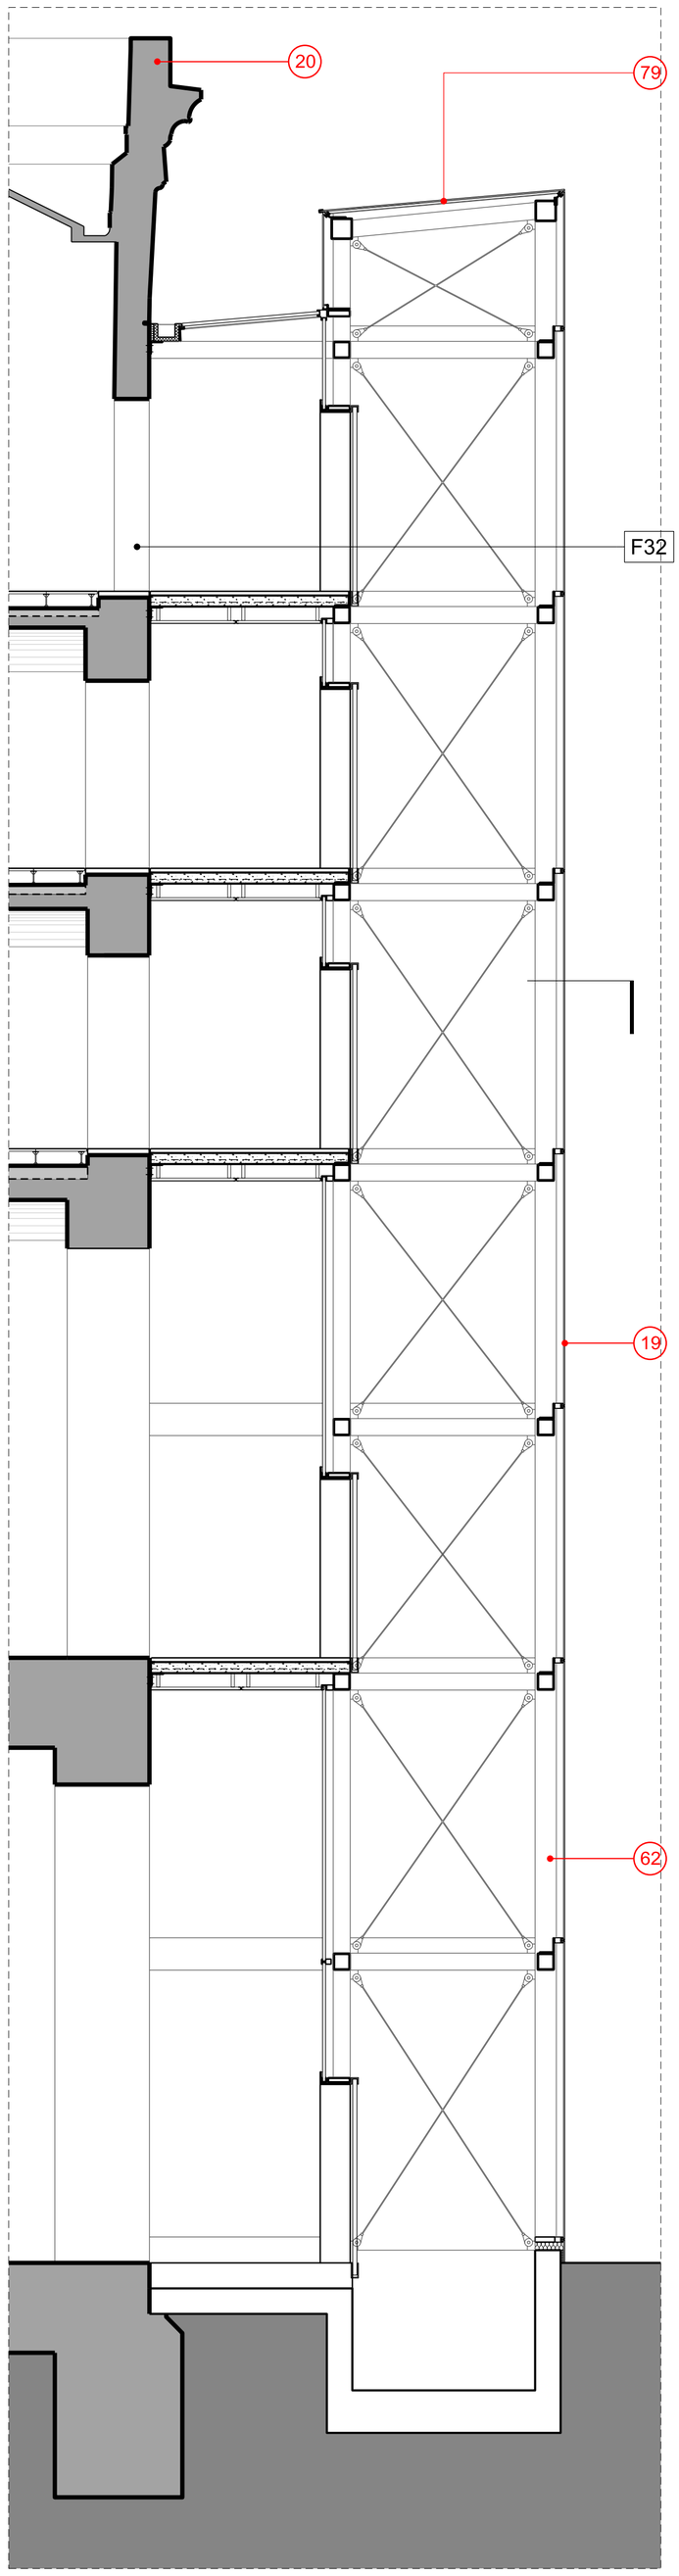

03 Glazed Lifts: Cross Section - PROPOSED
1:50

NOTE:
For Warehouse alterations codes refer to schedules:
XXX 10422-SHP-Z2-A-B5D9-JC20-SC-XX-001

For Warehouse codes, materials & systems refer to schedules:
XX 10422-SHP-Z2-A-B5D9-Z330-SC-XX-001

This drawing is copyright.
Do not scale off dimensions.

All dimensions to be checked on site by contractor.

Contractor to report and dimensional discrepancies, errors or omissions prior to commencing on site.

Rev	Date	Comment
P01	22-11-2022	Planning Submission

Project Title: Great Northern
Drawing Title: Warehouse Glazed Lift Elevations and Details- Sheet 01
Job No: 10422
Scale: 1:50 @ A1
Status: PLANNING
Drawing No: 10422-SHP-Z2-A-B5D9-G251-DE-XX-001
Revision: P01

simpsonhaugh
MANCHESTER +44 (0)161 835 2345
LONDON +44 (0)20 7549 4000

© SimpsonHaugh and Partners 2022