

KEY:

Area within dashed line is an assumed layout. No survey information available.

KEY PLAN:

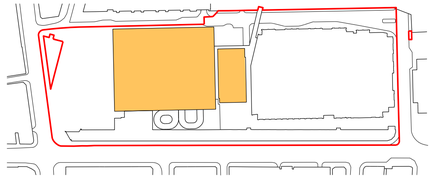

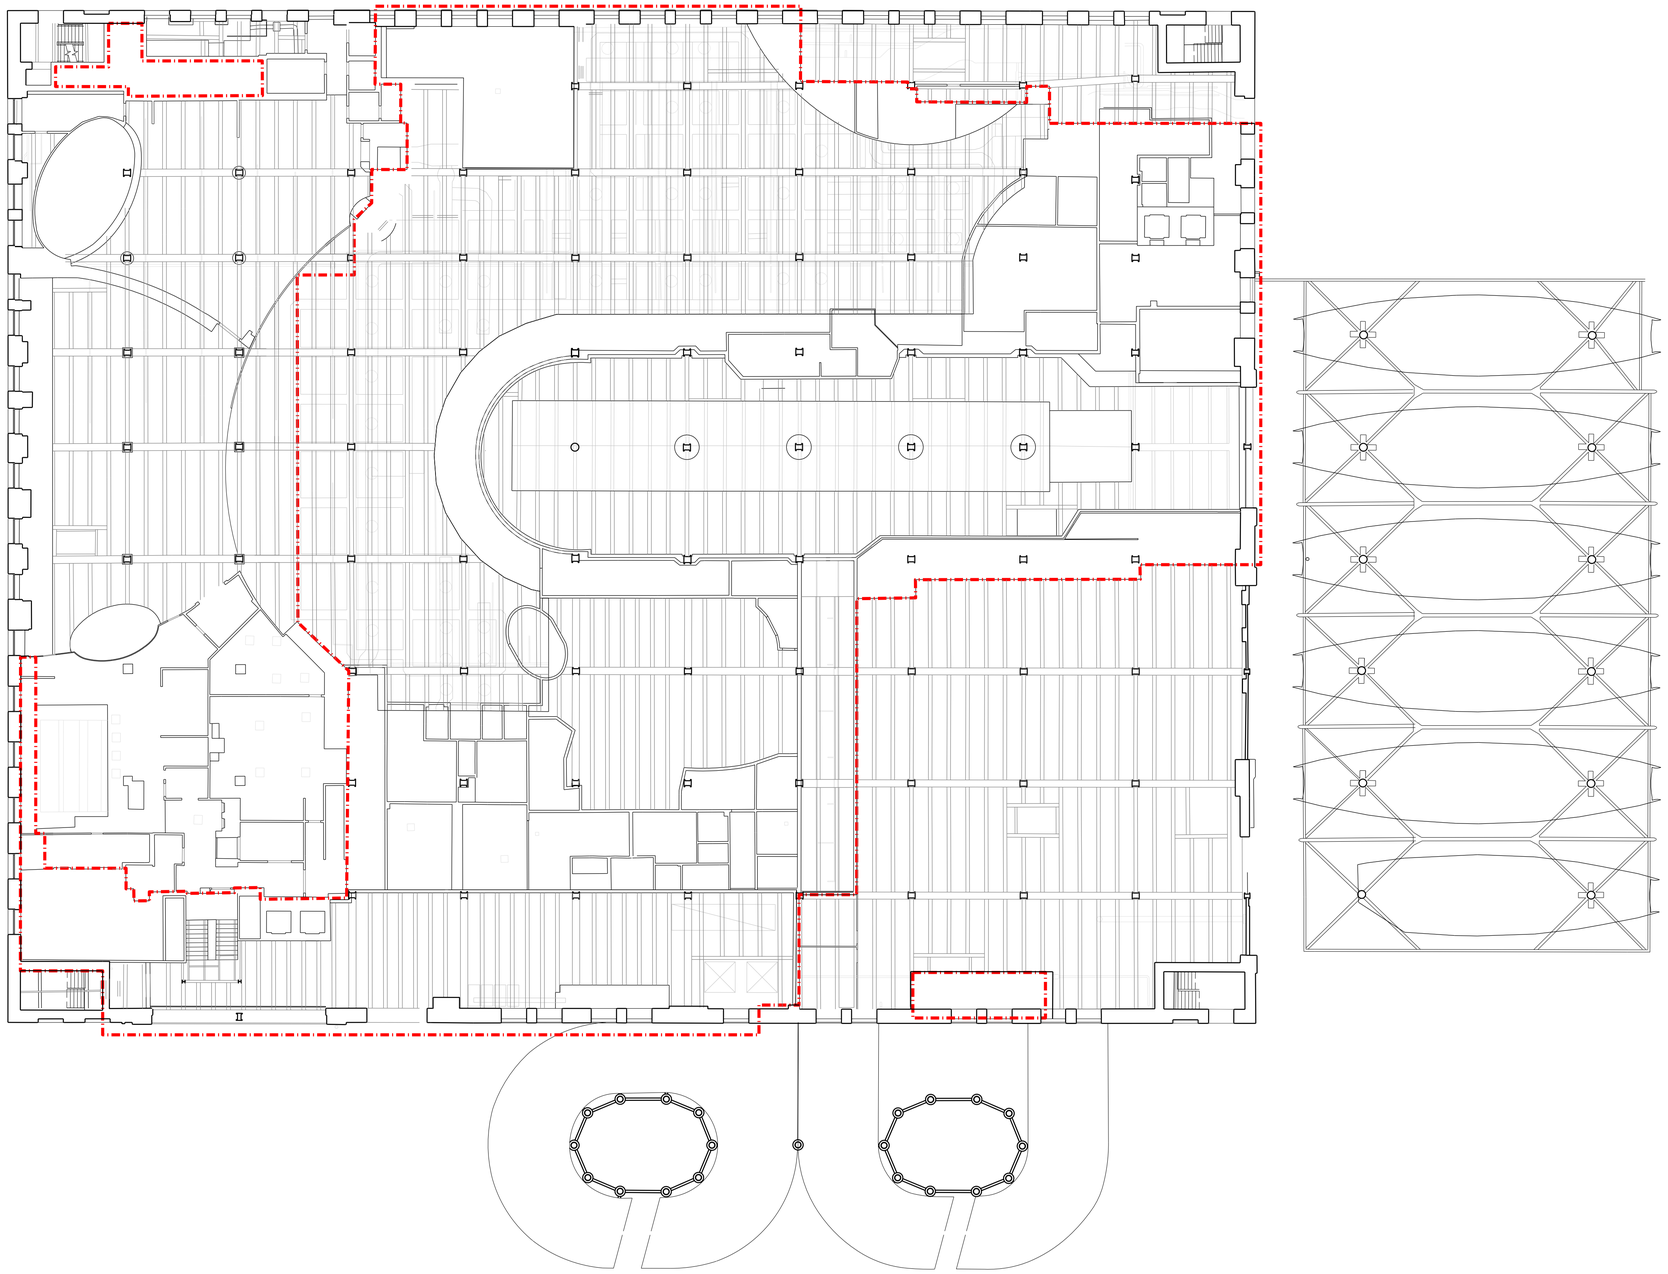

This drawing is copyright.
Do not scale off dimensions.

All dimensions to be checked on site by contractor.

Contractor to report and dimensional discrepancies, errors or omissions prior to commencing on site.

NORTH

Rev	Date	Comment
P01	22-11-2022	Planning Submission

Project Title: Great Northern

Drawing Title: Warehouse Existing Reflected Ceiling Plan Level 01

Job No: 10422

Scale: 1:200 @ A1

Status: PLANNING

Drawing No: 10422-SHP-Z2-A-B5D9-G332-XP-01-001

Revision: P01

simpsonhaugh

MANCHESTER
+44 (0)161 833 2345

LONDON
+44 (0)20 7549 4000

© SimpsonHaugh and Partners 2022