
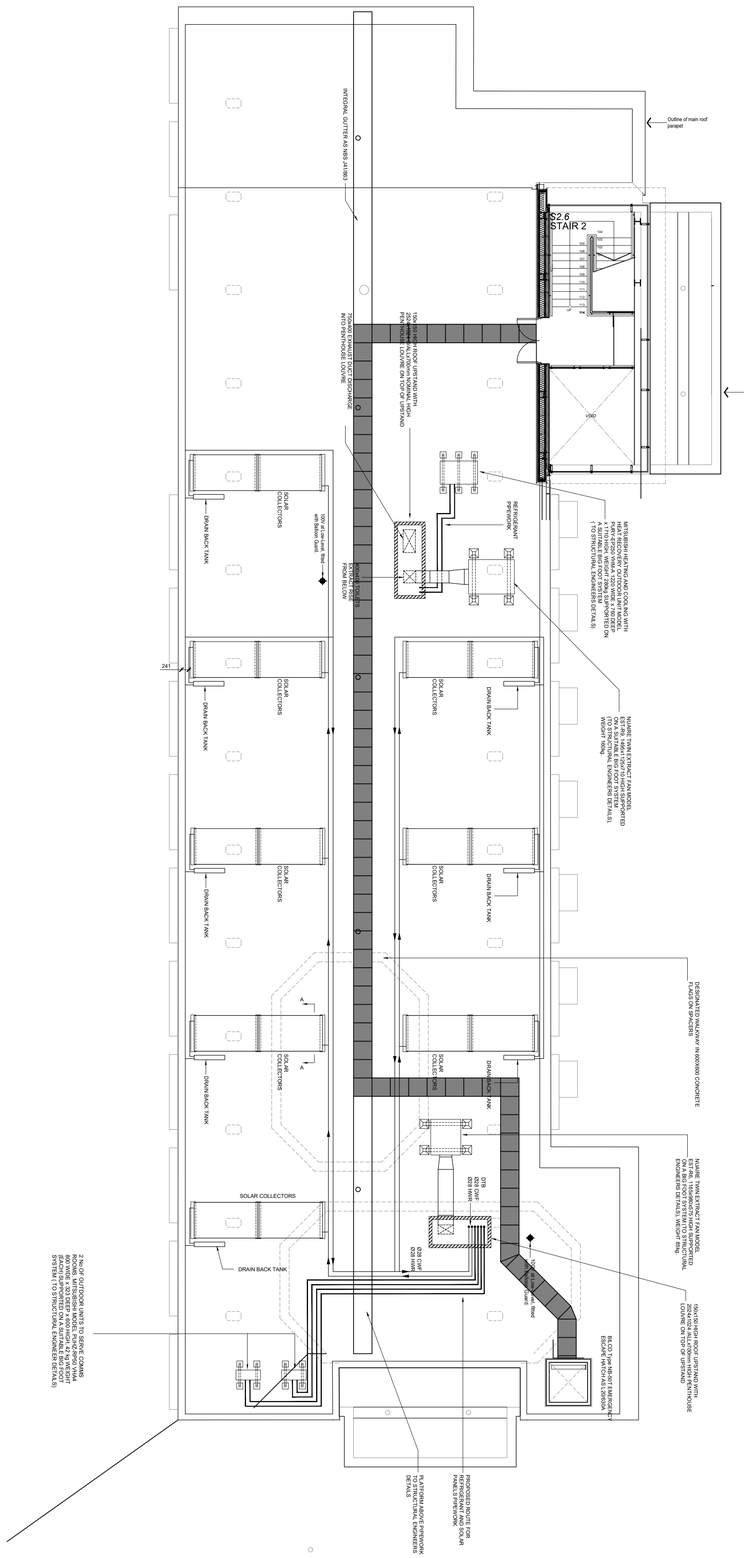


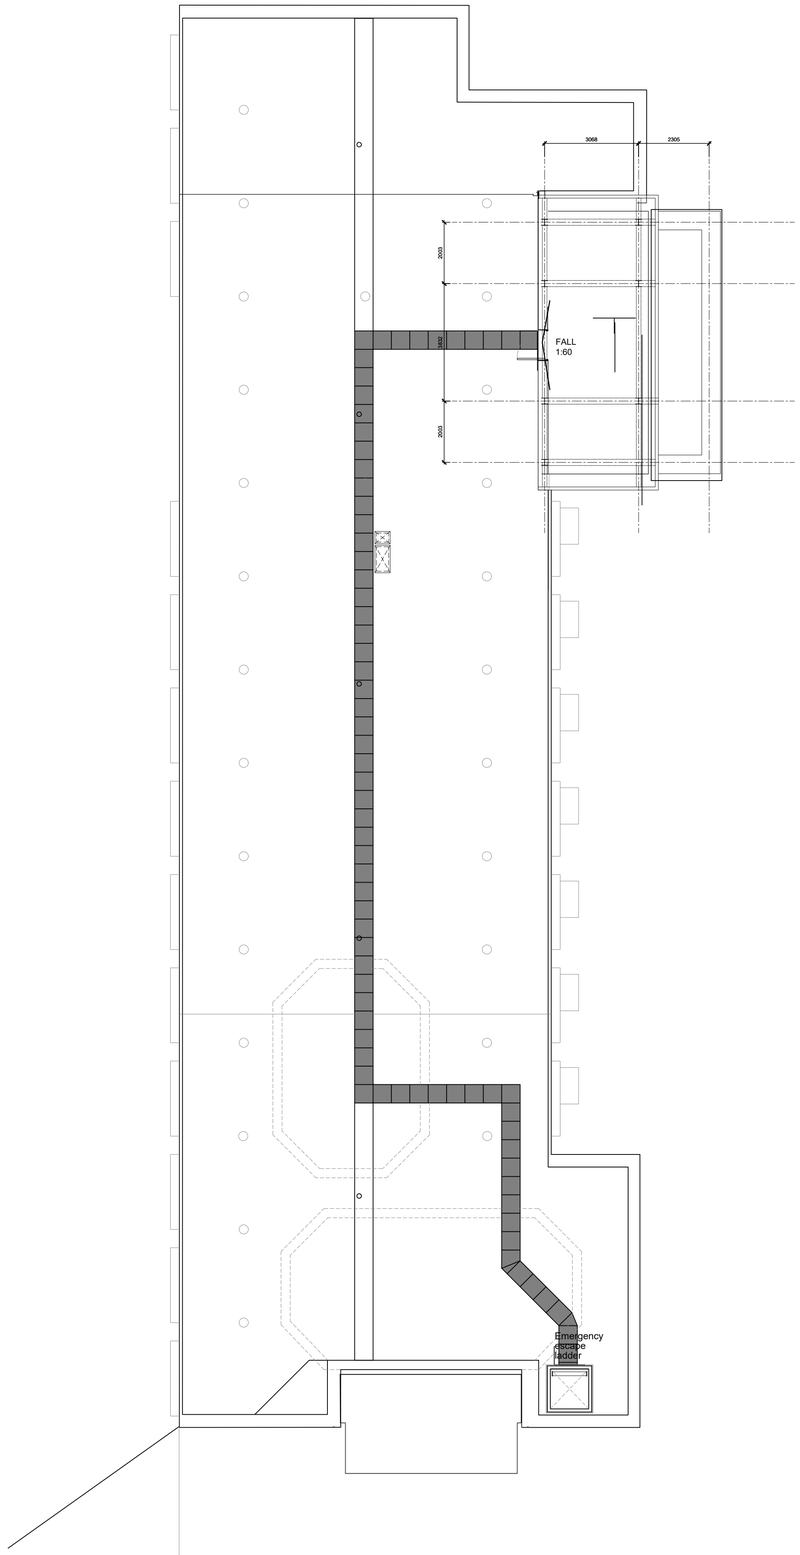

NOTES

1. DO NOT SCALE FROM THIS DRAWING.
2. ALL MEASUREMENTS ARE IN MILLIMETRES UNLESS STATED OTHERWISE.
3. THIS DRAWING IS TO BE READ IN CONJUNCTION WITH THE SPECIFICATION AND ALL RELEVANT ARCHITECTURAL, ELECTRICAL, MECHANICAL AND STRUCTURAL DRAWINGS.
4. MECHANICAL AND ELECTRICAL ENGINEER TO COORDINATE ACCESS POINTS AWAY FROM VINYL FLOORING.NO ACCESS BELOW AREAS OF VINYL FLOOR.

IN ADDITION TO THE HAZARDS/RISKS NORMALLY ASSOCIATED WITH THE TYPES OF WORK DETAILED ON THIS DRAWING, NOTE THE FOLLOWING SIGNIFICANT RESIDUAL RISKS :-

Item	Hazard	Risk
-	-	-

Rev	Description	By	Date	Chk'd	Auth

WILSON MASON

Wilson Mason LLP
Upland House
Spring Lane
Samlesbury
e. preston@wilsonmason.co.uk

Drawing Status
-

Project
Division of Dentistry Expansion

Building Name
Carys Bannister

Sub Site Name

Site Name
University of Manchester

Drawing Title
Roof Plan
EXISTING

PM	Drawn	Checked	Authorised
	AK	AW	
Scale	Date	Date	Date
1:100@A1	July 2022	Aug 2022	

Drawing No.
7104 L(-1) 02

Revision
-