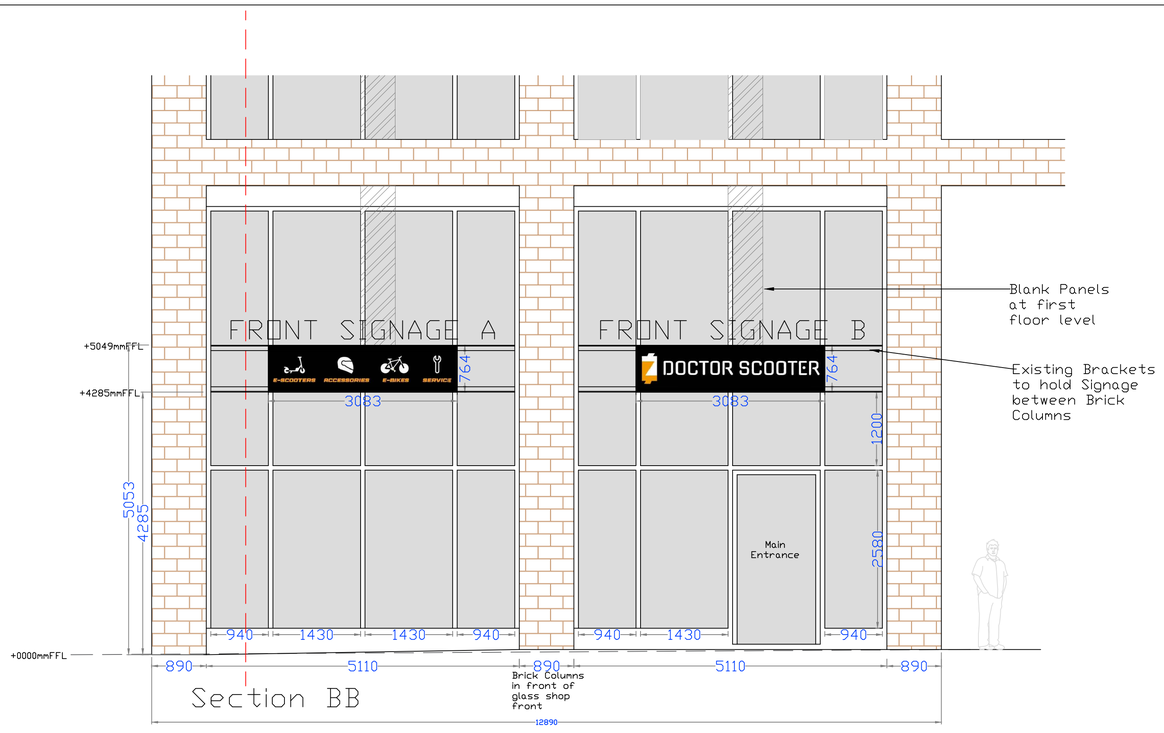

Proposed Front Elevation - SCALE 1:50

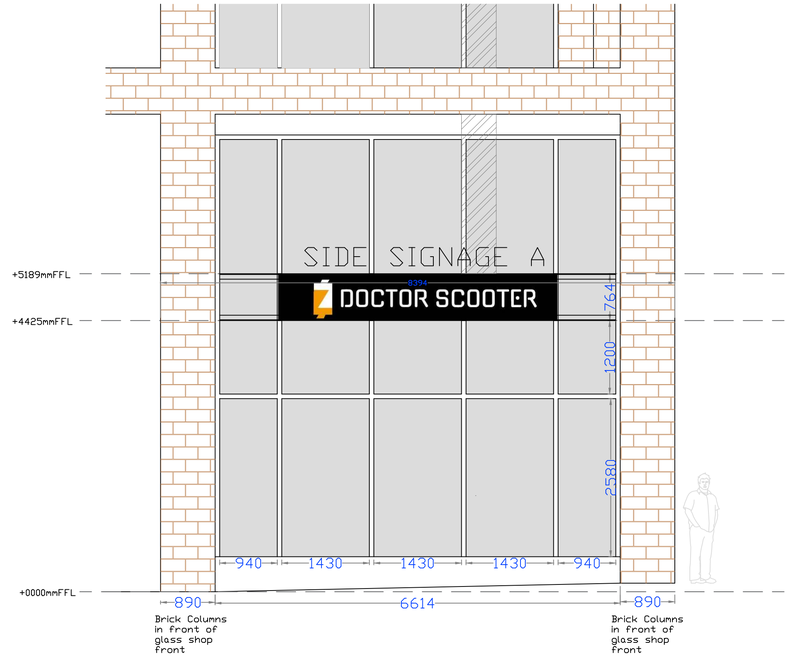

Proposed Side Elevation - SCALE 1:50

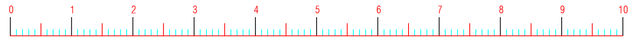

SCALE IN METRES

FRONT SIGNAGE A - SCALE 1:20

Total Writing and Logo Height = 430mm
MATERIAL ON 3D LETTERS - Acrylic Letter cut out planels
MATERIAL ON BACKGROUND - Matt Black Aluminum Composite Returned trays mounted on existing frame for signage with no screws visible to fascia, screws on top and bottom of the tray. (Sign Size 3082x764mm)
LIGHTS - LED Modules Samsung made 1.2w energy savers (350cd/m2)

FRONT SIGNAGE B - SCALE 1:20

3D Letter Height = 240mm
3D Logo Height - 430mm
MATERIAL ON 3D LETTERS - Acrylic Letter with Chrome Returns of Steel (80mm depth on letters)
MATERIAL ON BACKGROUND - Matt Black Aluminum Composite Returned trays mounted on existing frame for signage with no screws visible to fascia, screws on top and bottom of the tray. (Sign Size 3082x764mm)
LIGHTS - LED Modules Samsung made 1.2w energy savers (375cd/m2)

SIDE SIGNAGE A - SCALE 1:20

3D Letter Height = 270mm
3D Logo Height - 580mm
MATERIAL ON 3D LETTERS - Acrylic Letter with Chrome Returns of Steel (80mm depth on letters)
MATERIAL ON BACKGROUND - Matt Black Aluminum Composite Returned trays mounted on existing frame for signage with no screws visible to fascia, screws on top and bottom of the tray. (Sign Size 4552x764mm)
LIGHTS - LED Modules Samsung made 1.2w energy savers (375cd/m2)

FIXING - SCALE 1:10

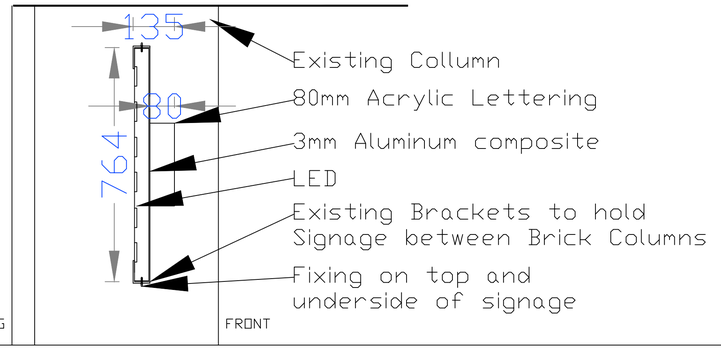

NOTES

Rev. No	Revision Notes	Date	Checked
A	SIGN BOARD LENGTH REDUCED AS PER GUIDELINE PROVIDE BY COUNCIL.		
B	ADDED THE EXISTING BRACKET/GLAZING INDICATION		

ALL DIMENSIONS SHOWN ARE IN MILLIMETERS.
ALL DIMENSIONS MUST BE CHECKED ON SITE PRIOR TO COMMENCING ANY BUILDING WORKS.
DO NOT SCALE FROM THIS DRAWING.

ALL DRAWINGS ARE SUBJECT TO BUILDING CONTROL, STRUCTURAL ENGINEER & FIRE OFFICERS APPROVAL, ANY IMPLICATIONS MADE TO THE PLAN/PROPOSAL BY THE ABOVE ARE THE RESPONSIBILITY OF THE CLIENT.

THIS DRAWING IS A COPYRIGHT OF HIRA INTERIORS. SUPPLYING THIS DRAWING IN DIGITAL FORM IS SOLELY FOR CONVENIENCE AND NO RELIANCE MUST BE PLACED ON DIGITAL MEDIA.

HIRA INTERIORS
Elizabeth House, Manchester

www.hirainteriors.com
Tel: 0161 8702366

CLIENT: DOCTOR SCOOTER

PROJECT: UNIT 1E
ONE PICCADILLY GARDENS
M1 1RG

DRAWING NAME: PROPOSED ELEVATIONS & SIGNAGE PROPOSAL

DRAWING NO.:	REVISION:
070/02	B
DRAWN BY: CO	CHECKED BY: MH
DRAWING STATUS: N/A	DATE: 15/12/2022
SCALE: 1:50 / 1:20	PAPER SIZE: A1